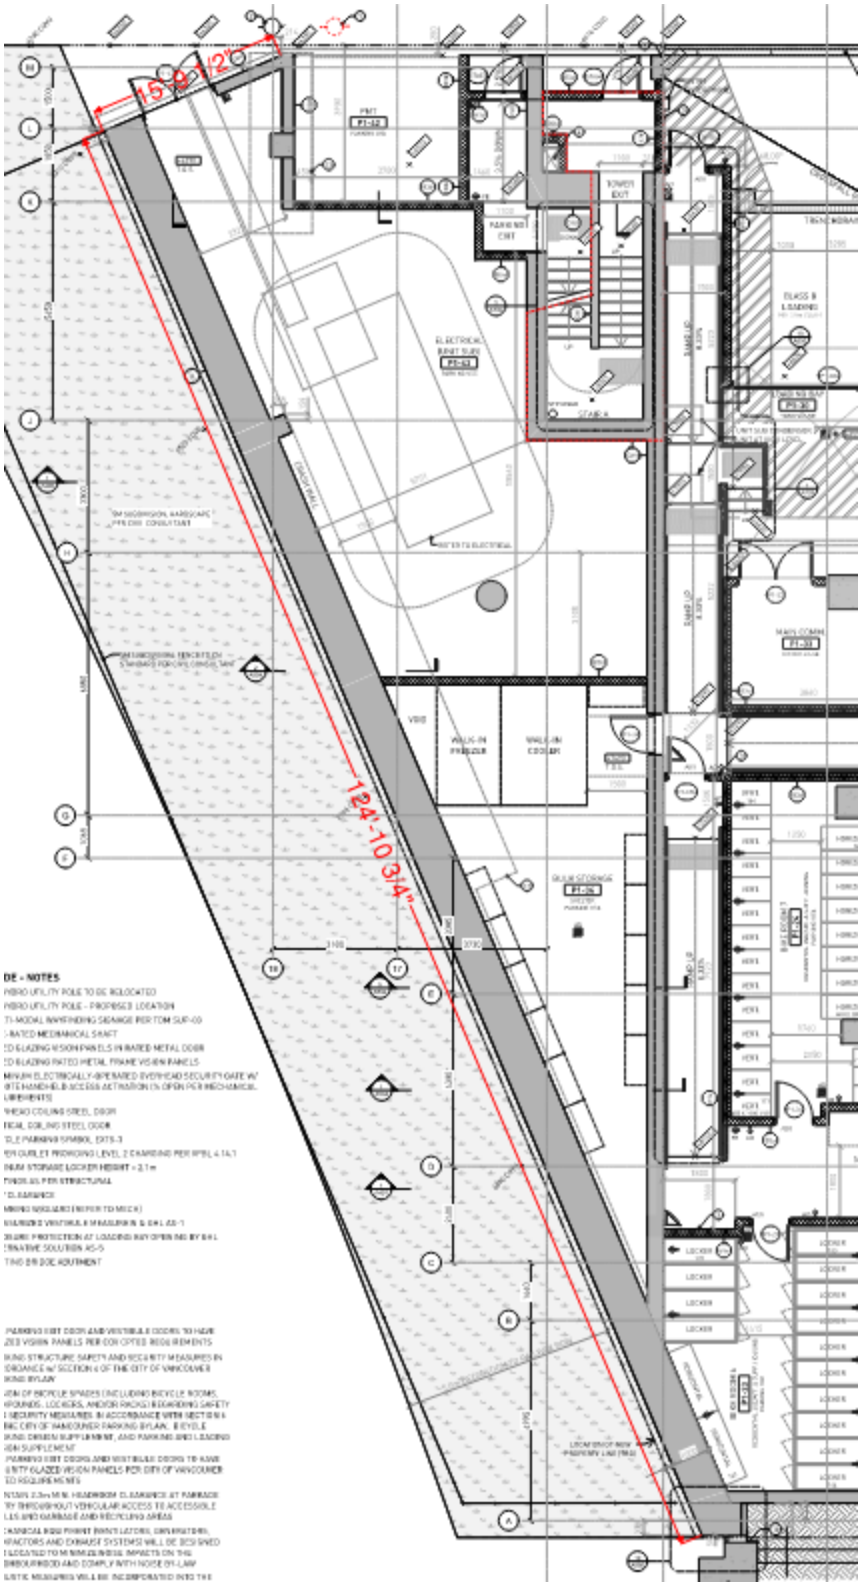
15' 9 1/2"
124' 10 3/4"
DE - NOTES
PARKING EXIT DOORS AND VESTIBULE DOORS TO HAVE ZED VISION PANELS PER CONDITIONS REQUIREMENTS
BUILDING STRUCTURE SAFETY AND SECURITY MEASURES IN ORDANCE w/ SECTION 6 OF THE CITY OF VANCOUVER BUILDING BYLAW
ION OF BICYCLE SPACES (INCLUDING BICYCLE ROOMS, RKING, LOCKERS, AND/OR RACKS) & GUARDING SAFETY SECURITY MEASURES IN ACCORDANCE WITH SECTION 6 THE CITY OF VANCOUVER PARKING BYLAW, BICYCLE BUILDING DRIVEWAY SUPPLEMENT, AND PARKING AND LOADING ION SUPPLEMENT
PARKING EXIT DOORS AND VESTIBULE DOORS TO HAVE SAFETY GLAZED VISION PANELS PER CITY OF VANCOUVER TO REQUIREMENTS
MIN 2.3m MIN. HEADROOM CLEARANCE AT PARKADE RY THROUGHOUT VEHICULAR ACCESS TO ACCESSIBLE LES AND GARBAGE AND RECYCLING AREAS
MECHANICAL BUILDING PLANT (INCLUDING GENERATORS, ERATORS AND EXHAUST SYSTEMS) WILL BE DESIGNED LOCATED TO MINIMIZE NOISE IMPACTS ON THE NEIGHBOURHOOD AND COMPLY WITH NOISE BY-LAW
ISTIC MEASURES WILL BE INCORPORATED INTO THE
ELECTRICAL PANEL SUITE
PT-32
PMT
PT-12
KEYNOTE EXIT
PARKING EXIT
ELEVATOR
STAIR-A
CLASS B LOADING
RAMP UP
RAMP UP
MAIN COMM
PT-31
VOID
WALK-IN FREEZER
WALK-IN COOLER
GLUE STORAGE
PT-26
BIKE ROOM 1
PT-25
BIKE ROOM 2
PT-33
LOCKER
LOCKER
LOCKER