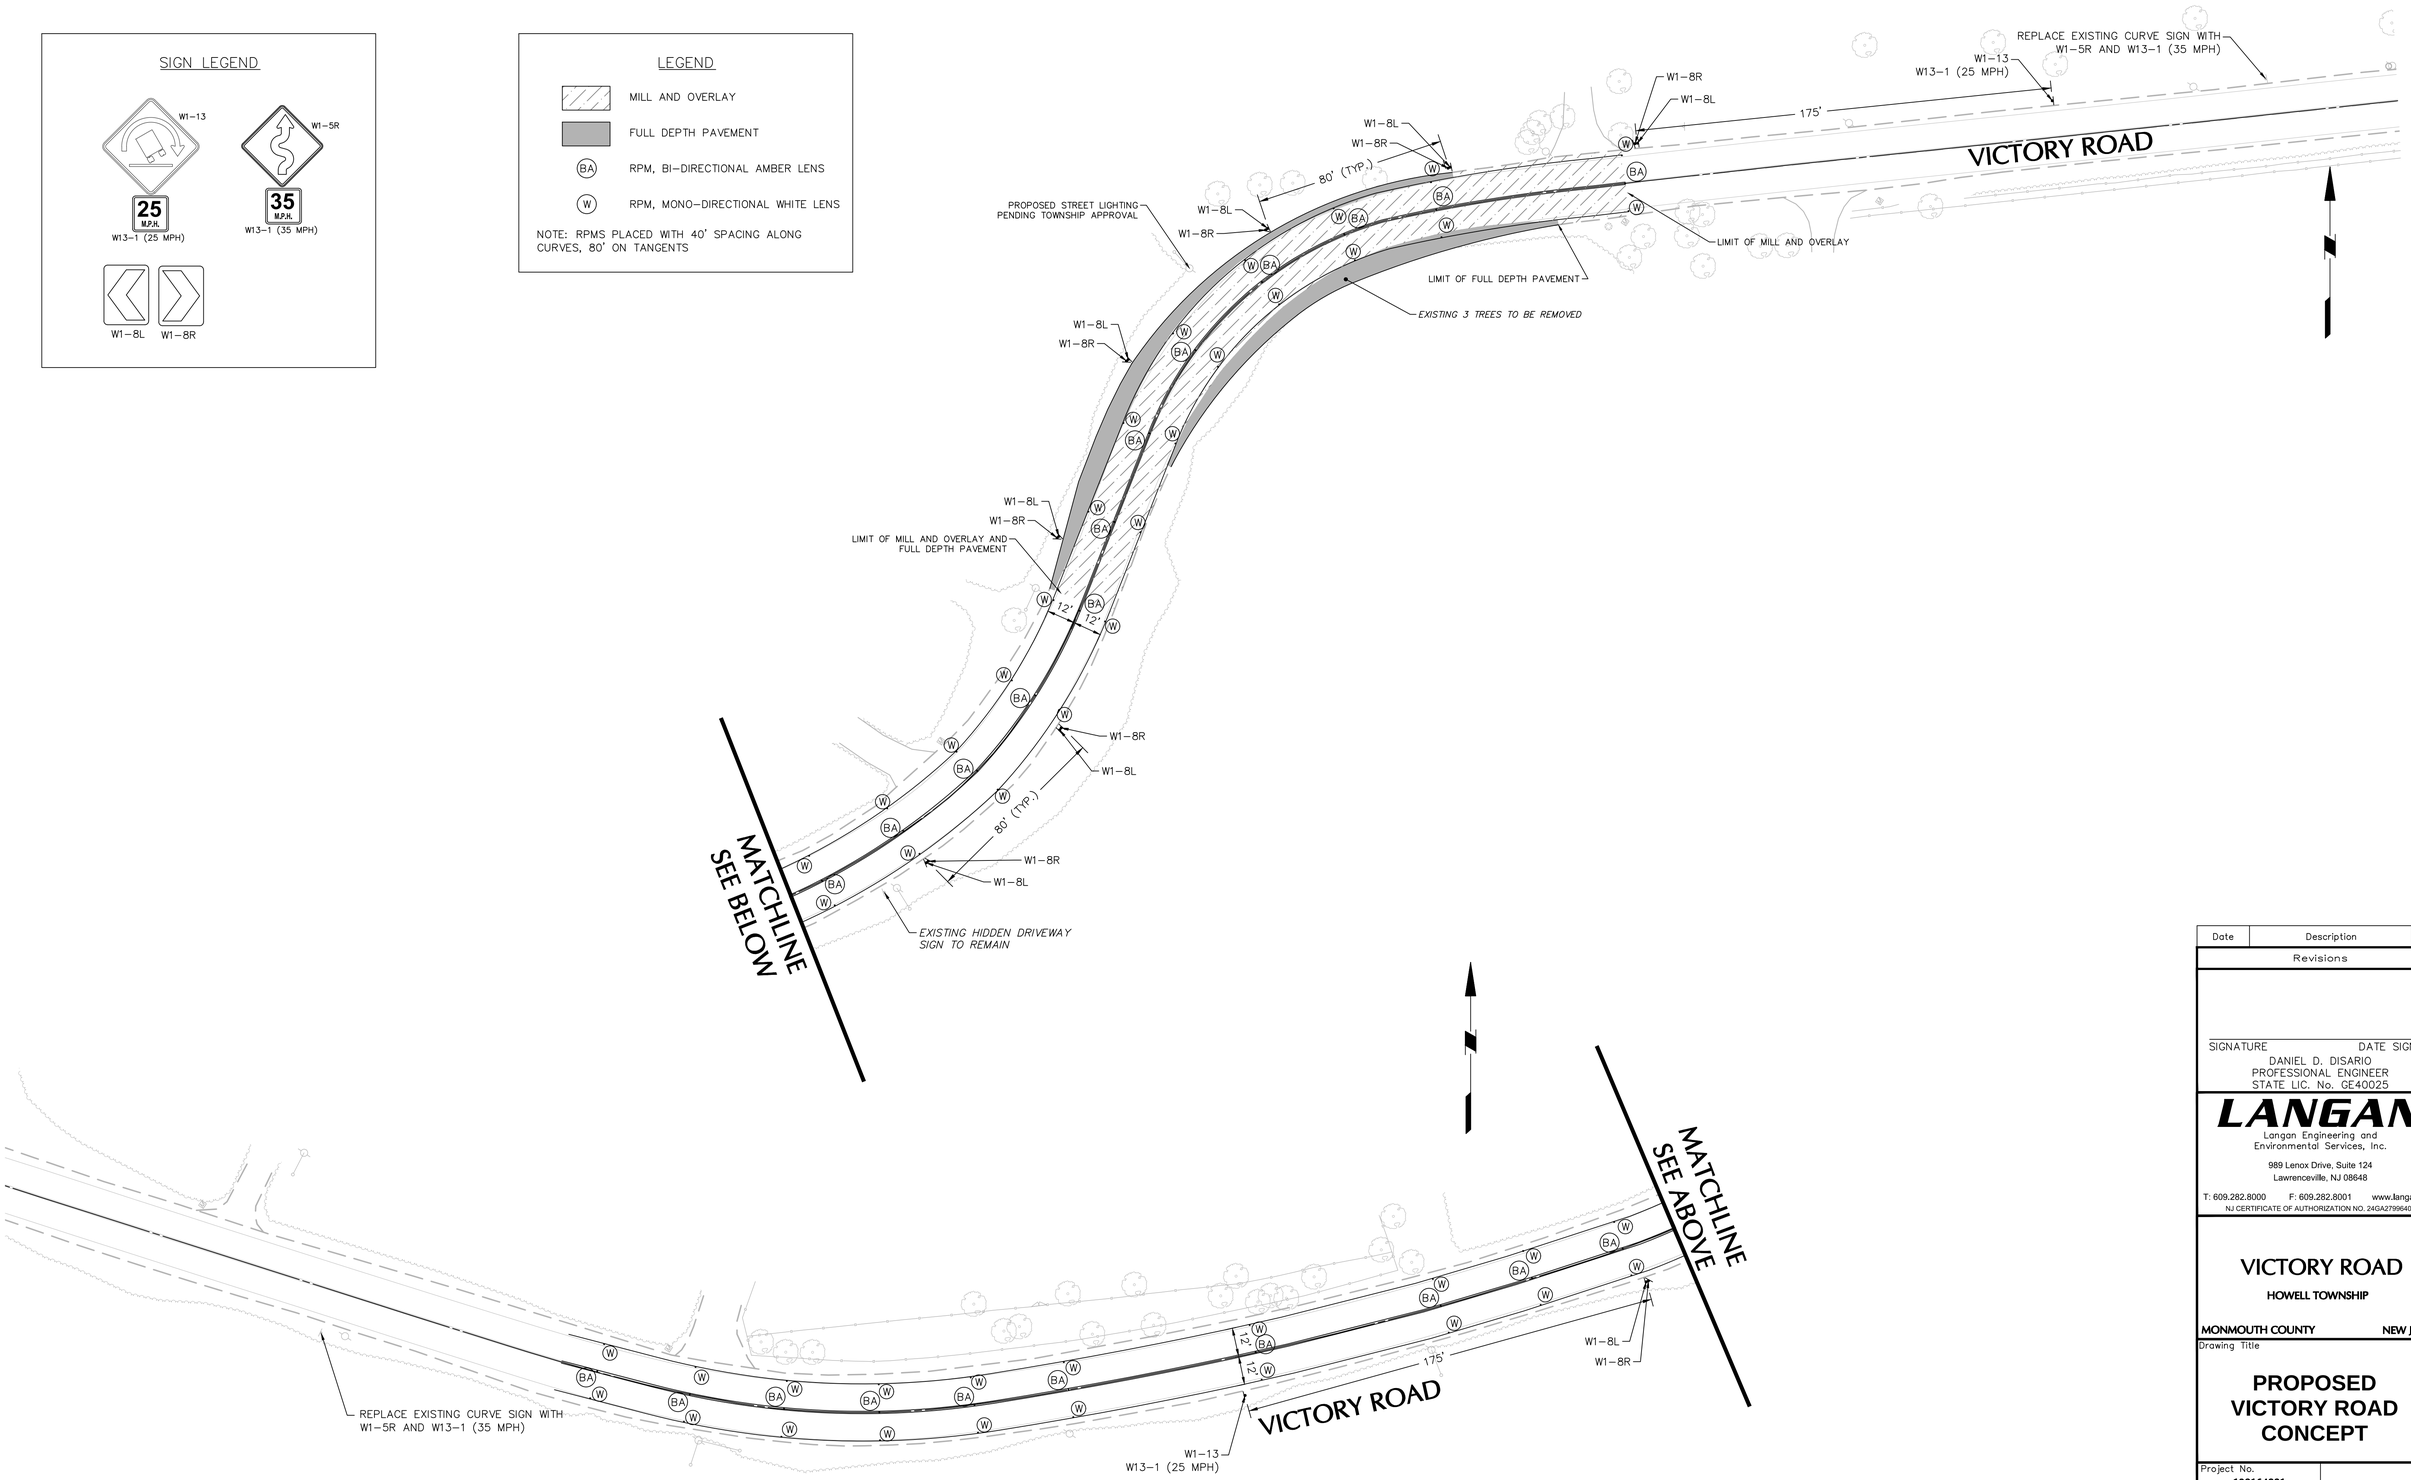

Date	Description	No.

Revisions

SIGNATURE DATE SIGNED

DANIEL D. DISARIO
PROFESSIONAL ENGINEER
STATE LIC. No. GE40025

LANGAN
Langan Engineering and Environmental Services, Inc.
989 Lenox Drive, Suite 124
Lawrenceville, NJ 08648
T: 609.282.8000 F: 609.282.8001 www.langan.com
NJ CERTIFICATE OF AUTHORIZATION NO. 24GA27996400

VICTORY ROAD

HOWELL TOWNSHIP

MONMOUTH COUNTY NEW JERSEY

Drawing Title

PROPOSED VICTORY ROAD CONCEPT

Project No. 130164001

Date 2/23/2023

Drawn By JRK

Checked By RTM

Sheet of 1

LANGAN

Project No. 130182401

© 2022 Langan