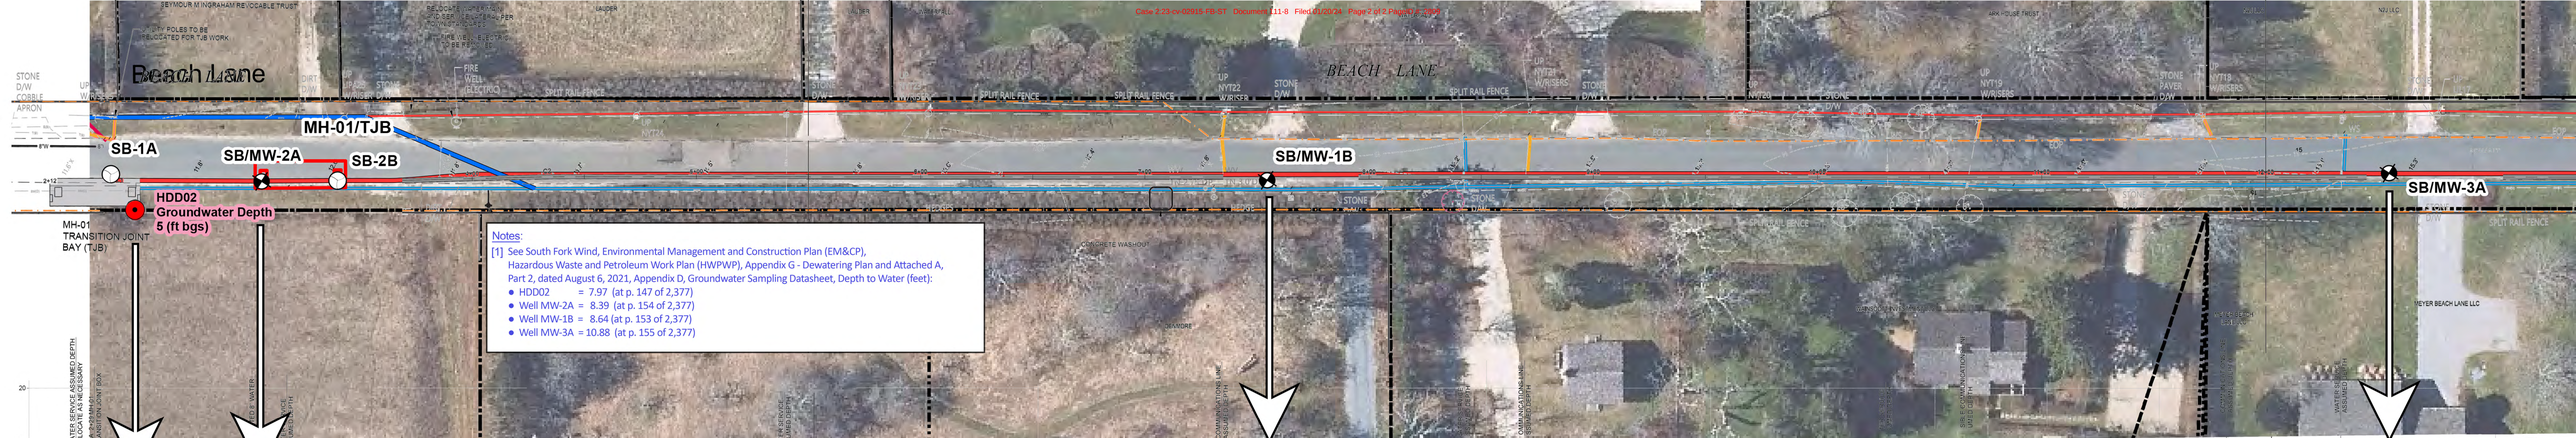
Beach Lane
BEACH LANE
MH-01/TJB
SB-1A
SB/MW-2A
SB-2B
SB/MW-1B
SB/MW-3A
HDD02
Groundwater Depth
5 (ft bgs)
MH-01
TRANSITION JOINT
BAY (TJB)
Notes:
[1] See South Fork Wind, Environmental Management and Construction Plan (EM&CP), Hazardous Waste and Petroleum Work Plan (HWPWP), Appendix G - Dewatering Plan and Attached A, Part 2, dated August 6, 2021, Appendix D, Groundwater Sampling Datasheet, Depth to Water (feet):
HDD02 = 7.97 (at p. 147 of 2,377)
Well MW-2A = 8.39 (at p. 154 of 2,377)
Well MW-1B = 8.64 (at p. 153 of 2,377)
Well MW-3A = 10.88 (at p. 155 of 2,377)
EXISTING GRADE
SUBSEA CABLE BY OTHERS
HDD02 Groundwater Depth: 5 ft bgs
Depth: 7.97 ft bgs
MH-01 TJB
Well MW-2A Groundwater Depth 8.39 ft bgs
Transition Vault Excavation Depth 13.7 ft bgs
DTS FO AND GCC DUCTBANK BRANCH
Groundwater Fluctuation: 5 feet
Well MW-1B Groundwater Depth 8.64 ft bgs[1]
Well MW-1B Excavation Depth: Duct Bank 7.0 ft bgs
Well MW-3A Groundwater Depth 10.88 ft bgs[1]
Well MW-3A Excavation Depth: Duct Bank 9.0 ft bgs
GROUNDWATER
GROUNDWATER INTERFACE
PROFILE
SCALE: HORZ. 1" = 20'
VERT. 1" = 4'