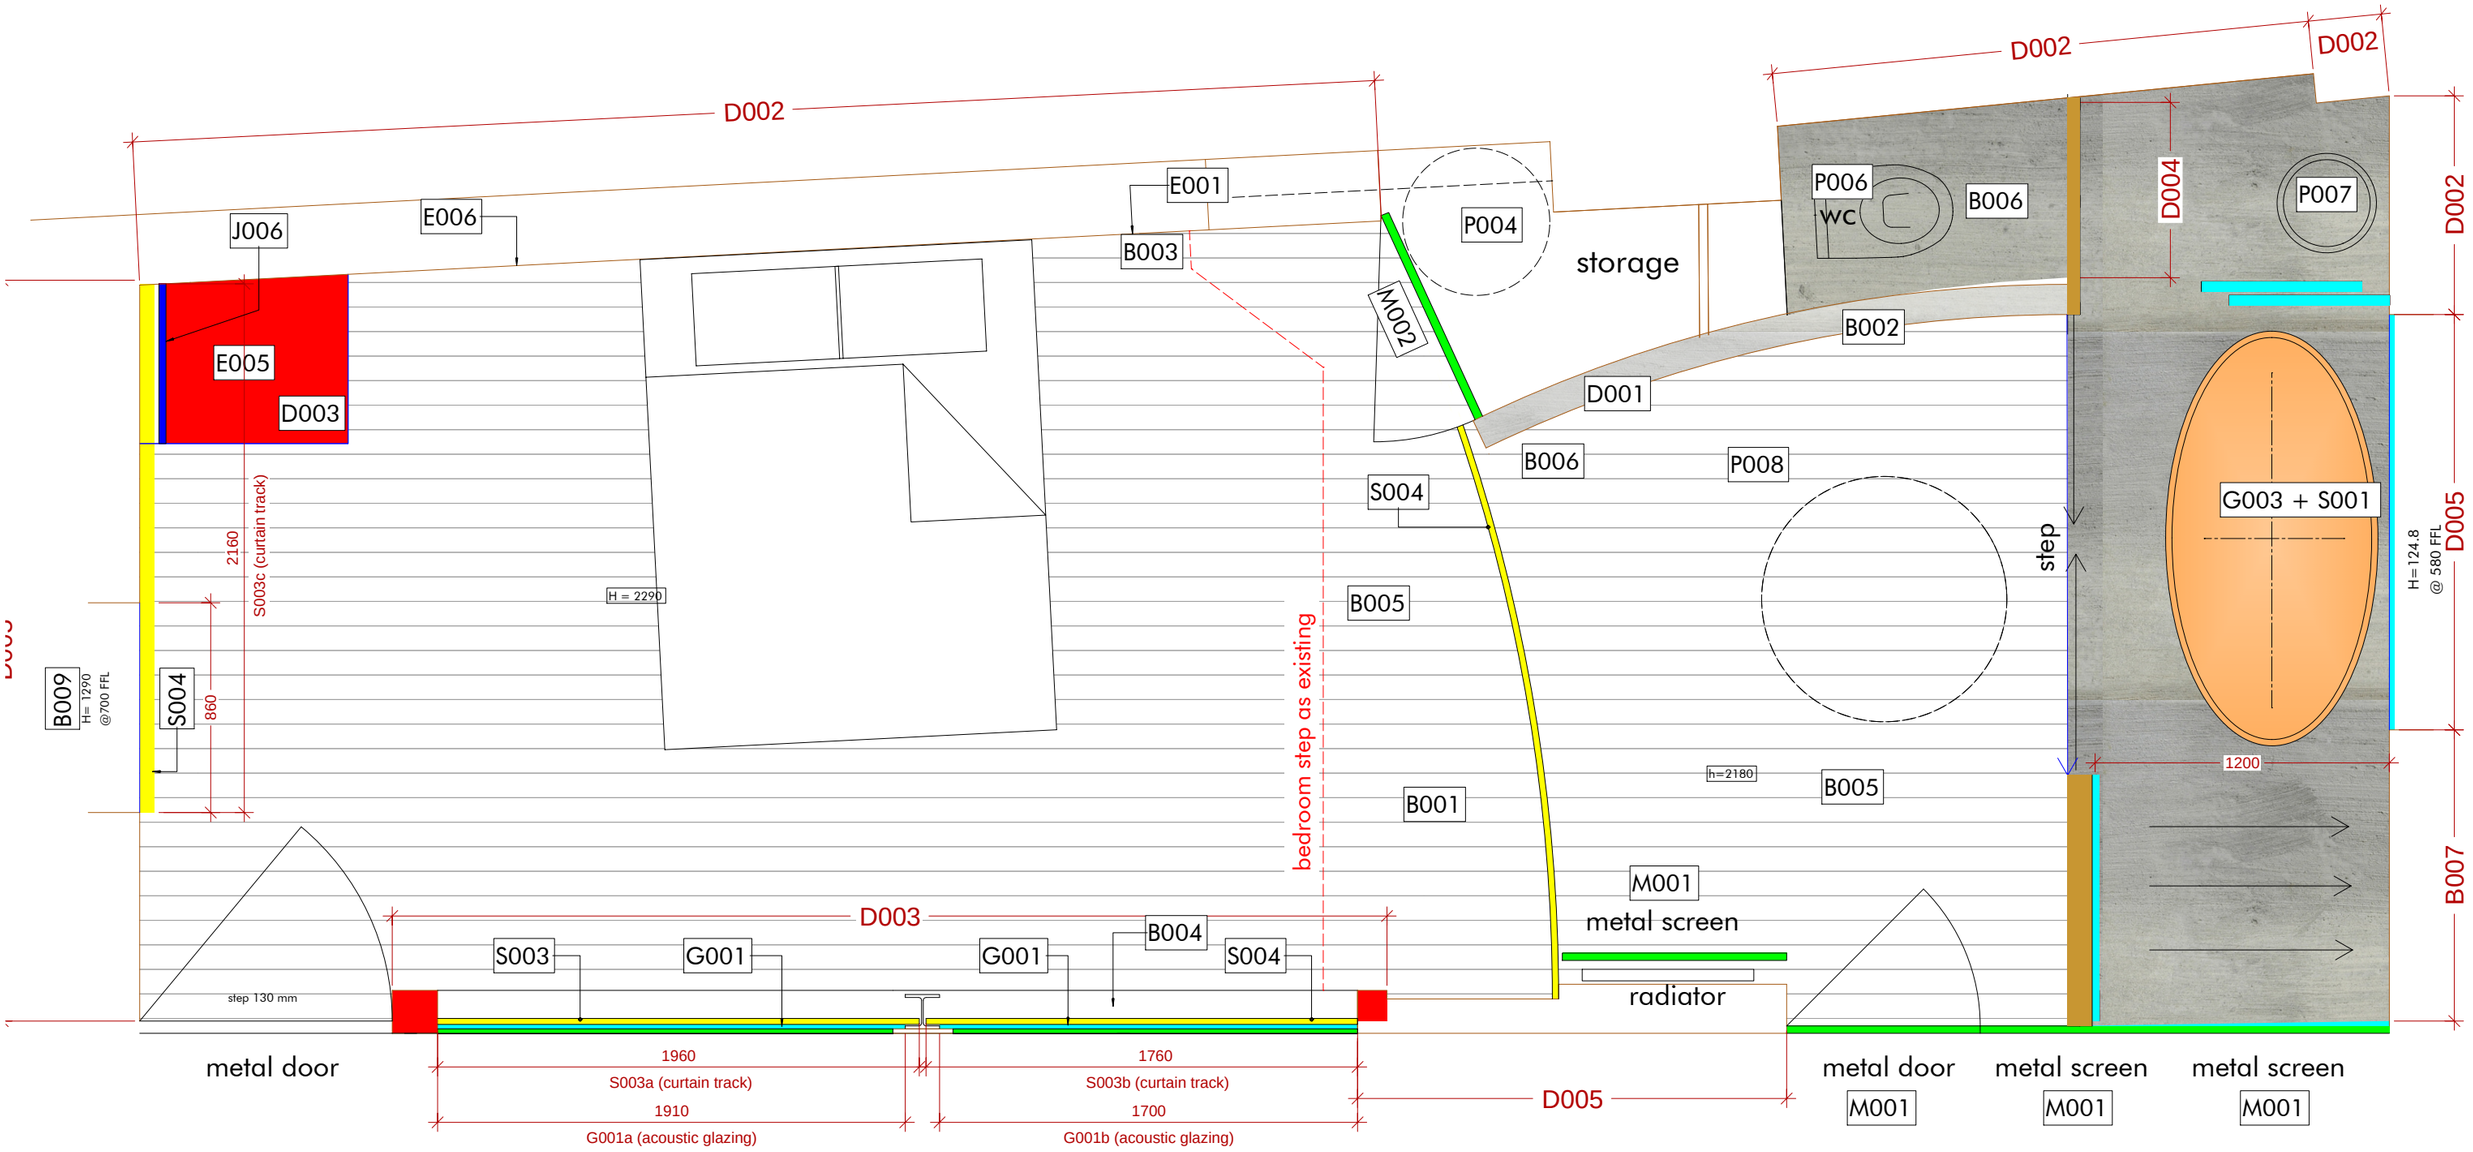

AD21.02.SS
61_Building Works Option C, 08/10/2021
scale 1 : 25@A3

archetypes. design