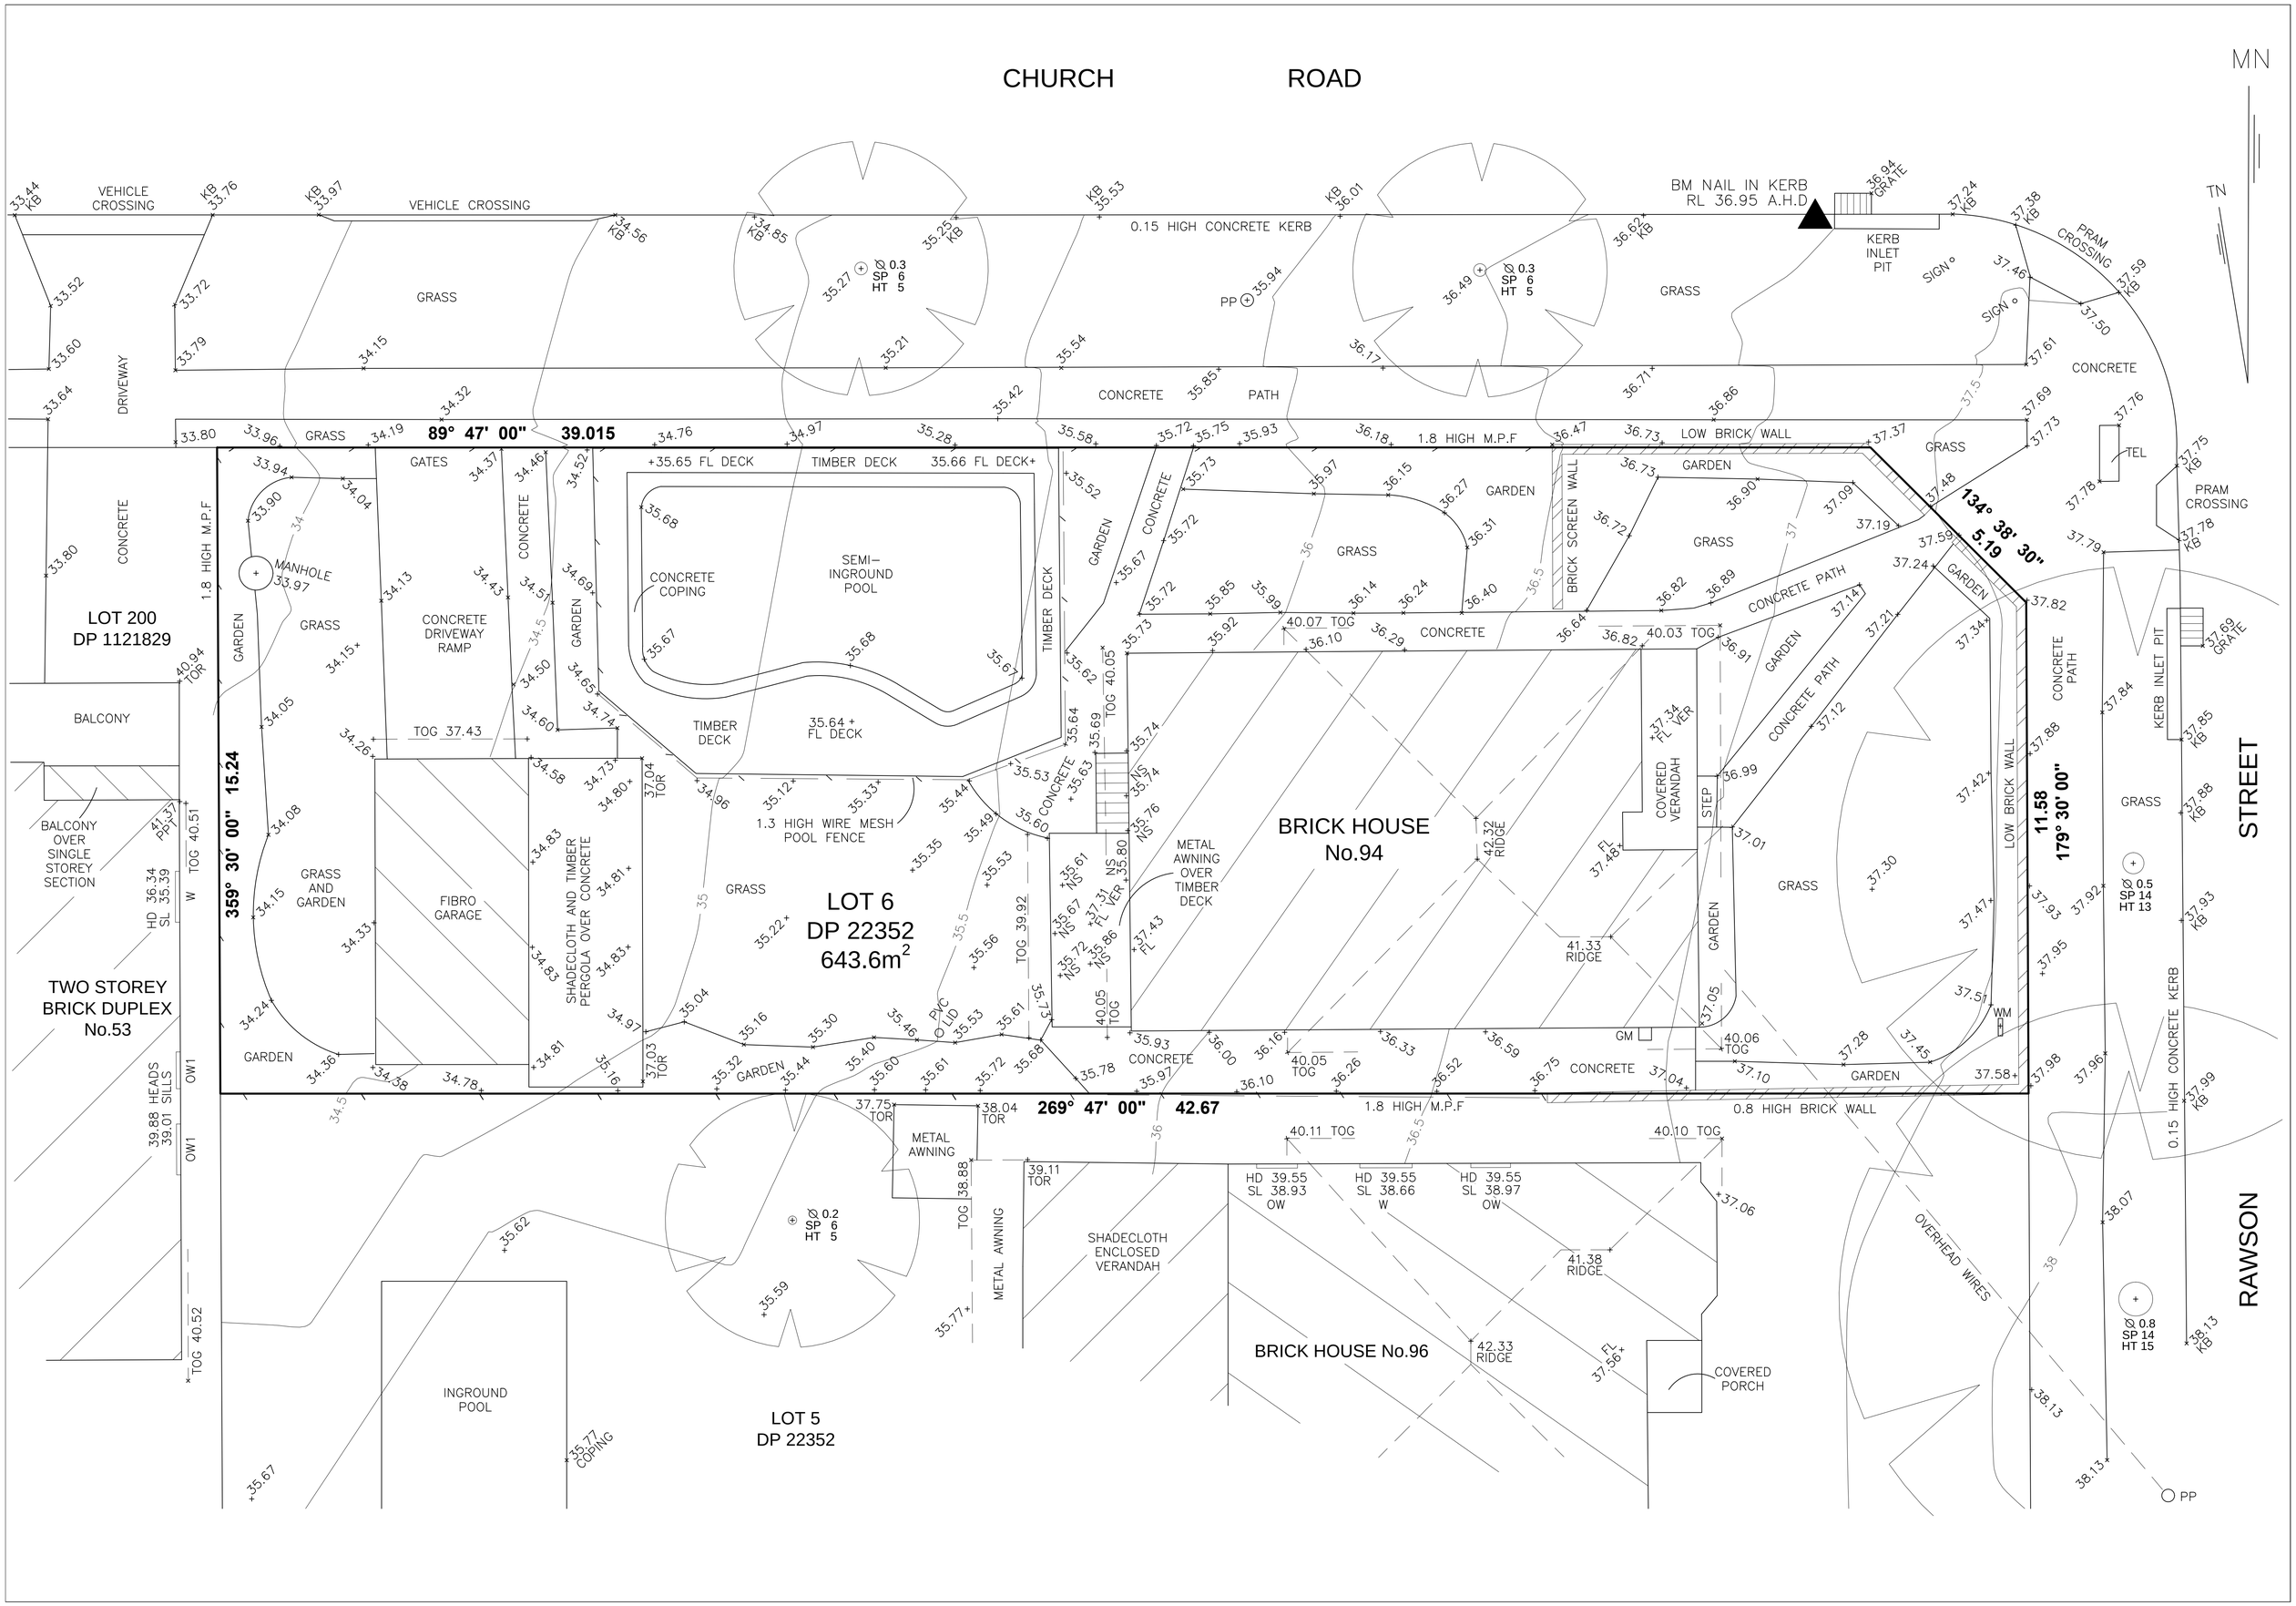

CHURCH ROAD
MN
TN
VEHICLE CROSSING
0.15 HIGH CONCRETE KERB
BM NAIL IN KERB
RL 36.95 A.H.D
KERB INLET PIT
PRAM CROSSING
GRASS
CONCRETE PATH
DRIVEWAY
89° 47' 00" 39.015
1.8 HIGH M.P.F
LOW BRICK WALL
GATES
+35.65 FL DECK
TIMBER DECK
35.66 FL DECK+
GARDEN
BRICK SCREEN WALL
134° 38' 30" 5.19
CONCRETE
MANHOLE
CONCRETE DRIVEWAY RAMP
CONCRETE COPING
SEMI-INGROUND POOL
TIMBER DECK
35.64 FL DECK
LOT 200
DP 1121829
BALCONY
TOG 37.43
1.3 HIGH WIRE MESH POOL FENCE
BALCONY OVER SINGLE STOREY SECTION
359° 30' 00" 15.24
GRASS AND GARDEN
FIBRO GARAGE
SHADECLOTH AND TIMBER PERGOLA OVER CONCRETE
LOT 6
DP 22352
643.6m²
METAL AWNING OVER TIMBER DECK
BRICK HOUSE
No.94
COVERED VERANDAH
STEP
LOW BRICK WALL
11.58
179° 30' 00"
TWO STOREY BRICK DUPLEX
No.53
269° 47' 00" 42.67
0.8 HIGH BRICK WALL
METAL AWNING
SHADECLOTH ENCLOSED VERANDAH
BRICK HOUSE No.96
COVERED PORCH
INGROUND POOL
LOT 5
DP 22352
OVERHEAD WIRES
0.15 HIGH CONCRETE KERB
RAWSON STREET