PROJECT ID: RR216, PROJECT NO. RR033 & RR034, PROJECT NAME: EAST CARROLLTON, GROUP B&C, FRC & PMO (RR033/RR034)

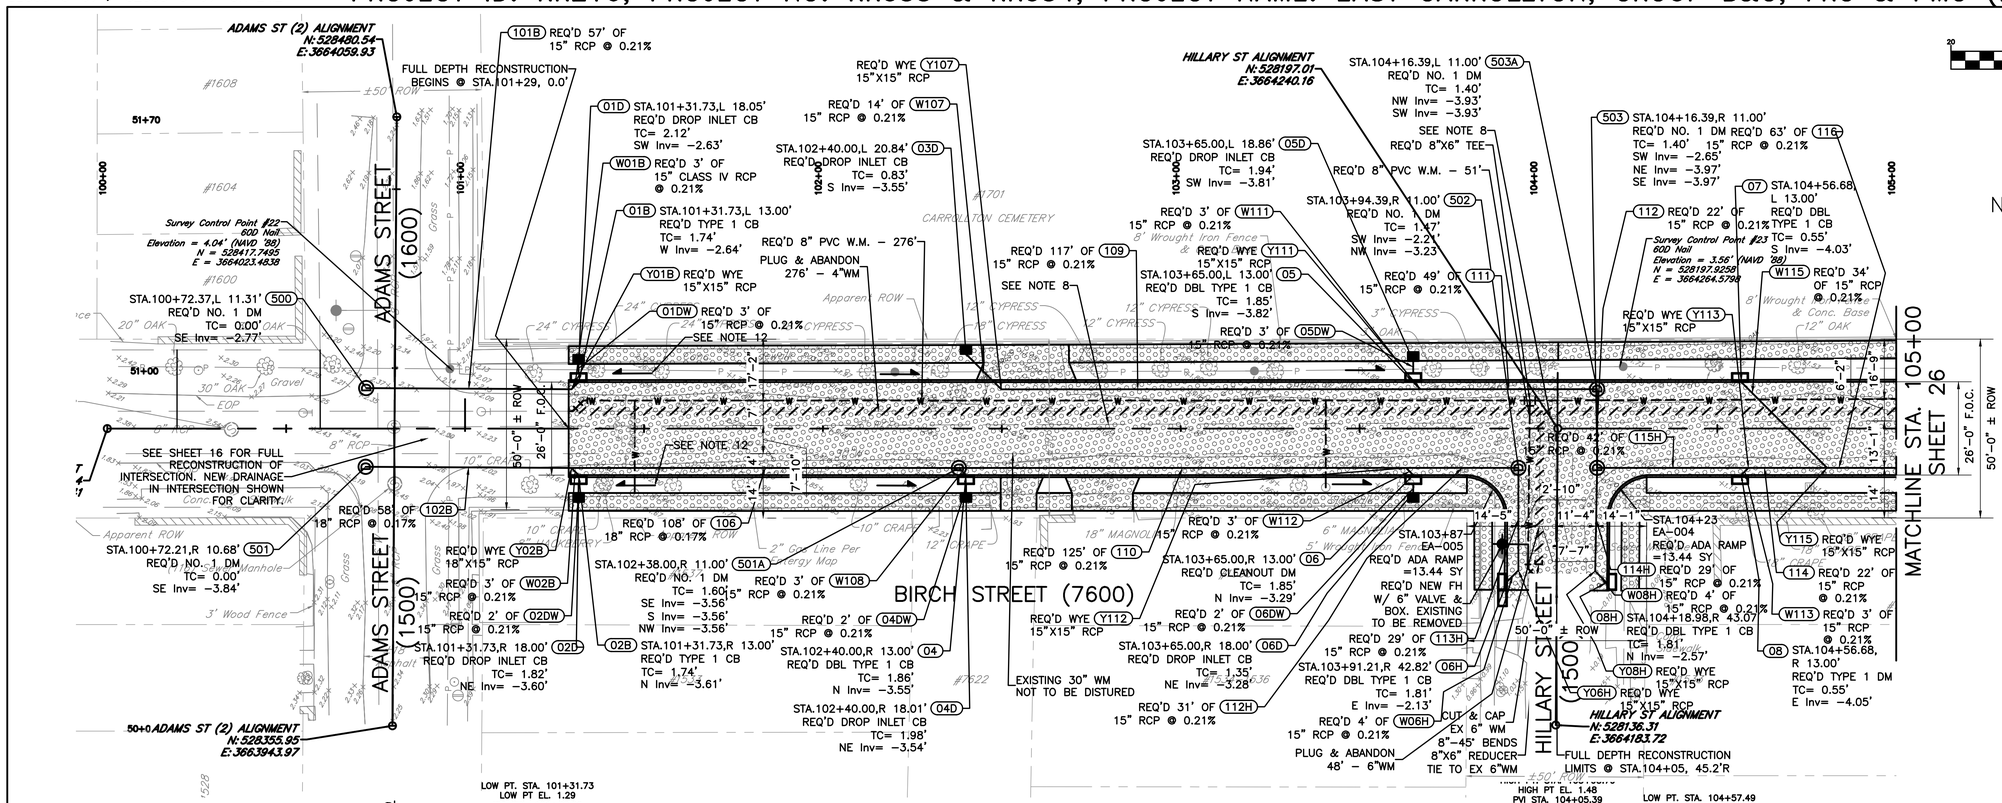

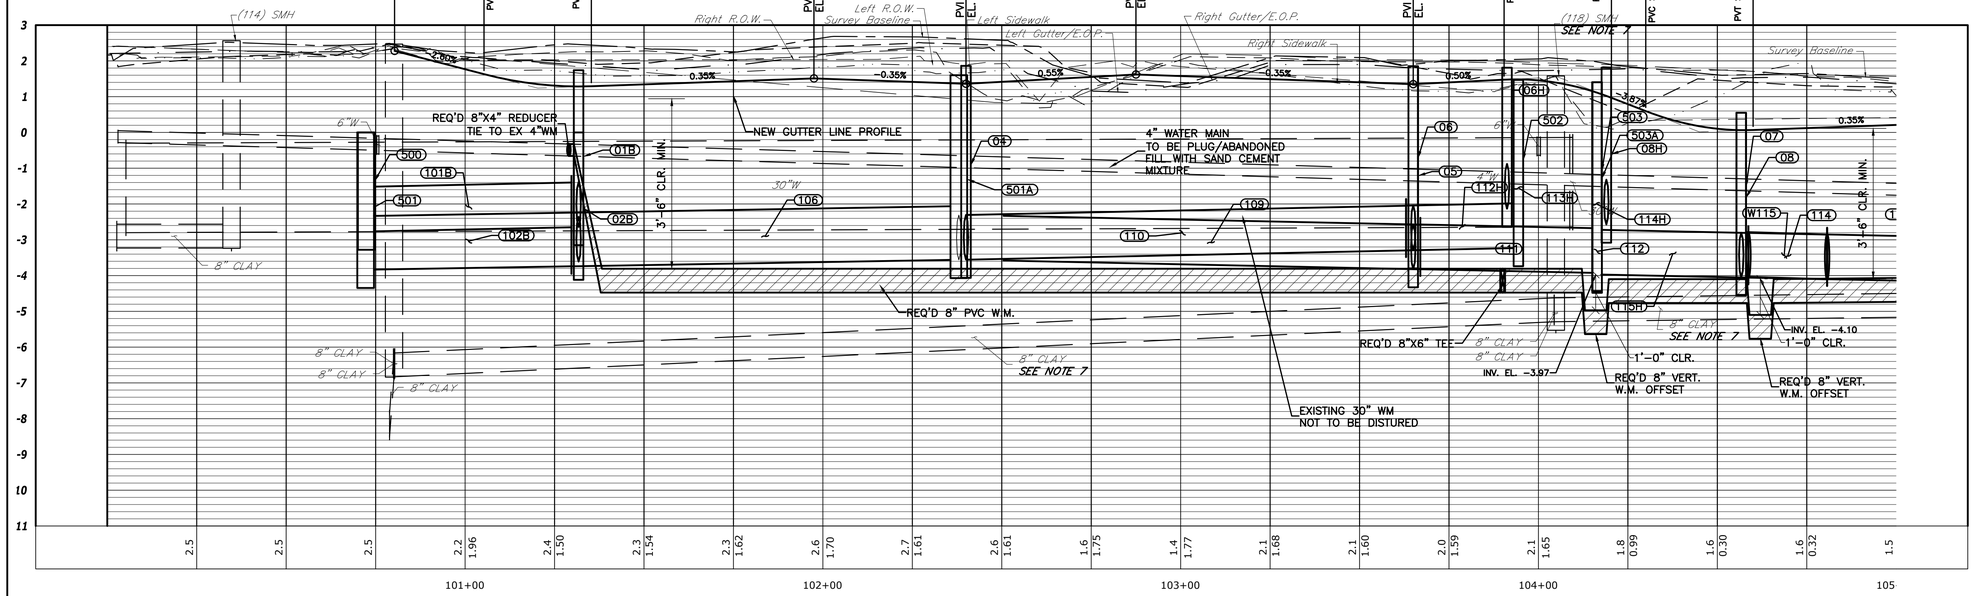

BIRCH ST (STA: 100+00.00 to STA: 105+00.00)
SCALE: 1"=20' HORZ. / 1"=2' VERT.

GRAPHIC SCALE

1 INCH = 20 US SURVEY FEET

GRID NORTH
NORTH REFERENCED TO LOUISIANA STATE PLANE COORDINATE SYSTEM SOUTH ZONE, NAD 83

NOTES:

1. FENCES/WALL/GATES: AVOID, IF NOT TECHNICALLY FEASIBLE TO AVOID, REMOVE AND RESET IN ORIGINAL LOCATION.
2. EXISITNG UTILITY COVERS: SALVAGE AND RESET ORIGINAL LIDS AND FRAMES, OR REPLACE IN KIND IF TECHNICALLY FEASIBLE.
3. EXISTING CATCH BASINS: SALVAGE AND RESET ORIGINAL LIDS AND FRAMES, OR REPLACE IN KIND IF TECHNICALLY FEASIBLE.
4. BRICK SIDEWALK/DRIVEWAY: AVOID, IF NOT TECHNICALLY FEASIBLE TO AVOID, REMOVE AND RESET IN ORIGINAL LOCATION.
5. STREET TILES: RESET/RELAY THE ORIGINAL/EXISITNG STREET NAME TILES DIRECTLY OUTSIDE PROPOSED ADA FOOTPRINT.
6. STEEL CURB GUARDS: RETAIN REMAINING TANGENT STEEL SECTIONS OUTSIDE ADA RAMP, IF TECHNICALLY FEASIBLE.
7. REFER TO SHEET S3 & S4 (RR033) FOR PROPOSED SEWER REPAIRS NOT SHOWN ON PLAN SHEET FOR THE 7500 & 7600 BLOCK OF BIRCH STREET.
8. ALL EXISTING MANHOLE STRUCTURES SHALL BE ADJUSTED TO NEW ROADWAY ELEVATIONS.
9. PRIOR TO AND THROUGHOUT ANY CONSTRUCTION OPERATIONS BEING CONDUCTED WITHIN THE DRIP LINE OF ANY TREE, THE CONTRACTOR SHALL HAVE AN ARBORIST PRESENT.
10. FOR INSTALLATION OF SIDEWALKS AND CURBS UNDERNEATH THE DRIP LINE OF A TREE, THE CONTRACTOR SHALL LIMIT THE SIDEWALK TO 3' WIDE MIN. WHEREVER NECESSARY AND/OR BUMP OUT THE SIDEWALK WHERE NECESSARY TO AVOID DAMAGE TO TREES.
11. CONTRACTOR SHALL ENSURE THAT THE COMMUNITY GARDENS ARE NOT DISTURBED UNLESS OTHERWISE STATED.
12. SLOPE AREA TOWARDS DROP INLETS (TYP.)
13. ALL EXISTING DRAINAGE STRUCTURES SHOWN IN THE PLAN SET LABELED (TBR) ARE TO BE REMOVED AT NO DIRECT PAY.
14. ALL TREES IN CONFLICT WITH PROPOSED ROADWAY PAVEMENT SHALL BE REMOVED AND REPLACED AS DIRECTED.

SHEET NUMBER
25 OF 127

NO.	DATE	REVISION DESCRIPTION	BY

BCG ENGINEERING & CONSULTING
3012 26TH STREET, METAIRIE, LA 70002

DESIGNED	BCG	SCALE	AS SHOWN
CHECKED	BCG	DATE	7/18/2022
DETAILED	BCG	SHEET	RR033 BIRCH
CHECKED	BCG		

CITY OF NEW ORLEANS, DEPARTMENT OF PUBLIC WORKS
PROJECT NO. RR-216

RR216 – EAST CARROLLTON GROUP B & C

PLAN & PROFILE SHEET – BIRCH PP 01