PROJECT ID: RR216, PROJECT NO. RR033 & RR034, PROJECT NAME: EAST CARROLLTON, GROUP B&C, FRC & PMO (RR033/RR034)

PROPERTY LOT INFORMATION WAS OBTAINED FROM CITY OF NEW ORLEANS GIS HTTP:\\GIS.NOLA.GOV\

GRAPHIC SCALE

1 INCH = 40 US SURVEY FEET

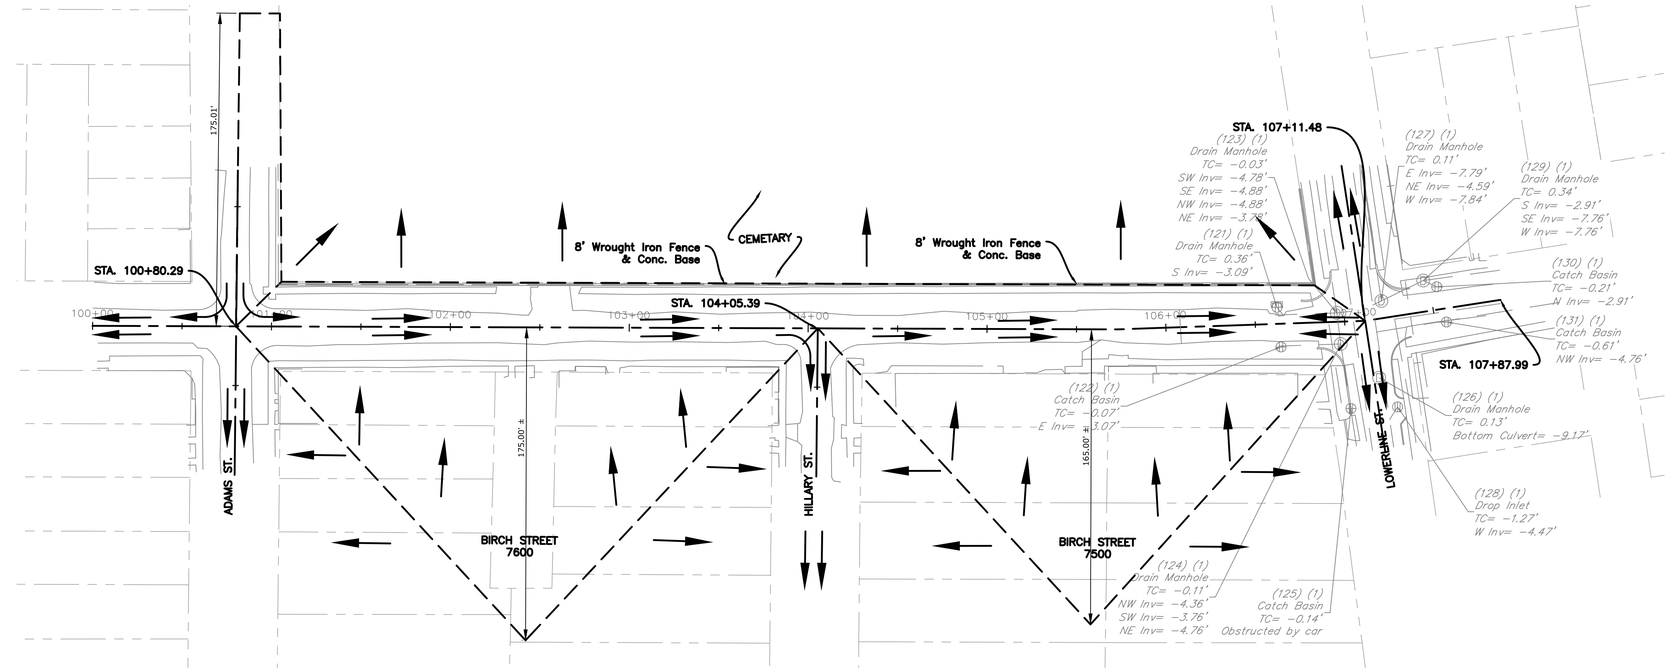

EXISTING DRAINAGE MAP: BIRCH STREET

SCALE : 1" = 40'

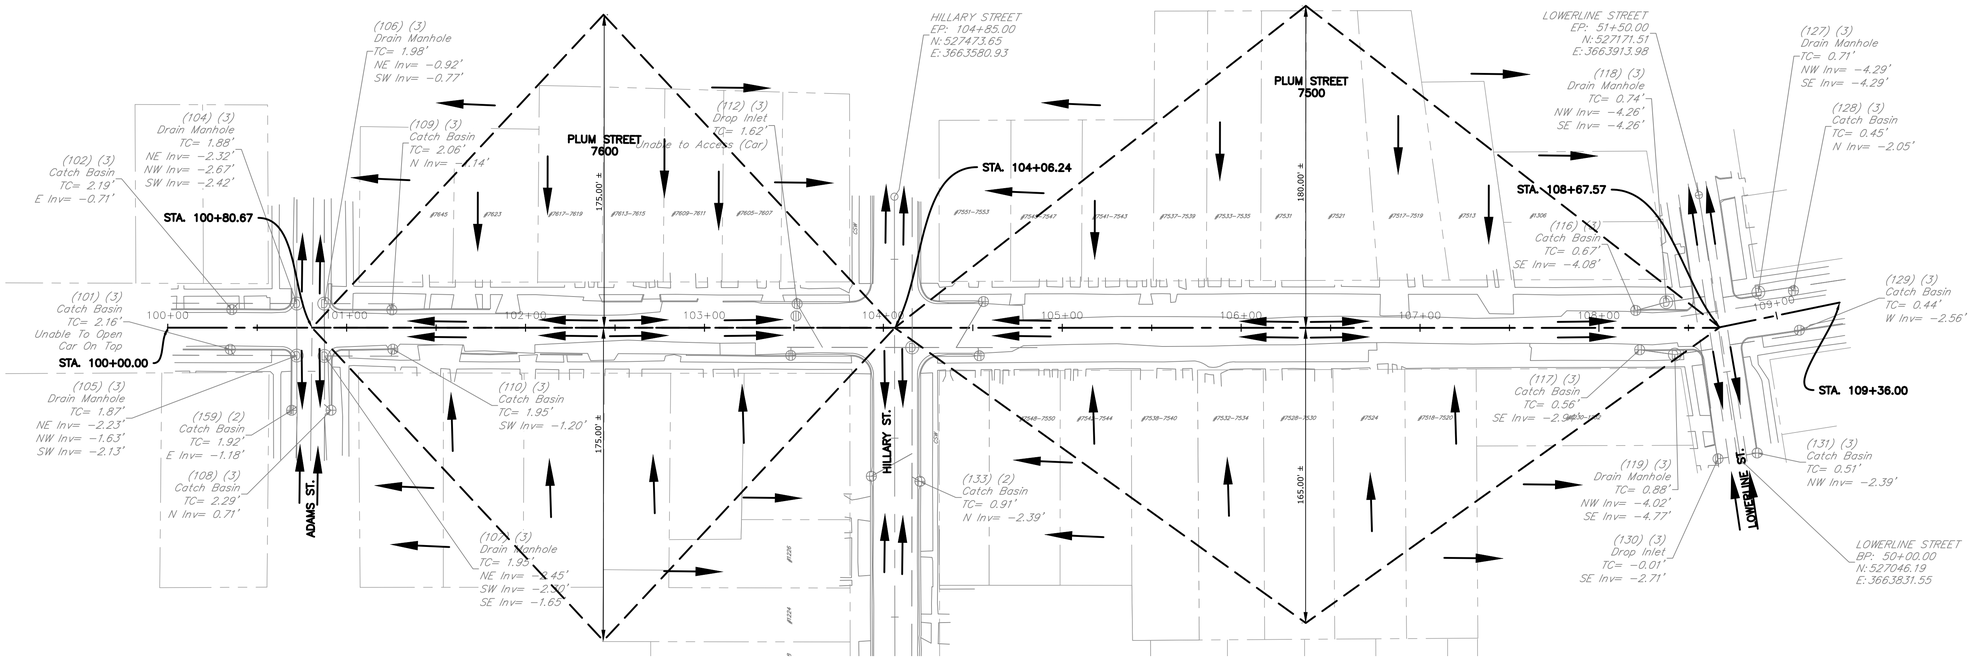

EXISTING DRAINAGE MAP: PLUM STREET

SCALE : 1" = 40'

NO.	DATE	REVISION DESCRIPTION	BY

SHEET NUMBER 42 OF 127

BCG ENGINEERING & CONSULTING
3012 26TH STREET, METAIRIE, LA 70002

DESIGNED	BCG	
CHECKED	BCG	
DETAILED	BCG	
CHECKED	BCG	
SCALE	AS SHOWN	
DATE	7/18/2022	
SHEET	RR033-CSD-DRAINAGE-EX	

CITY OF NEW ORLEANS, DEPARTMENT OF PUBLIC WORKS
PROJECT NO. RR-216

RR216 - EAST CARROLLTON GROUP B & C

DRAINAGE MAPS - DRAINAGE-EX - BIRCH & PLUM