# PROJECT ID: RR216, PROJECT NO. RR033 & RR034, PROJECT NAME: EAST CARROLLTON, GROUP B&C, FRC & PMO (RR033/RR034)

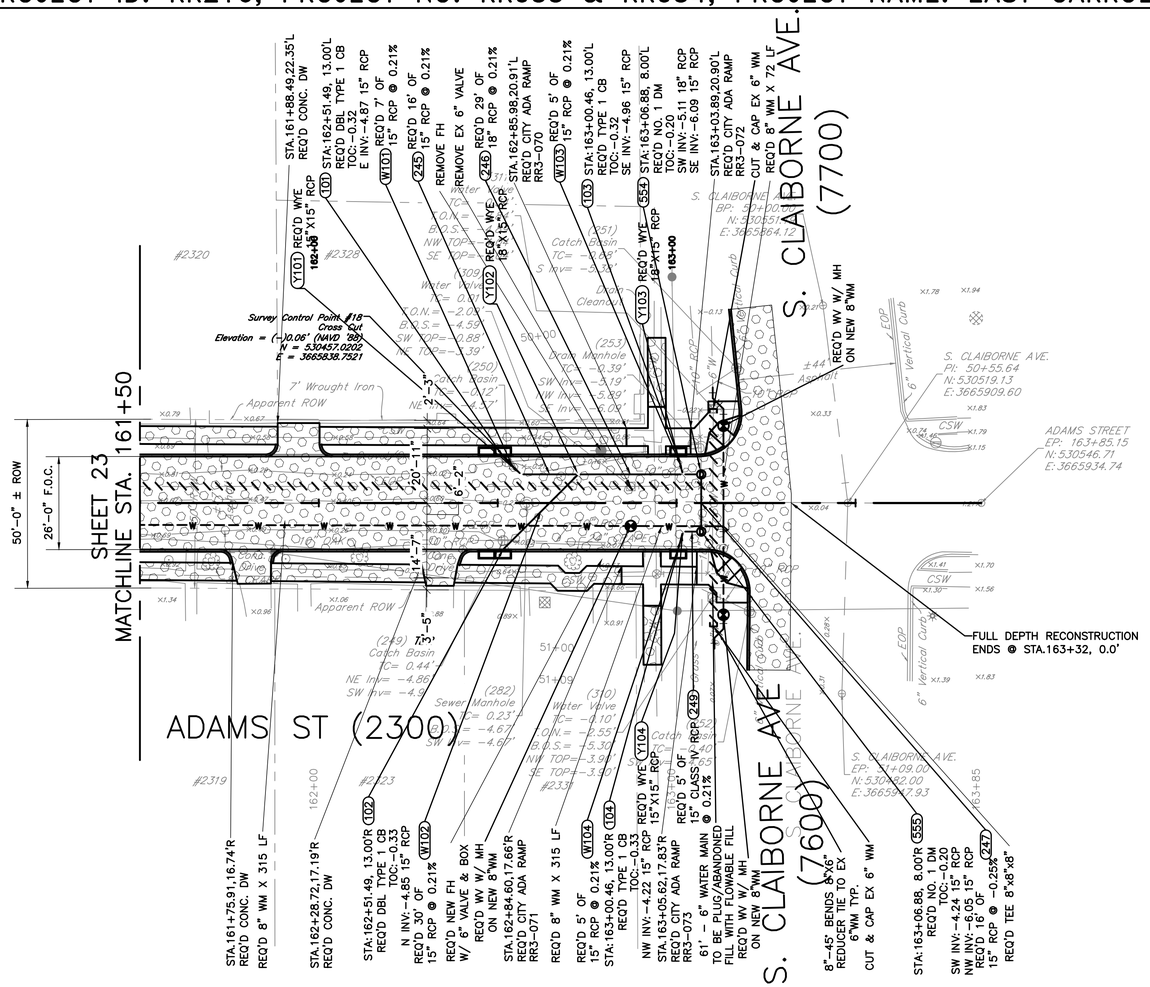


GRAPHIC SCALE

20 0 10 20 40 80

1 INCH = 20 US SURVEY FEET

GRID NORTH
NORTH REFERENCED TO LOUISIANA STATE PLANE COORDINATE SYSTEM SOUTH ZONE, NAD 83

## NOTES:

1. FENCES/WALL/GATES: AVOID, IF NOT TECHNICALLY FEASIBLE TO AVOID, REMOVE AND RESET IN ORIGINAL LOCATION.
2. STEEL CURB GUARDS (SCG): RETAIN REMAINING TANGENT STEEL SECTIONS OUTSIDE ADA RAMP, IF TECHNICALLY FEASIBLE.
3. EXISTING UTILITY COVERS: SALVAGE AND RESET ORIGINAL LIDS AND FRAMES, OR REPLACE IN KIND IF TECHNICALLY FEASIBLE.
4. EXISTING CATCH BASINS: SALVAGE AND RESET ORIGINAL LIDS AND FRAMES, OR REPLACE IN KIND IF TECHNICALLY FEASIBLE.
5. REFER TO SHEETS S3 AND S5 (RR034) FOR PROPOSED SEWER REPAIRS NOT SHOWN ON PLAN SHEET FOR THE 2300 BLOCK OF ADAMS STREET.
6. PRIOR TO AND THROUGHOUT ANY CONSTRUCTION OPERATIONS BEING CONDUCTED WITHIN THE DRIP LINE OF ANY TREE, THE CONTRACTOR SHALL HAVE AN ARBORIST PRESENT.
7. FOR INSTALLATION OF SIDEWALKS AND CURBS UNDERNEATH THE DRIP LINE OF A TREE, THE CONTRACTOR SHALL LIMIT THE SIDEWALK TO 3' WIDE MIN. WHEREVER NECESSARY AND/OR BUMP OUT THE SIDEWALK WHERE NECESSARY TO AVOID DAMAGE TO TREES.
8. CONTRACTOR SHALL ENSURE THAT THE COMMUNITY GARDENS ARE NOT DISTURBED UNLESS OTHERWISE STATED.
9. ALL EXISTING DRAINAGE STRUCTURES SHOWN IN THE PLAN SET LABELED (TBR) ARE TO BE REMOVED AT NO DIRECT PAY.
10. ALL TREES IN CONFLICT WITH PROPOSED ROADWAY PAVEMENT SHALL BE REMOVED AND REPLACED AS DIRECTED.

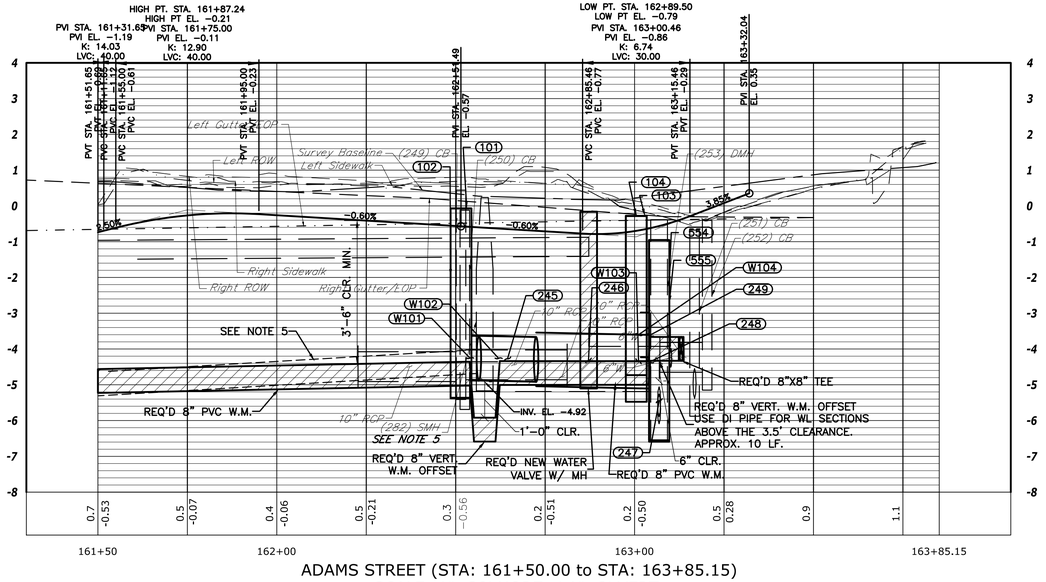


ADAMS STREET (STA: 161+50.00 to STA: 163+85.15)
SCALE: 1"=20' HORZ. / 1"=2' VERT.

SHEET NUMBER 24 OF 127

| NO. | DATE | REVISION DESCRIPTION | BY |
|---|---|---|---|

BCG ENGINEERING & CONSULTING
3012 26TH STREET, METAIRIE, LA 70002

| DESIGNED | BCG | SCALE | AS SHOWN |
|---|---|---|---|
| CHECKED | BCG | DATE | 7/18/2022 |
| DETAILED | BCG | SHEET | RR034-PLN-PRO-01 |
| CHECKED | BCG | | |

CITY OF NEW ORLEANS, DEPARTMENT OF PUBLIC WORKS
PROJECT NO. RR-216

RR216 - EAST CARROLLTON GROUP B & C

PLAN & PROFILE SHEET - ADAMS ST 161+50-163+85