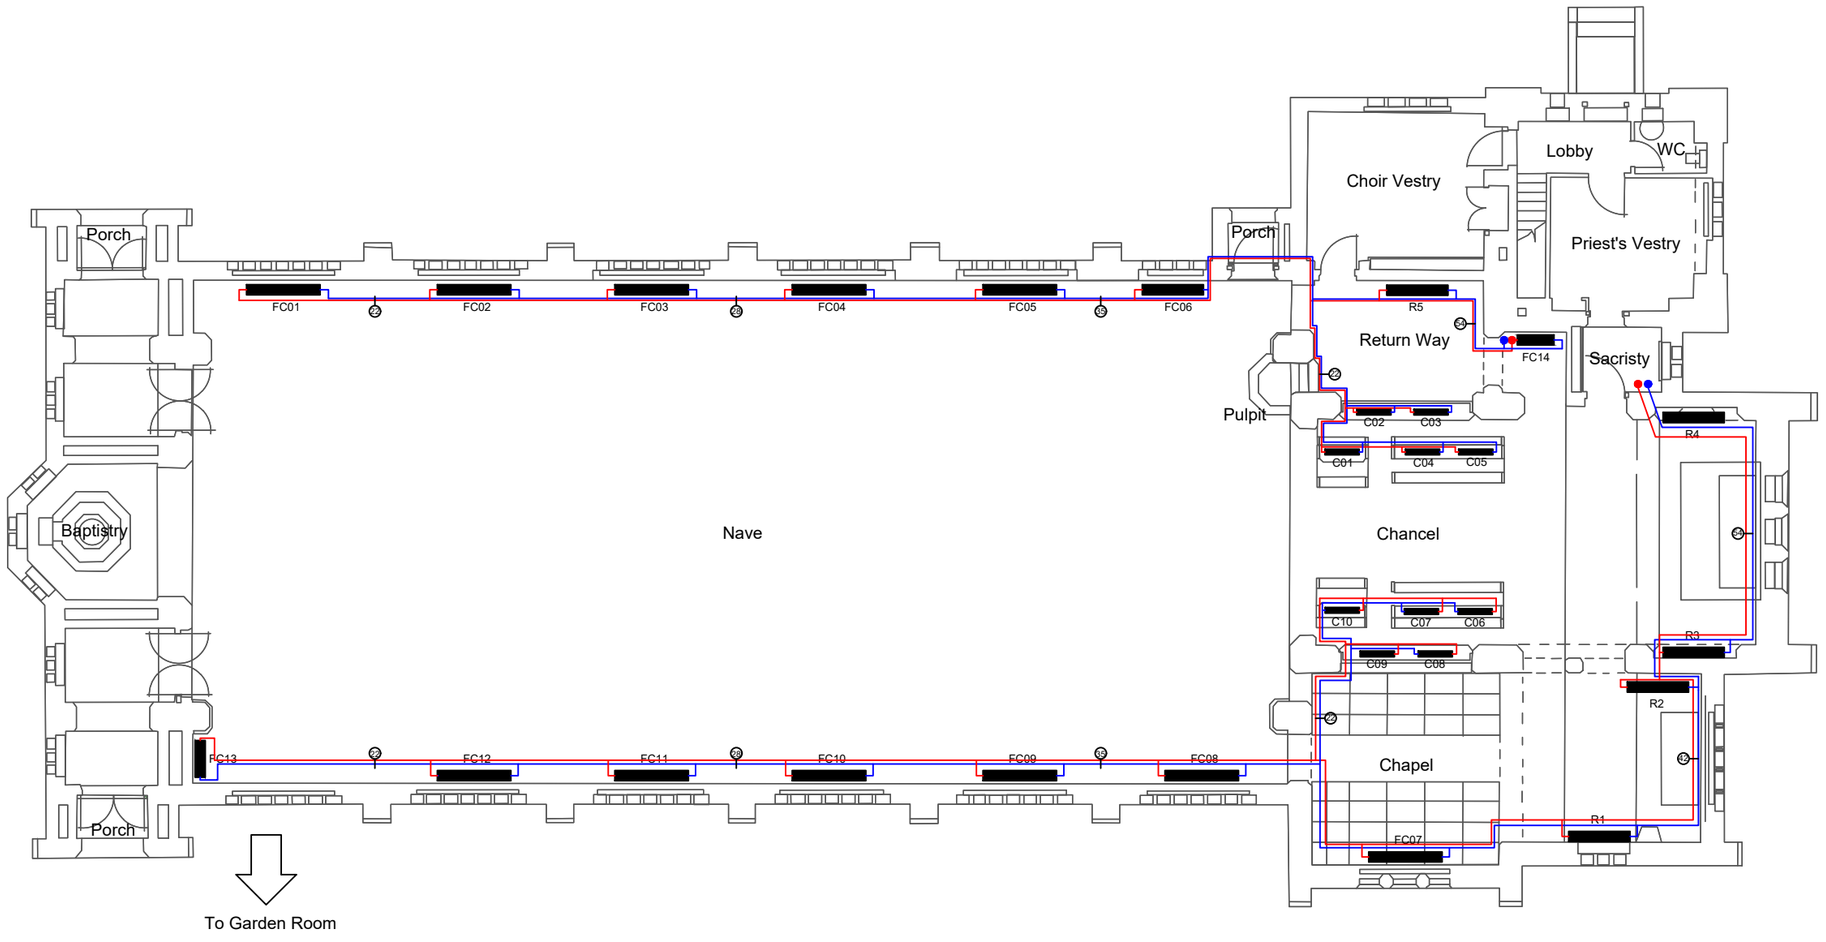

NOTES:

REV	DATE	BY	DESCRIPTION	CHK	APD

Cowley Group
Chevron House, 14-16 Reading Arch Road,
Redhill, Surrey. RH1 1HG.
Tel 01737-761397
Web www.cowleygroup.co.uk

CLIENT
St John The Divine, Selsdon

ARCHITECT

PROJECT
New Heating System

TITLE
Proposed Heating System Layout

SCALE	DATE	DESIGN/DRAWN	CHECKED	APPROVED	SHT
NTS	May 24	CLG			A3

DRAWING No.

REV