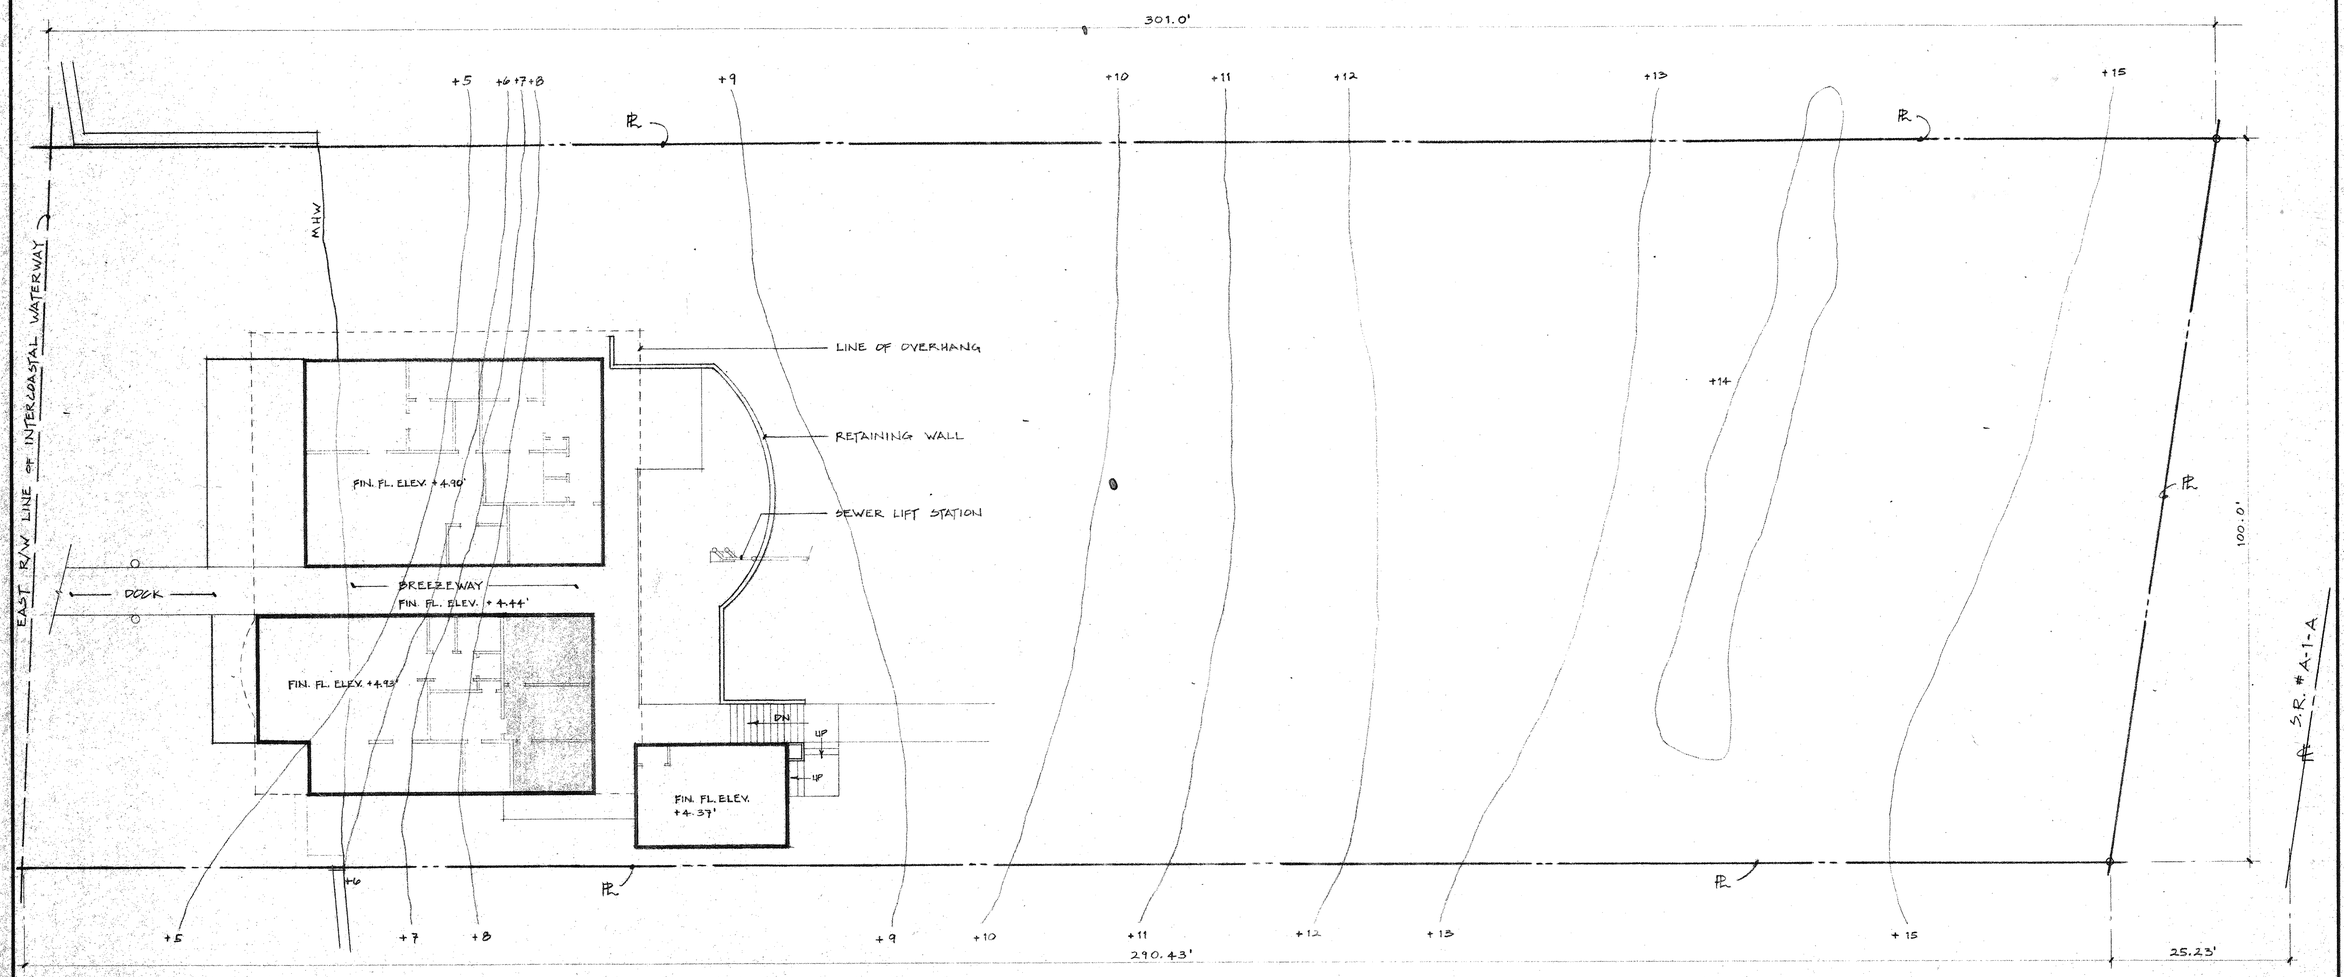

SITE PLAN

SCALE: 1" : 10'-0"

N

NOTES:

1. ALL WORK TO BE DONE ACCORDING TO THE SOUTH FLORIDA BUILDING CODE - LATEST EDITION.
2. ALL AS-BUILT DRAWINGS WILL BE FURNISHED BY THE ARCHITECT TO THE TOWN OF HILLSBORO BEACH BUILDING DEPARTMENT - ATT: BILL KELLE.
3. SHORE ALL WORK IN PROPER WORKMANSHIP MANNER BEFORE ATTEMPTING ANY DEMOLITION. INFORM ARCHITECT OF ANY UNUSUAL CONSTRUCTION CONDITIONS THAT WOULD INDICATE SPECIAL CONSTRUCTION OR ENGINEERING PROBLEMS.

Drawings Approved
W.E. Kelle sheets 1-6
Town of Hillsboro Beach

7 MAY 79
13 APR. 79

REVISIONS :

DRAWN BY :
DATE :
CHECKED BY :

ARCHITECT : JOHN EVANS, A.I.A.
316 SUNSET DRIVE
FORT LAUDERDALE, FLORIDA

RECREATION BUILDING
OVERLOOK CONDOMINIUM

COMMISSION NO. A-364

PRINTING DATE

SHEET NUMBER 1 OF

13 APR. 79
S. BILLING - 2