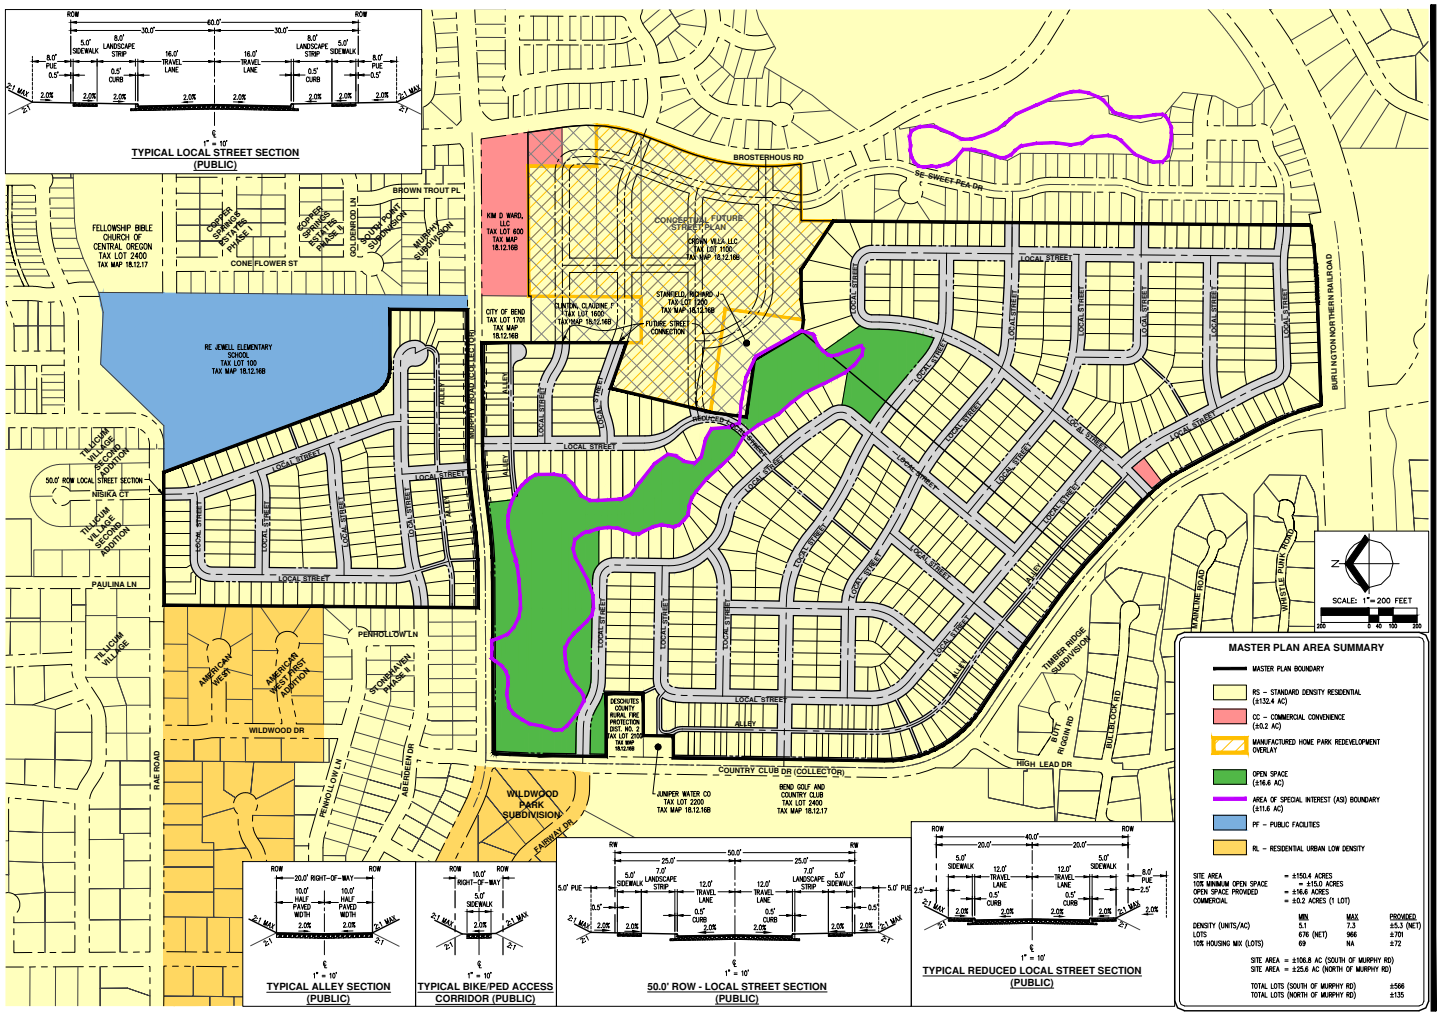

AKS ENGINEERING & FORESTRY, LLC
2777 NW OLD OR. 97703
BEND, OR 97703
541.317.8429
WWW.AKS-ENG.COM

ENGINEERING • SURVEYING • NATURAL RESOURCES
FORESTRY • PLANNING • LANDSCAPE ARCHITECTURE

PRELIMINARY MASTER PLAN
MURPHY ROAD MASTER PLAN
J L WARD CO
BEND OREGON

JOB NUMBER:	6980
DATE:	02/03/2020
DESIGNED BY:	CDC
DRAWN BY:	JMH
CHECKED BY:	CDC

P05

AKS DRAWING FILE: 6980 MASTER PLAN.DWG | LAYOUT: P05