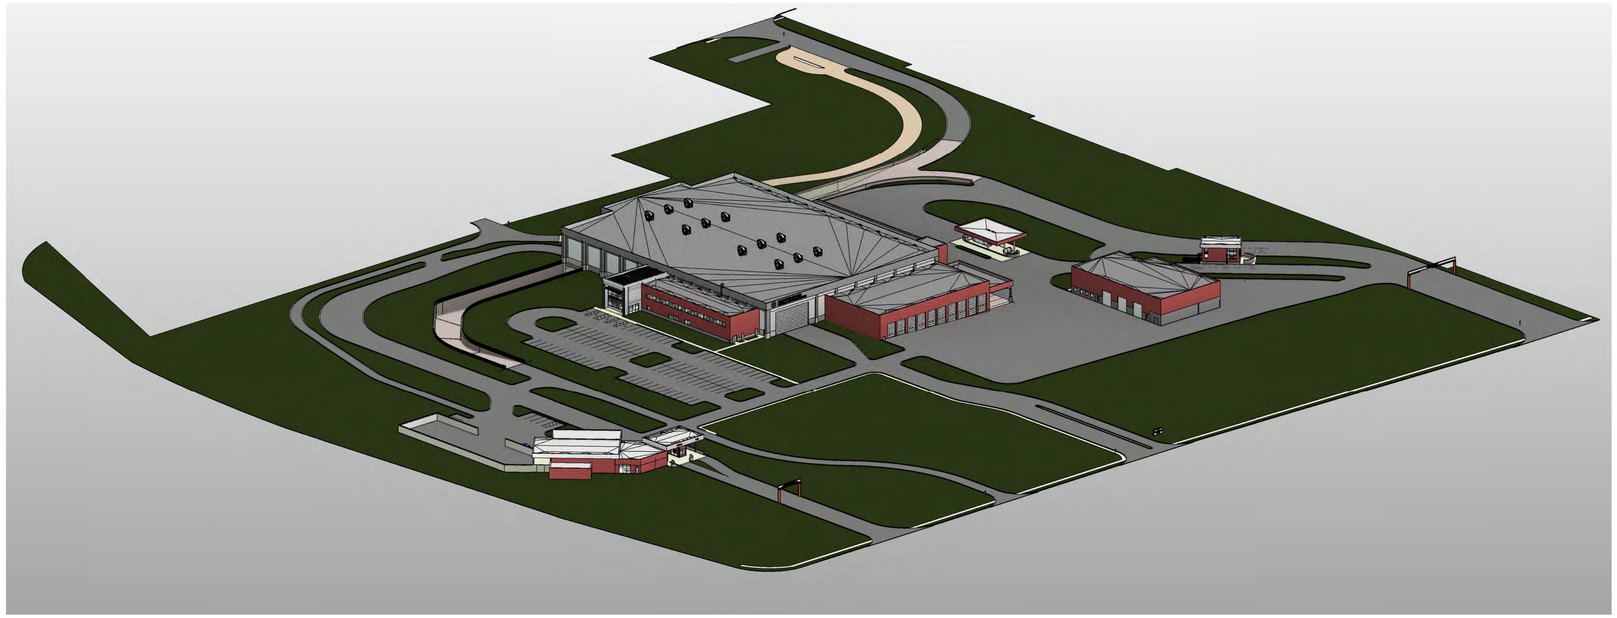

SITE - VIEW FROM NORTHEAST

SITE - VIEW FROM SOUTHWEST

TETRA TECH
www.tetratech.com
1420 Fifth Avenue, Suite 600
Seattle, Washington 98101
TEL: 206.883.9300

35% SUBMITTAL -
03 MARCH 2020

NOT FOR CONSTRUCTION

MARK	DATE	DESCRIPTION	BY

MUNICIPALITY OF ANCHORAGE
SOLID WASTE SERVICES

SITE LAYOUT

PROJ:	200-93602-19002
DESN:	JQB
DRWN:	TH
CHKD:	MMB

G-003

Copyright: Tetra Tech

Bar measures 1 inch, otherwise drawing is not to scale

2/29/2020 11:17:44 AM BIM 360://200-93602-19002 Anchorage SWTS/93602-SITE-A-2019.rvt

LEGEND

- LOADED SWS TRANSFER TRAILER
- EMPTY SWS TRANSFER TRAILER
- LOADED SWS COLLECTION VEHICLE
- EMPTY SWS COLLECTION VEHICLE
- LOADED COMMERCIAL VEHICLE
- EMPTY COMMERCIAL VEHICLE
- LOADED RESIDENTIAL VEHICLE
- EMPTY RESIDENTIAL VEHICLE
- EMPLOYEE / VISITOR VEHICLE

SEWARD HIGHWAY (1-SOUTH)
HOMER DRIVE
HOMER DRIVE
DOT ROADWAY IMPROVEMENTS ACQUISITION AREA
E-HHW / REUSE
RESIDENTIAL ENTRY
RESIDENTIAL CONTROL BOOTH
TRANSFER TRAILER EXIT
ADMIN BUILDING
RESIDENTIAL VEHICLE ACCESS RAMP
LATOUCHE STREET
RESIDENTIAL UNLOADING
LOADOUT CHUTES
SWS COLLECTION VEHICLE WARM STORAGE
COMMERCIAL UNLOADING
COVERED SWS COLLECTION VEHICLE PARKING
LOADING RAMP ENTRANCE
FUEL CANOPY
BIORETENTION POND
EXISTING CONSERVATION EASEMENT
VEHICLE MAINTENANCE
SNOW STORAGE AREA
AWWU PRV BUILDING
EAST DOWLING ROAD
COMMERCIAL CONTROL BOOTH
GRAVEL STAGING AREA
COMMERCIAL ENTRY / EXIT
TRANSFER TRAILER ENTRANCE
EAST 56TH AVENUE
COMMERCIAL WOOD & TIRE LOADOUT
ORGANICS RECEIPT & LOADOUT
COMMERCIAL WOOD & TIRE RECEIPT
ALTERNATIVE COMMERCIAL MATERIAL RECEIPT
WAREHOUSE & BALER
OFFICES
RESIDENTIAL RECYCLING DROP - OFF FACILITY (WITH CANOPY)
COMMERCIAL DROP-OFF & BUNKERS
WAREHOUSE AND BALER
COMMINGLED RES-MIX
EMPLOYEE FACILITIES & SCALE OPERATOR
BALE & STORAGE LOADOUT

N

0 32' 64' 128'

SCALE: 1/64" = 1'-0"

Bar measures 1 inch, otherwise drawing is not to scale

TETRA TECH
www.tetratech.com
1420 Fifth Avenue, Suite 600
Seattle, Washington 98101
TEL: 206.883.9300

35% SUBMITTAL - 03 MARCH 2020

NOT FOR CONSTRUCTION

MARK	DATE	DESCRIPTION

BY

MUNICIPALITY OF ANCHORAGE
SOLID WASTE SERVICES

SITE PLAN

PROJ:	200-93602-19002
DESN:	JQB
DRWN:	TH
CHKD:	MMB

G-004

Copyright: Tetra Tech

2/29/2020 11:17:55 AM BIM 360://200-93602-19002 Anchorage SWTS/93602-SITE-A-2019.rvt