LAKESCAPE
DESIGN | BUILD | MAINTAIN

180 Birmingham Rd.
Eclectic, AL 36024
Phone: 334-857-2443
sales@lakescape.com
lakescape.com

Property Address:
The Camp, LOT 2,
Dadeville, AL 36853
Area:
Longleaf / The Camp

Sheet No.
A-3
Drawn by: PW

Project: Sam Leslie **Description:** Siteplan **Scale:** 1" = 15'-0" **Date:** 11/6/25

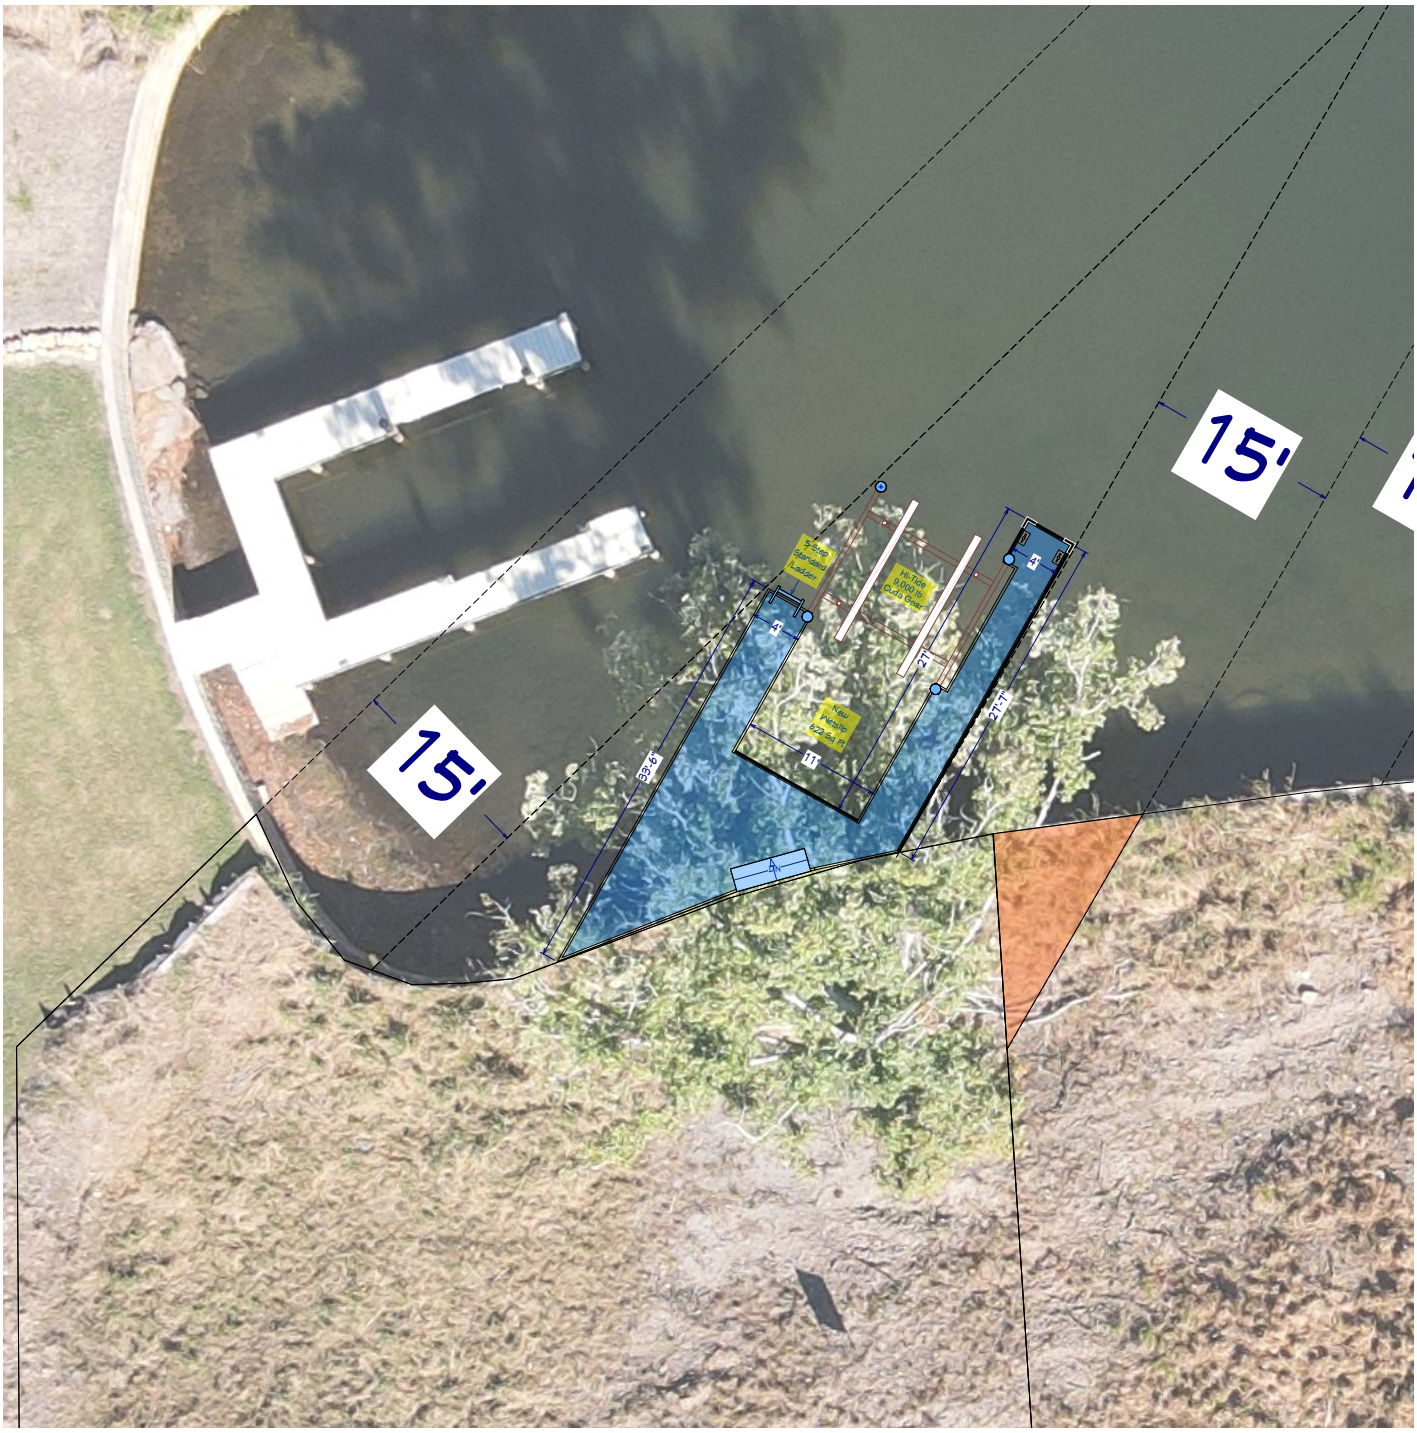

** This siteplan is not a survey. Dimensions and exact locations of existing structures are approximate and are not exact. Lot dimensions and other property locations were obtained from GIS Tax Maps, Aerial Views, and owner provided information.

DESIGN APPROVAL

Please sign: _____

Date: _____