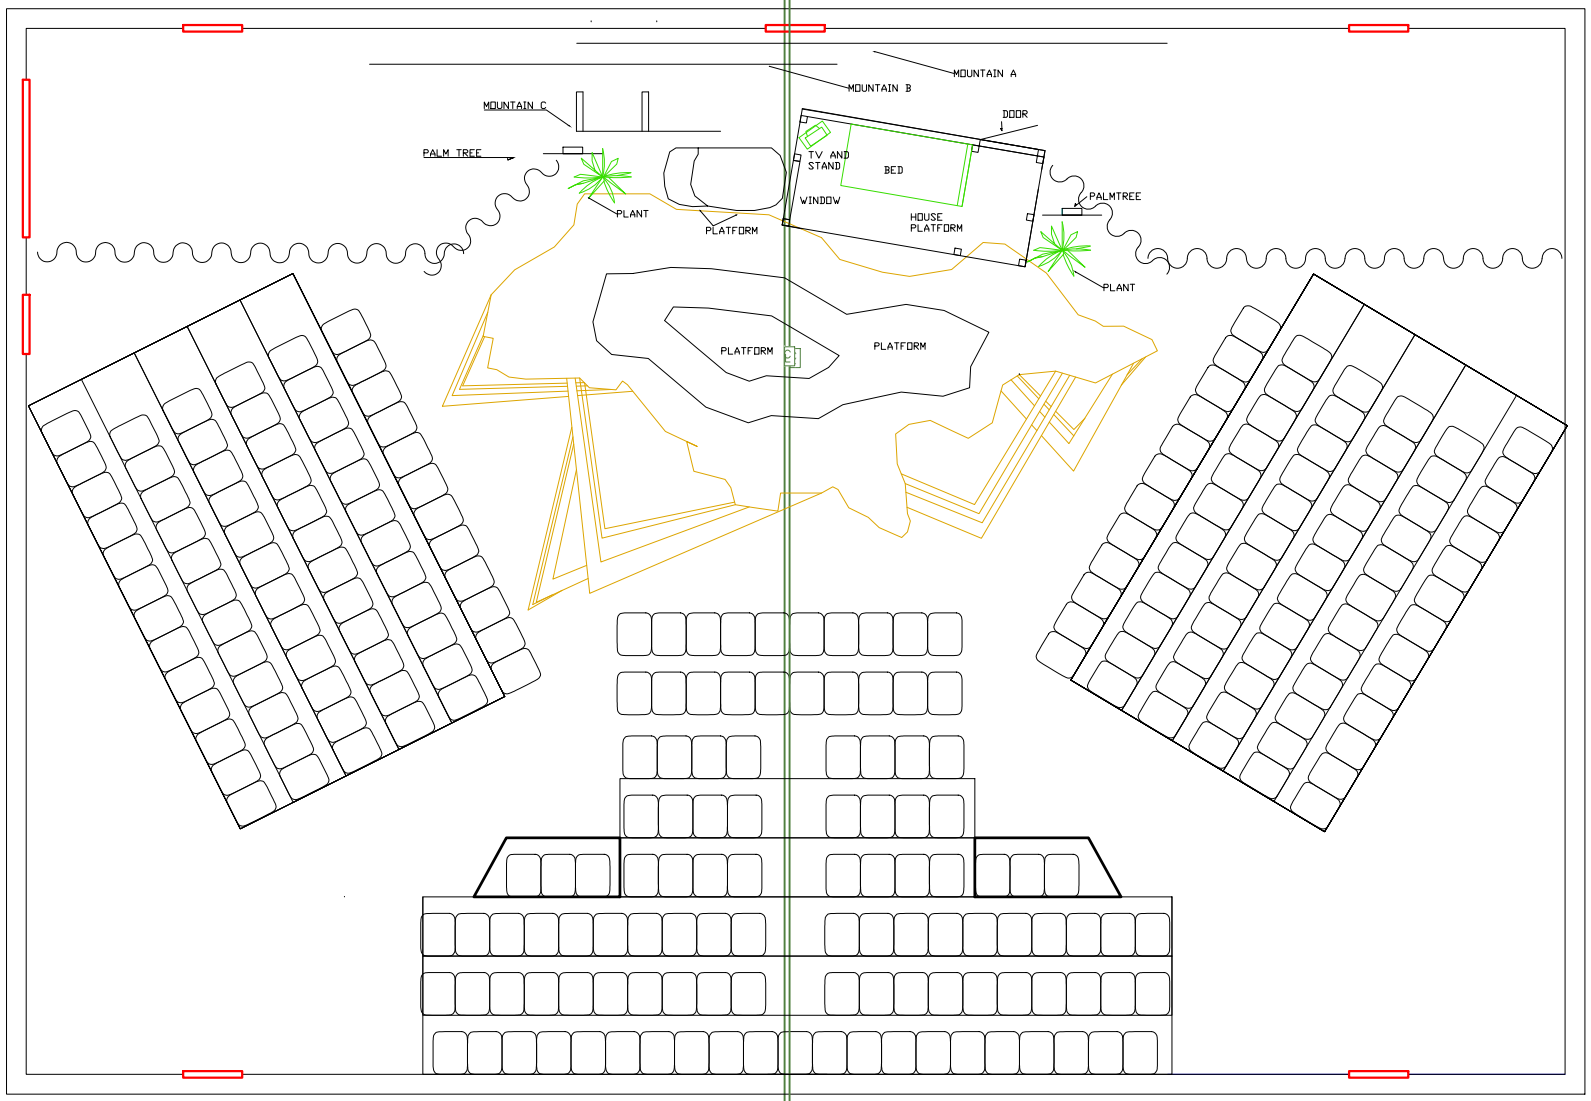

THREE LITTLE BIRDS

DIRECTOR'S FLOORPLAN

MCLURE THEATRE

DRAFTER: ARABELLA MASON	DWG #: 1 OF
SET DESIGNER: ARABELLA MASON	
TECHNICAL DIRECTOR: WALTER PIGFORD	
DIRECTOR: KEITH MCCOY	
SCALE:	DATE: 01/30/2024