FLOOR PLAN LEGEND

(E) WOOD / METAL STUD WALL, TO REMAIN

(E) DOOR & FRAME TO REMAIN

(N) DOOR & FRAME


WALL TYPE LEGEND

REFER TO A-504 FOR WALL TYPE SECTIONS

EXT-1		INT-1	
EXT-2		INT-2	
EXT-3		INT-3	

FLOOR PLAN NOTES

01. SEE SHEET A-104 FOR DIMENSIONS & SIGNAGE.
02. SEE SHEET A-504 FOR WALL TYPE DETAILS.
03. SEE SHEET A-503 FOR DOOR SCHEDULE.
04. SEE SHEET A-106 FOR EQUIPMENT PLAN.
05. SEE SHEET A-401 & A-402 FOR INTERIOR ELEVATIONS.
06. SEE SHEET A-105 FOR FINISH PLAN & SCHEDULE.
07. SEE SHEET A-102 FOR REFLECTED CEILING PLAN.
08. ALL SHEATHING SURFACE PLANES TO BE CONTINUOUS. ALL GYPSUM BOARD PARTITIONS SHALL BE TAPED AND SANDED SMOOTH WITH NO VISIBLE JOINTS. THE CONTRACTOR SHALL PATCH AND REPAIR ALL SURFACES TO MATCH ADJACENT OR ADJOINING SURFACES WHEREVER REQUIRED.
09. ALL PARTITION WALLS SHALL RECEIVE SOUND ACOUSTICAL INSULATION, TYP.
10. PROVIDE BACKING PER STANDARD PARTITION WALL DETAILS FOR CASEWORK, GRAB BARS, HANDRAILS, EQUIPMENT, ETC.
11. CONTRACTOR TO COORDINATE EXACT LOCATION AND DESIGN OF CASEWORK, FLOORING, AND EQUIPMENT LAYOUT WITH OWNER PRIOR TO INSTALLATION.

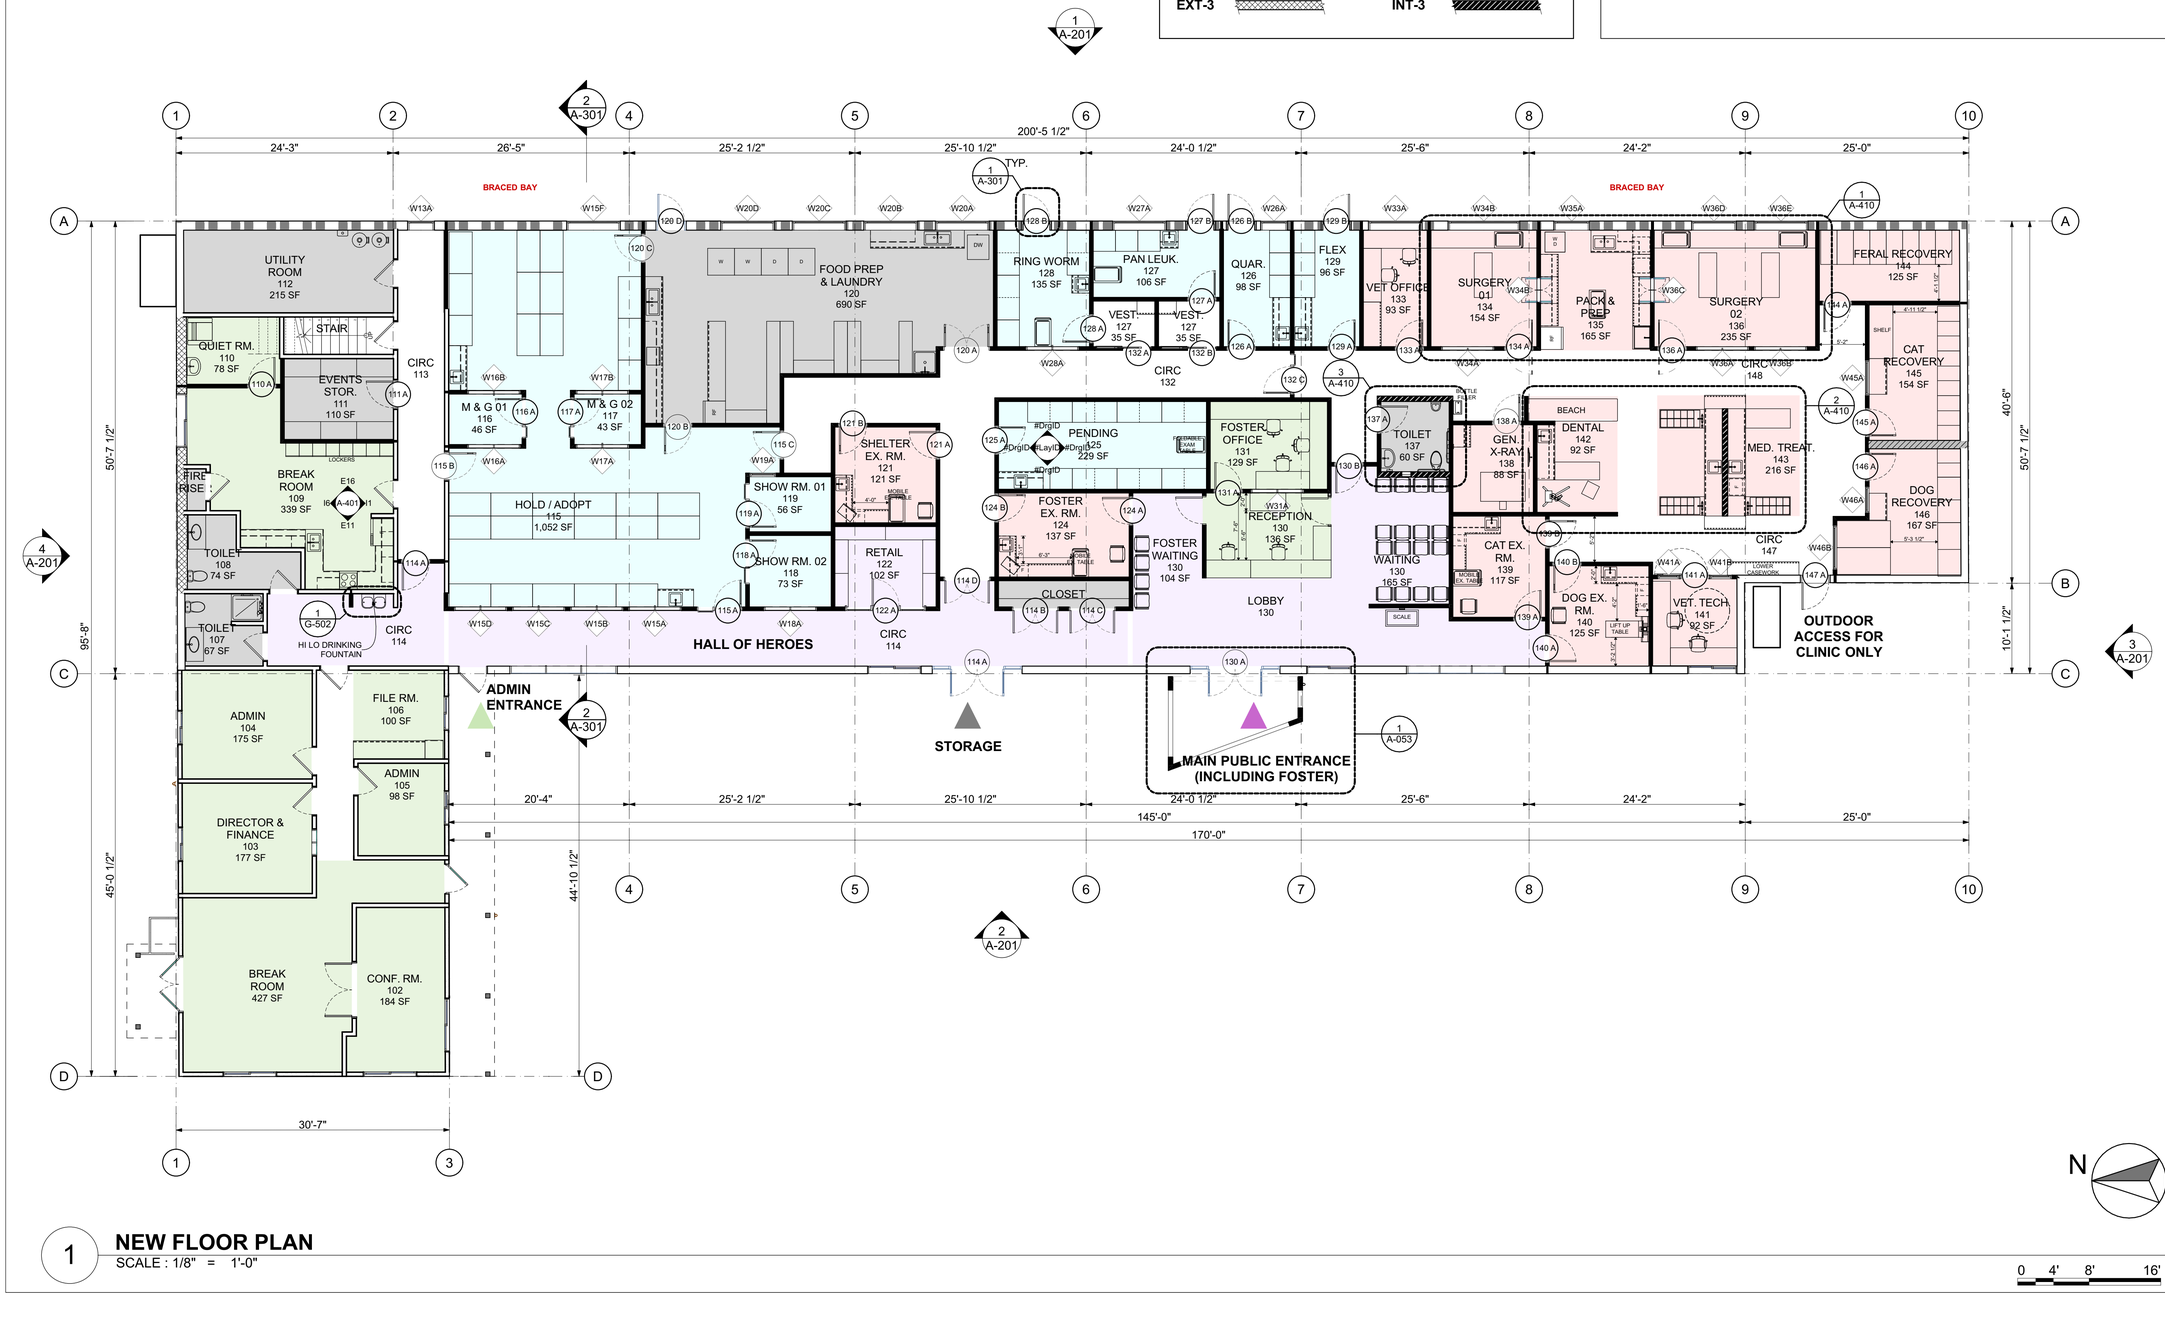

1 NEW FLOOR PLAN

SCALE : 1/8" = 1'-0"

ANIMAL OUTREACH OF THE MOTHER LODE

Architect

indigo
HAMMOND+PLAYLE
ARCHITECTS, LLP
art, architecture + ecology
909 FIFTH STREET, DAVIS, CA
530.750.0756 WWW.INDIGOARCH.COM

Architect

LICENSED ARCHITECT
ARTHUR BRUCE PLAYLE
No. C 15459
Renl 10-31-27
STATE OF CALIFORNIA

Consultant

City Approvals

No.	Date	Description

Project

ANIMAL OUTREACH OF THE MOTHERLODE

Project Address

6048 ENTERPRISE DRIVE
DIAMOND SPRINGS
CA 95619

Architect of Record	BP
Project Architect	BP
Drafted By	YC AP NH
Checked By	

Date	Project Number
08/26/2026	20358

Submission

Sheet Title

NEW FLOOR PLAN W/ COLOR

Sheet Number

A-101

Sheet ____ of ____