


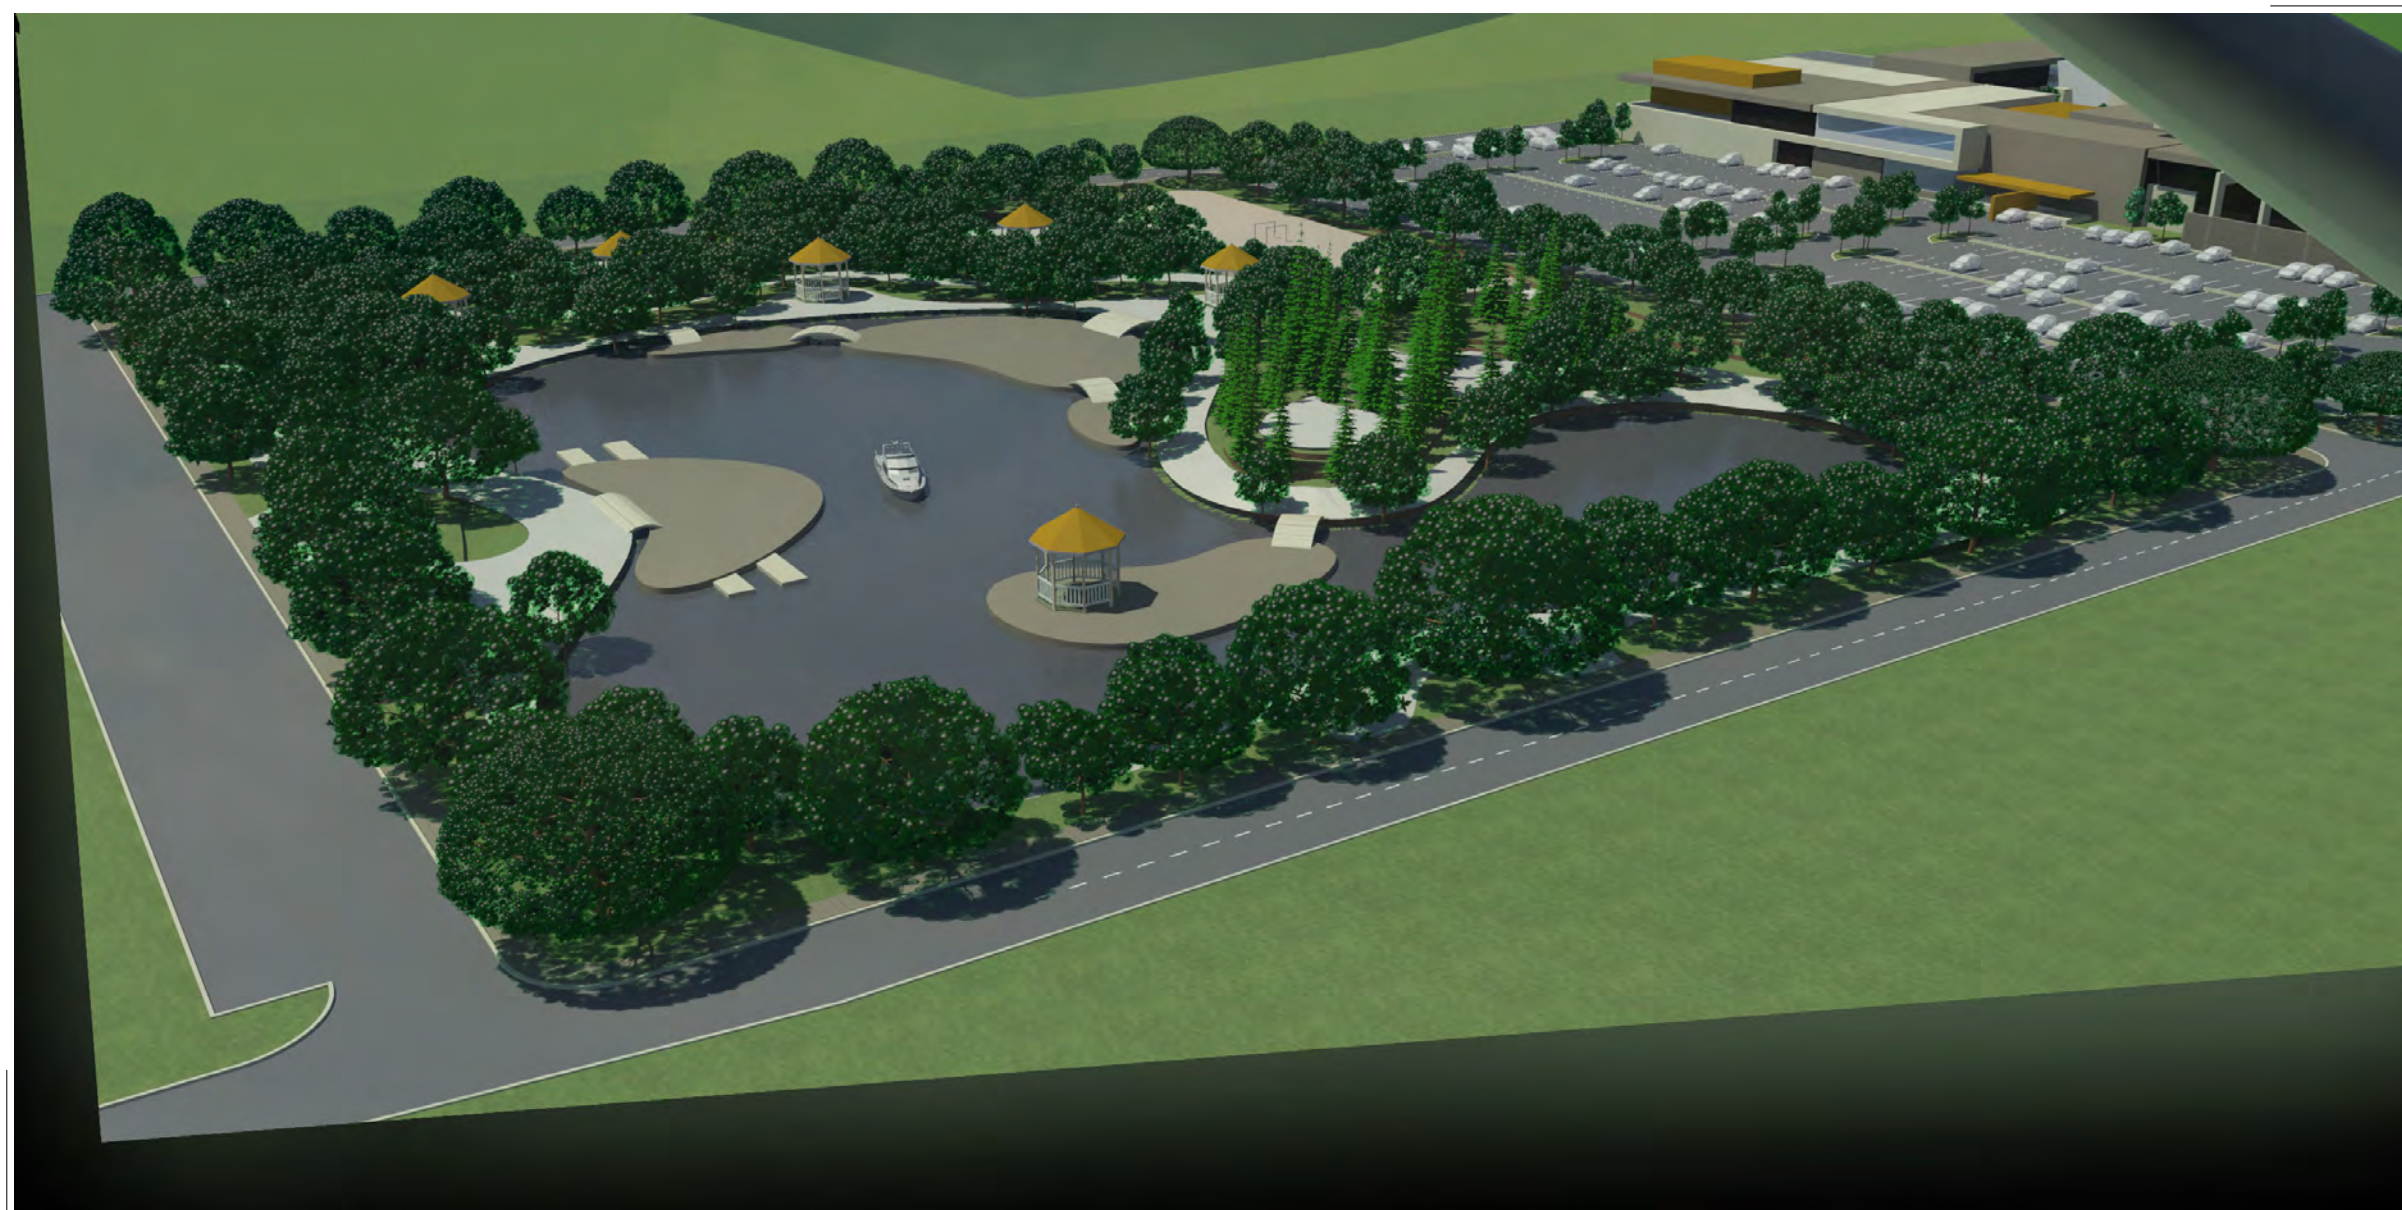

NORTH


S. P. A

PARK

residential & comercial & loisir




N O R T H S . P . A
S P A Z O N E

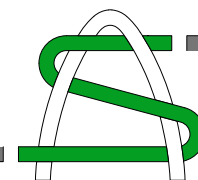

PERSPECTIVE VIEWS
PERSPECTIVE VIEWS




N O R T H S . P . A
S P A Z O N E

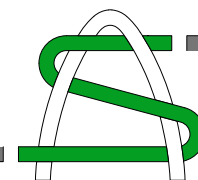

PERSPECTIVE VIEWS
PERSPECTIVE VIEWS




N O R T H S . P . A
S P A Z O N E

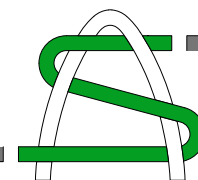

PERSPECTIVE VIEWS
PERSPECTIVE VIEWS



N O R T H S . P . A
S P A Z O N E

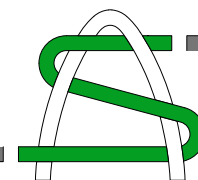


PERSPECTIVE VIEWS
PERSPECTIVE VIEWS




N O R T H S . P . A

P A R K Z O N E

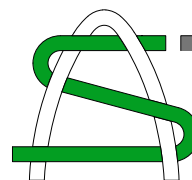


PERSPECTIVE VIEWS
PERSPECTIVE VIEWS

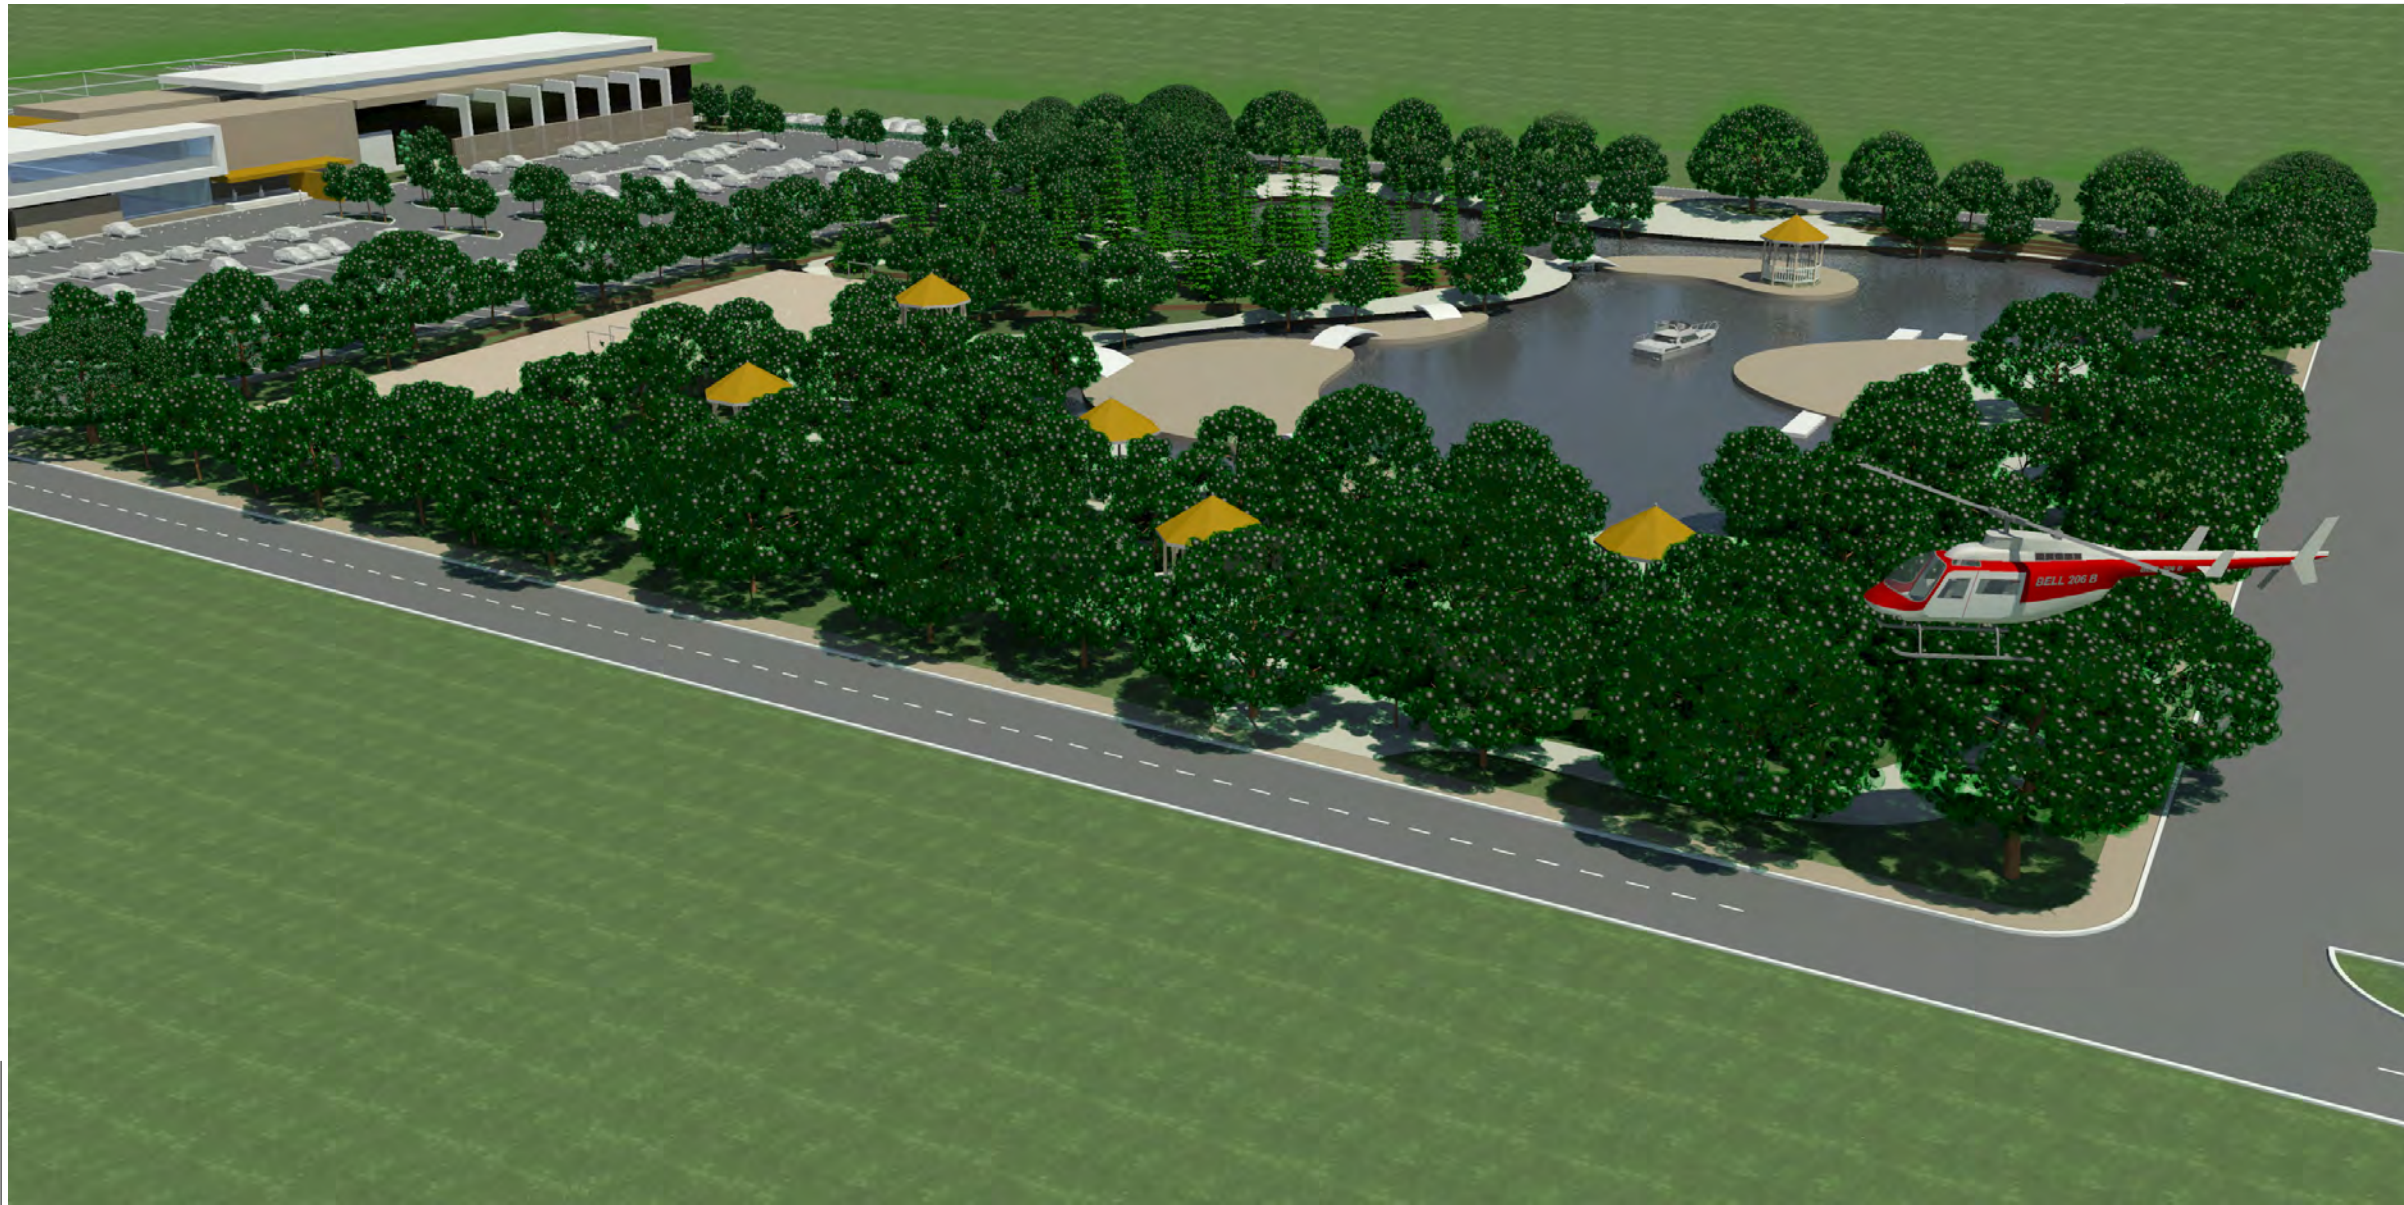

N O R T H S . P . A

P A R K Z O N E

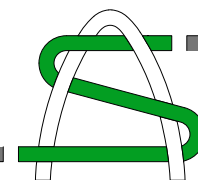


PERSPECTIVE VIEWS
PERSPECTIVE VIEWS



N O R T H S . P . A


P A R K Z O N E

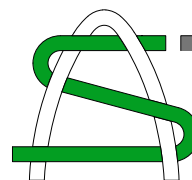

PERSPECTIVE VIEWS
PERSPECTIVE VIEWS




N O R T H S . P . A

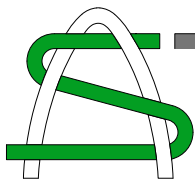


GENERAL SITE PLAN
GENERAL SITE PLAN




N O R T H S . P . A
S P A Z O N E

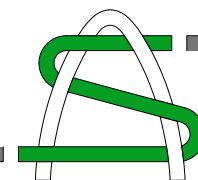

PERSPECTIVE VIEWS
PERSPECTIVE VIEWS

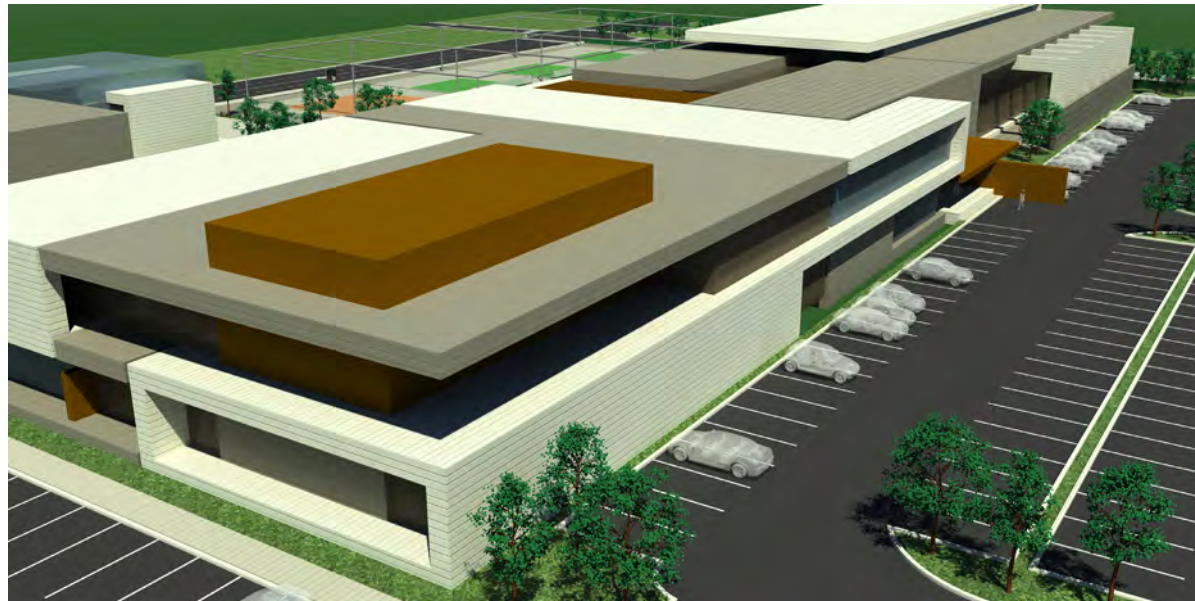

N O R T H S . P . A
S P A Z O N E

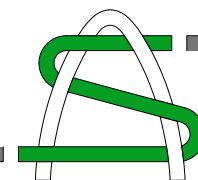


PERSPECTIVE VIEWS
PERSPECTIVE VIEWS




N O R T H S . P . A

P A R K Z O N E

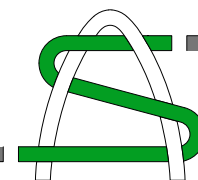

P E R S P E C T I V E V I E W S
P E R S P E C T I V E V I E W S

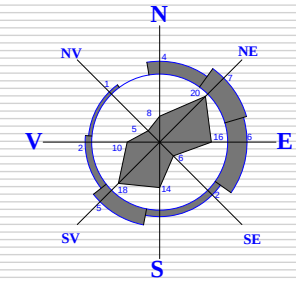


SPA & HEALTH COMPLEX
 GROUND BUILT area = 6 977,30sqm
 1st FLOOR BUILT area = 5 992,25sqm

TENIS PAVILION
 GROUND BUILT area = 186,90sqm


PARKING SPACES
 GROUND PARKING = 450

TOTAL BUILT area = 13 156,45sqm

N O R T H S . P . A
S P A Z O N E

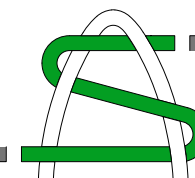

S I T E P L A N L A Y O U T
S I T E P L A N L A Y O U T

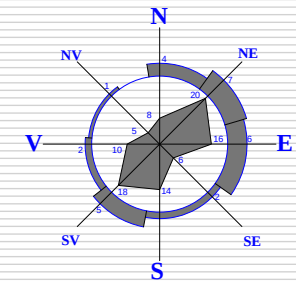


SPA & HEALTH COMPLEX
GROUND BUILT area = 6 977,30sqm
1st FLOOR BUILT area = 5 992,25sqm


TENIS PAVILION
GROUND BUILT area = 186,90sqm

PARKING SPACES
GROUND PARKING = 450


TOTAL BUILT area = 13 156,45sqm

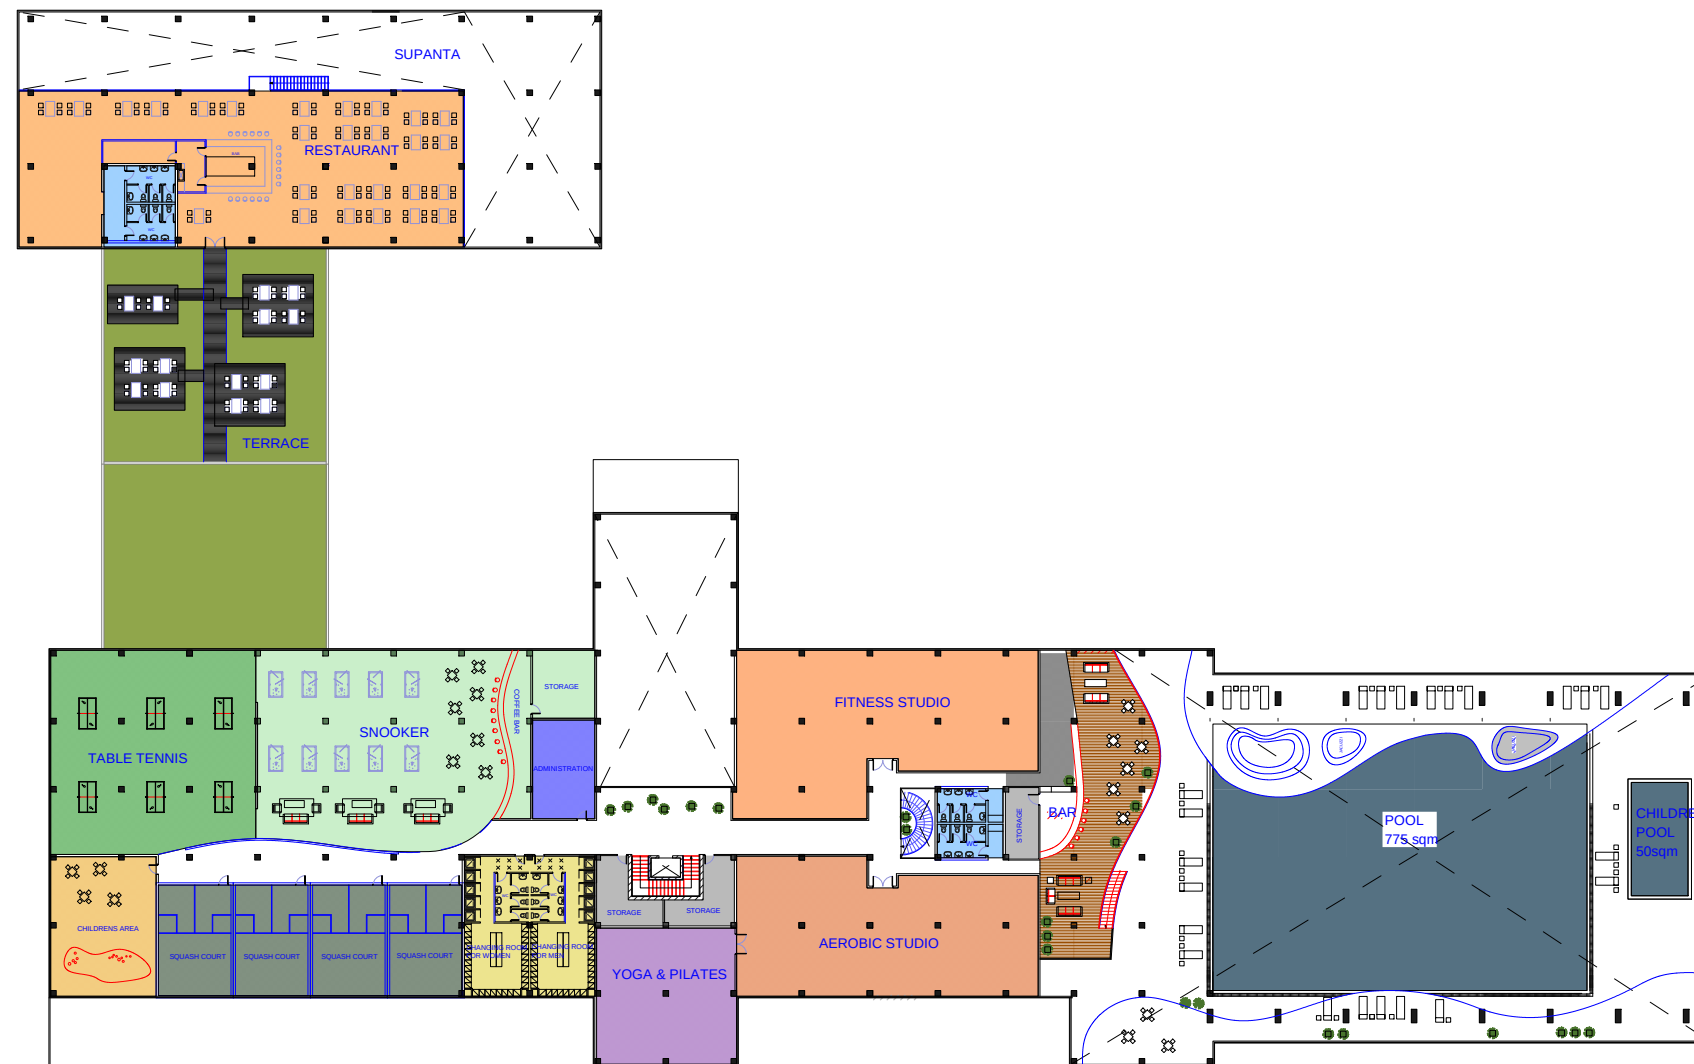

N O R T H S . P . A
S P A Z O N E

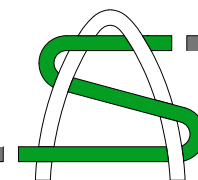

1ST FLOOR LAYOUT
1ST FLOOR LAYOUT

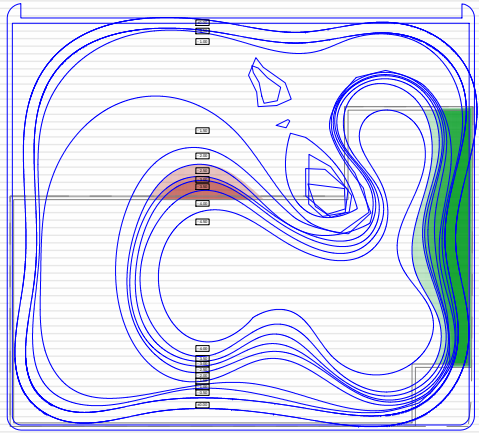

— contur sapatura actuala

— linii de cota @ 0.50m


— cota ±0.00

teren necesar _{relief} ≈ 1429mc	pamant necesar ≈ 19313mc
teren necesar _{umplutura} ≈ 17884mc	
teren local _{siglatura} ≈ 16052mc	pamant local ≈ 19402mc
teren @ SPA ≈ 3350mc	

teren nesapat / liber de lucrari

N O R T H S . P . A

P A R K Z O N E

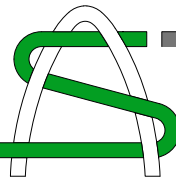

PERSPECTIVE VIEWS
PERSPECTIVE VIEWS
S C A L E 1 : 5 0 0

ZONA PARC

PARK AREA



— limite panza apa & insule artificiale / water surface & artificial islands's lines

- - - - - contur aparent panza apa principala


- zona verde (gazon, flori, plante) / green areas (grass, flowers, plants)
- alei pietonale & zonele foisoarelor @ summer houses
- pontoane, poduri, insule artificiale / pontoons, bridges, artificial islands
- zona laca / lake area

* adancime maxima apa = 2.5m / maximum water depth = 2.5m

* adancime maxima apa = 2.5m / maximum water depth = 2.5m

ZONA PARC

PARK AREA

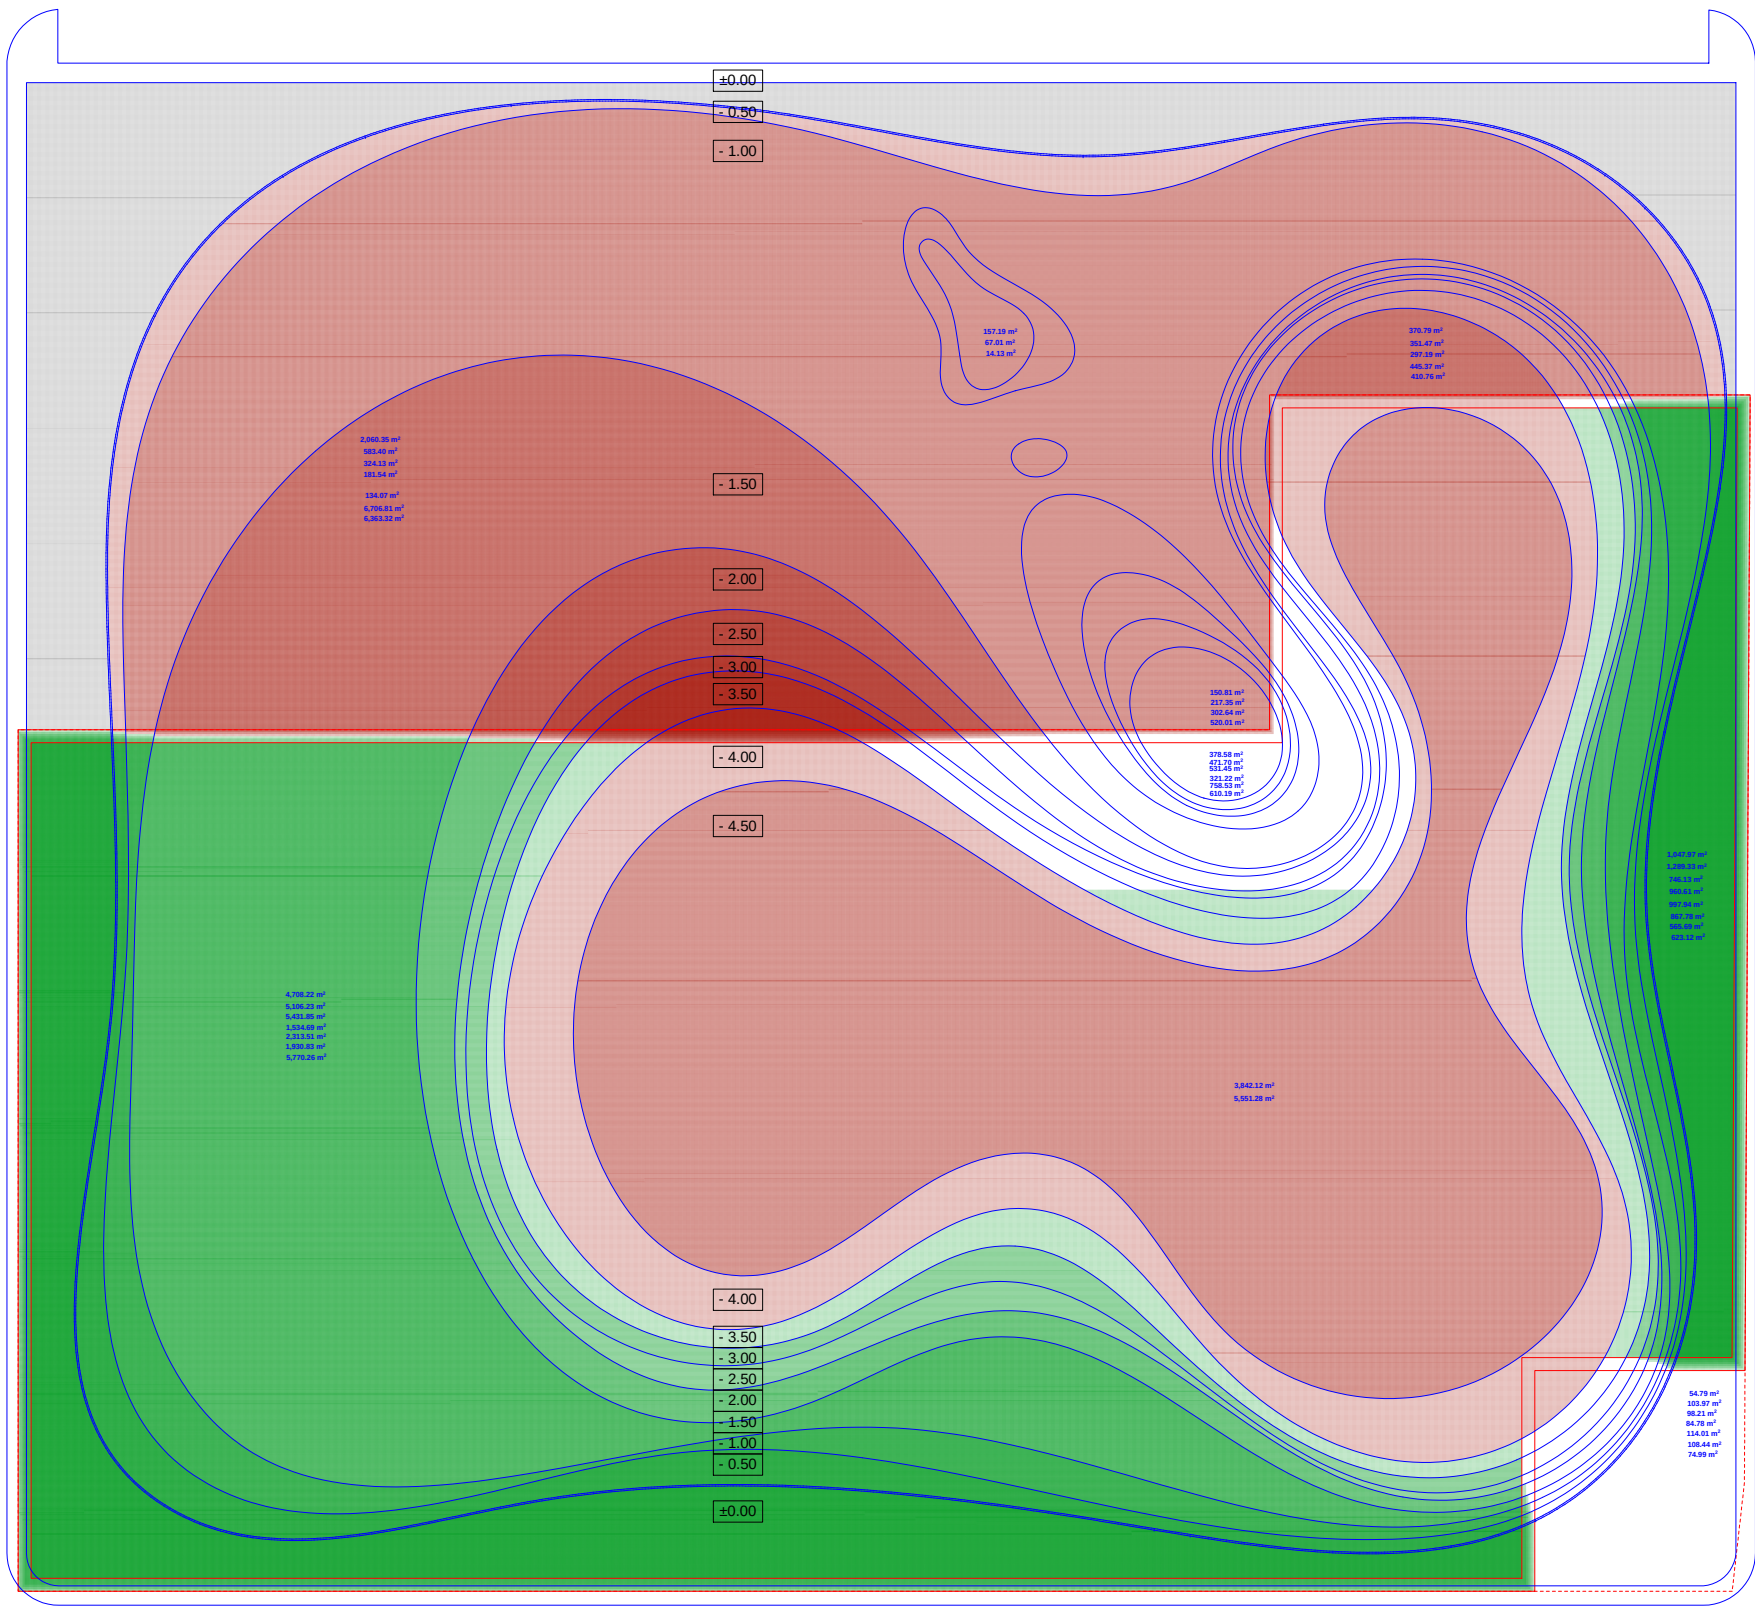

contur sapatura actuala

linii de cota @ 0.50m

cota ±0.00

teren necesar_{relief} ≈ 1429mc

teren necesar_{umplutura} ≈ 17884mc

teren local_{sapatura} ≈ 16052mc

teren @ SPA ≈ 3350mc


pamant necesar ≈ 19313mc

pamant local ≈ 19402mc

teren nesapat / liber de lucrari

ZONA PARC

PARK AREA

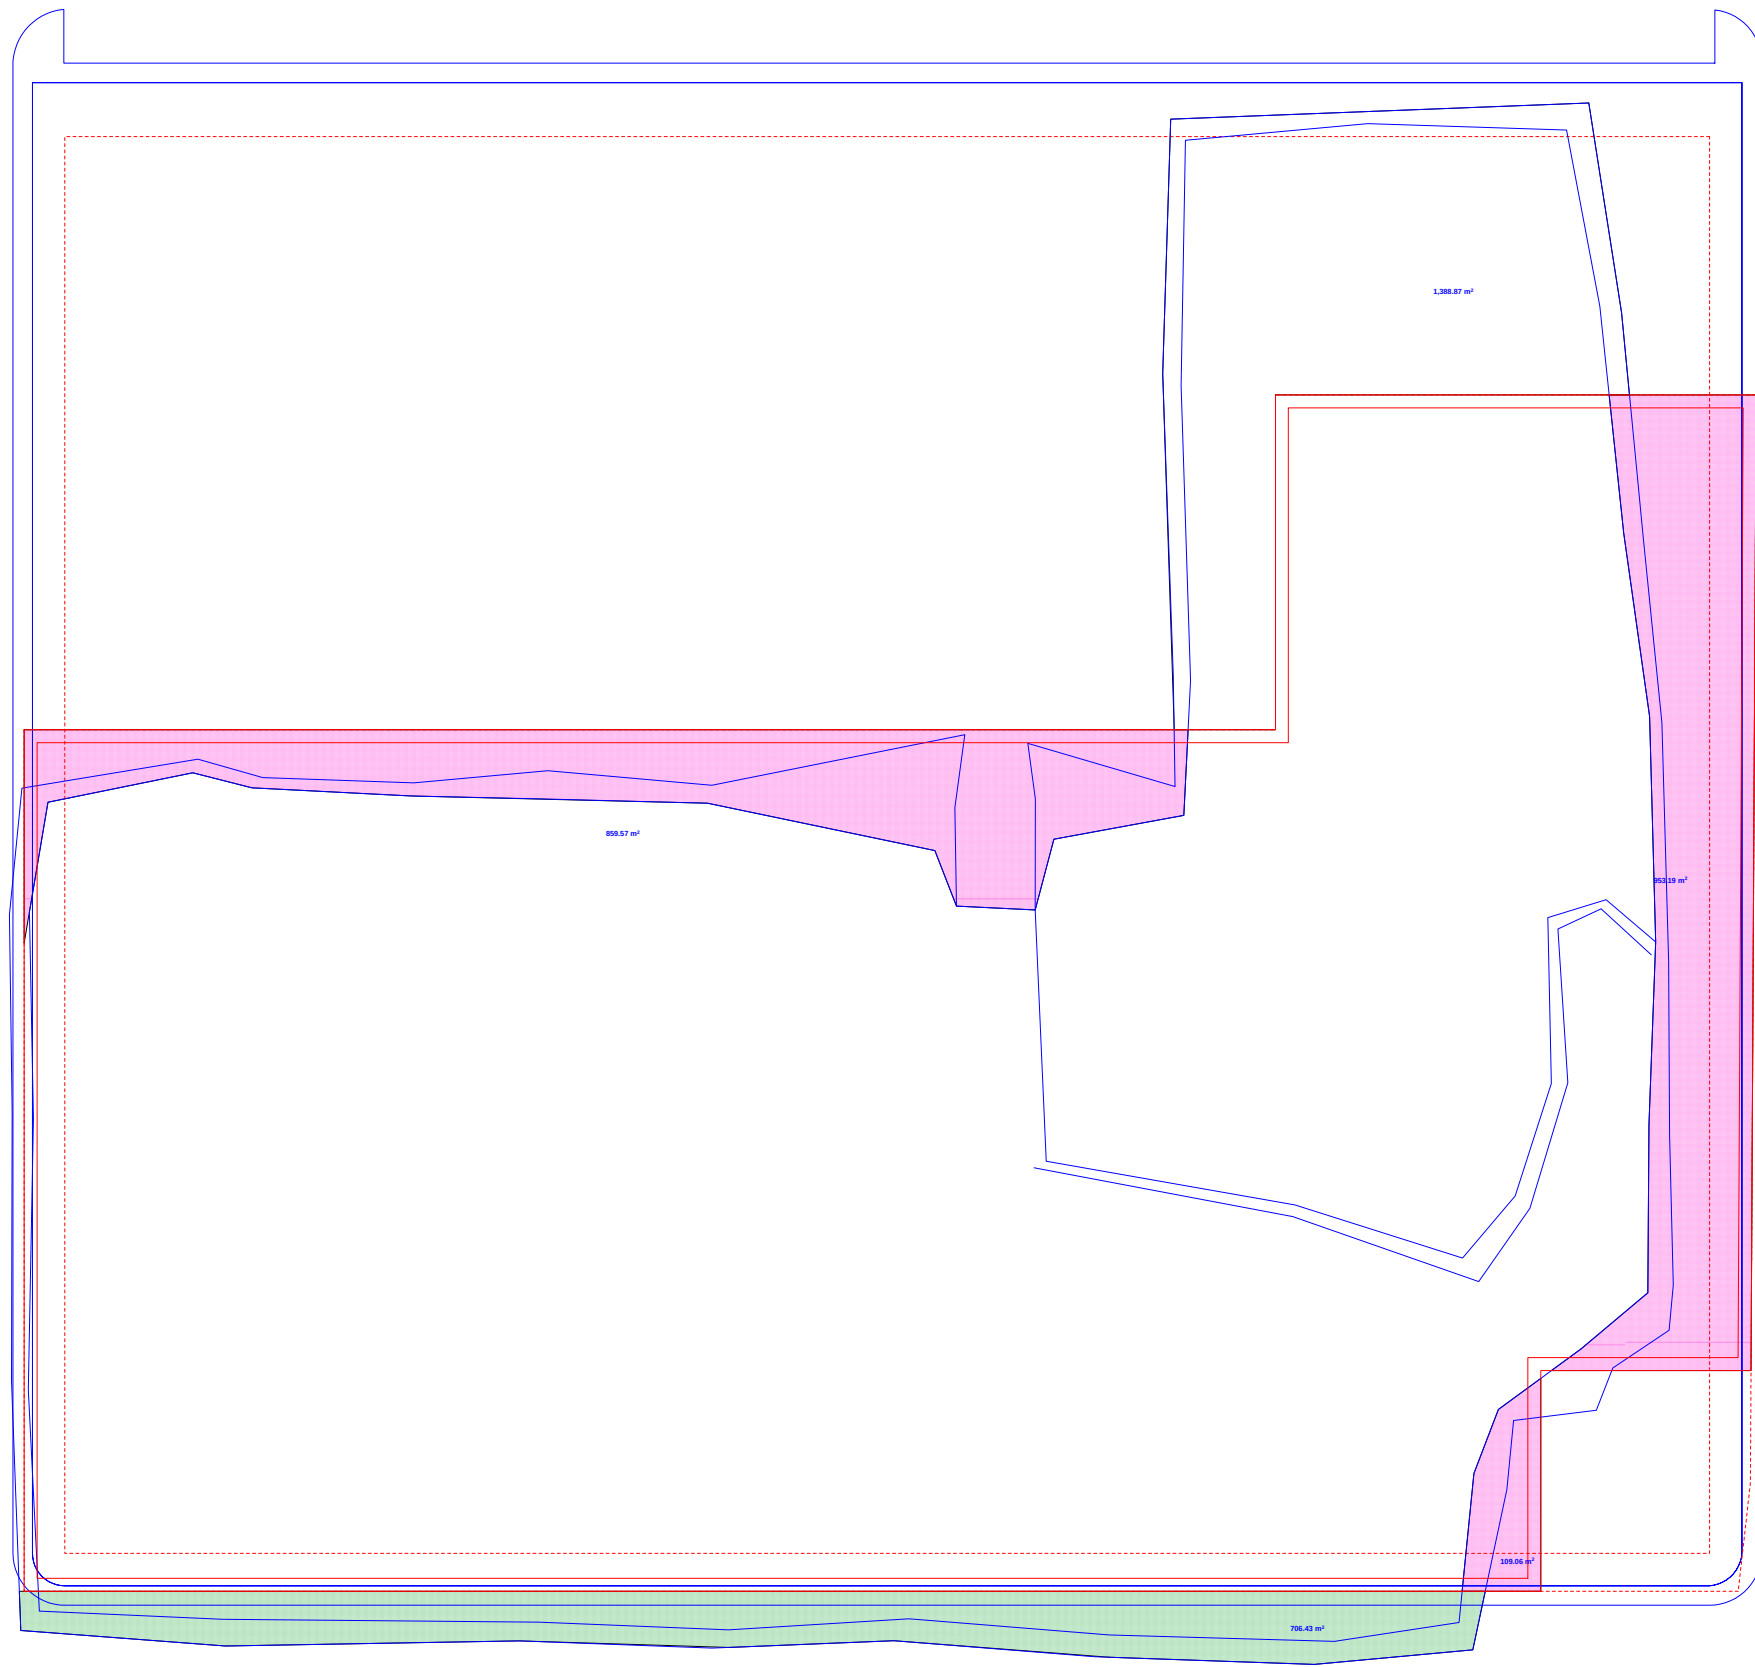

teren necesar fata de varianta 1+2' = 608mc

