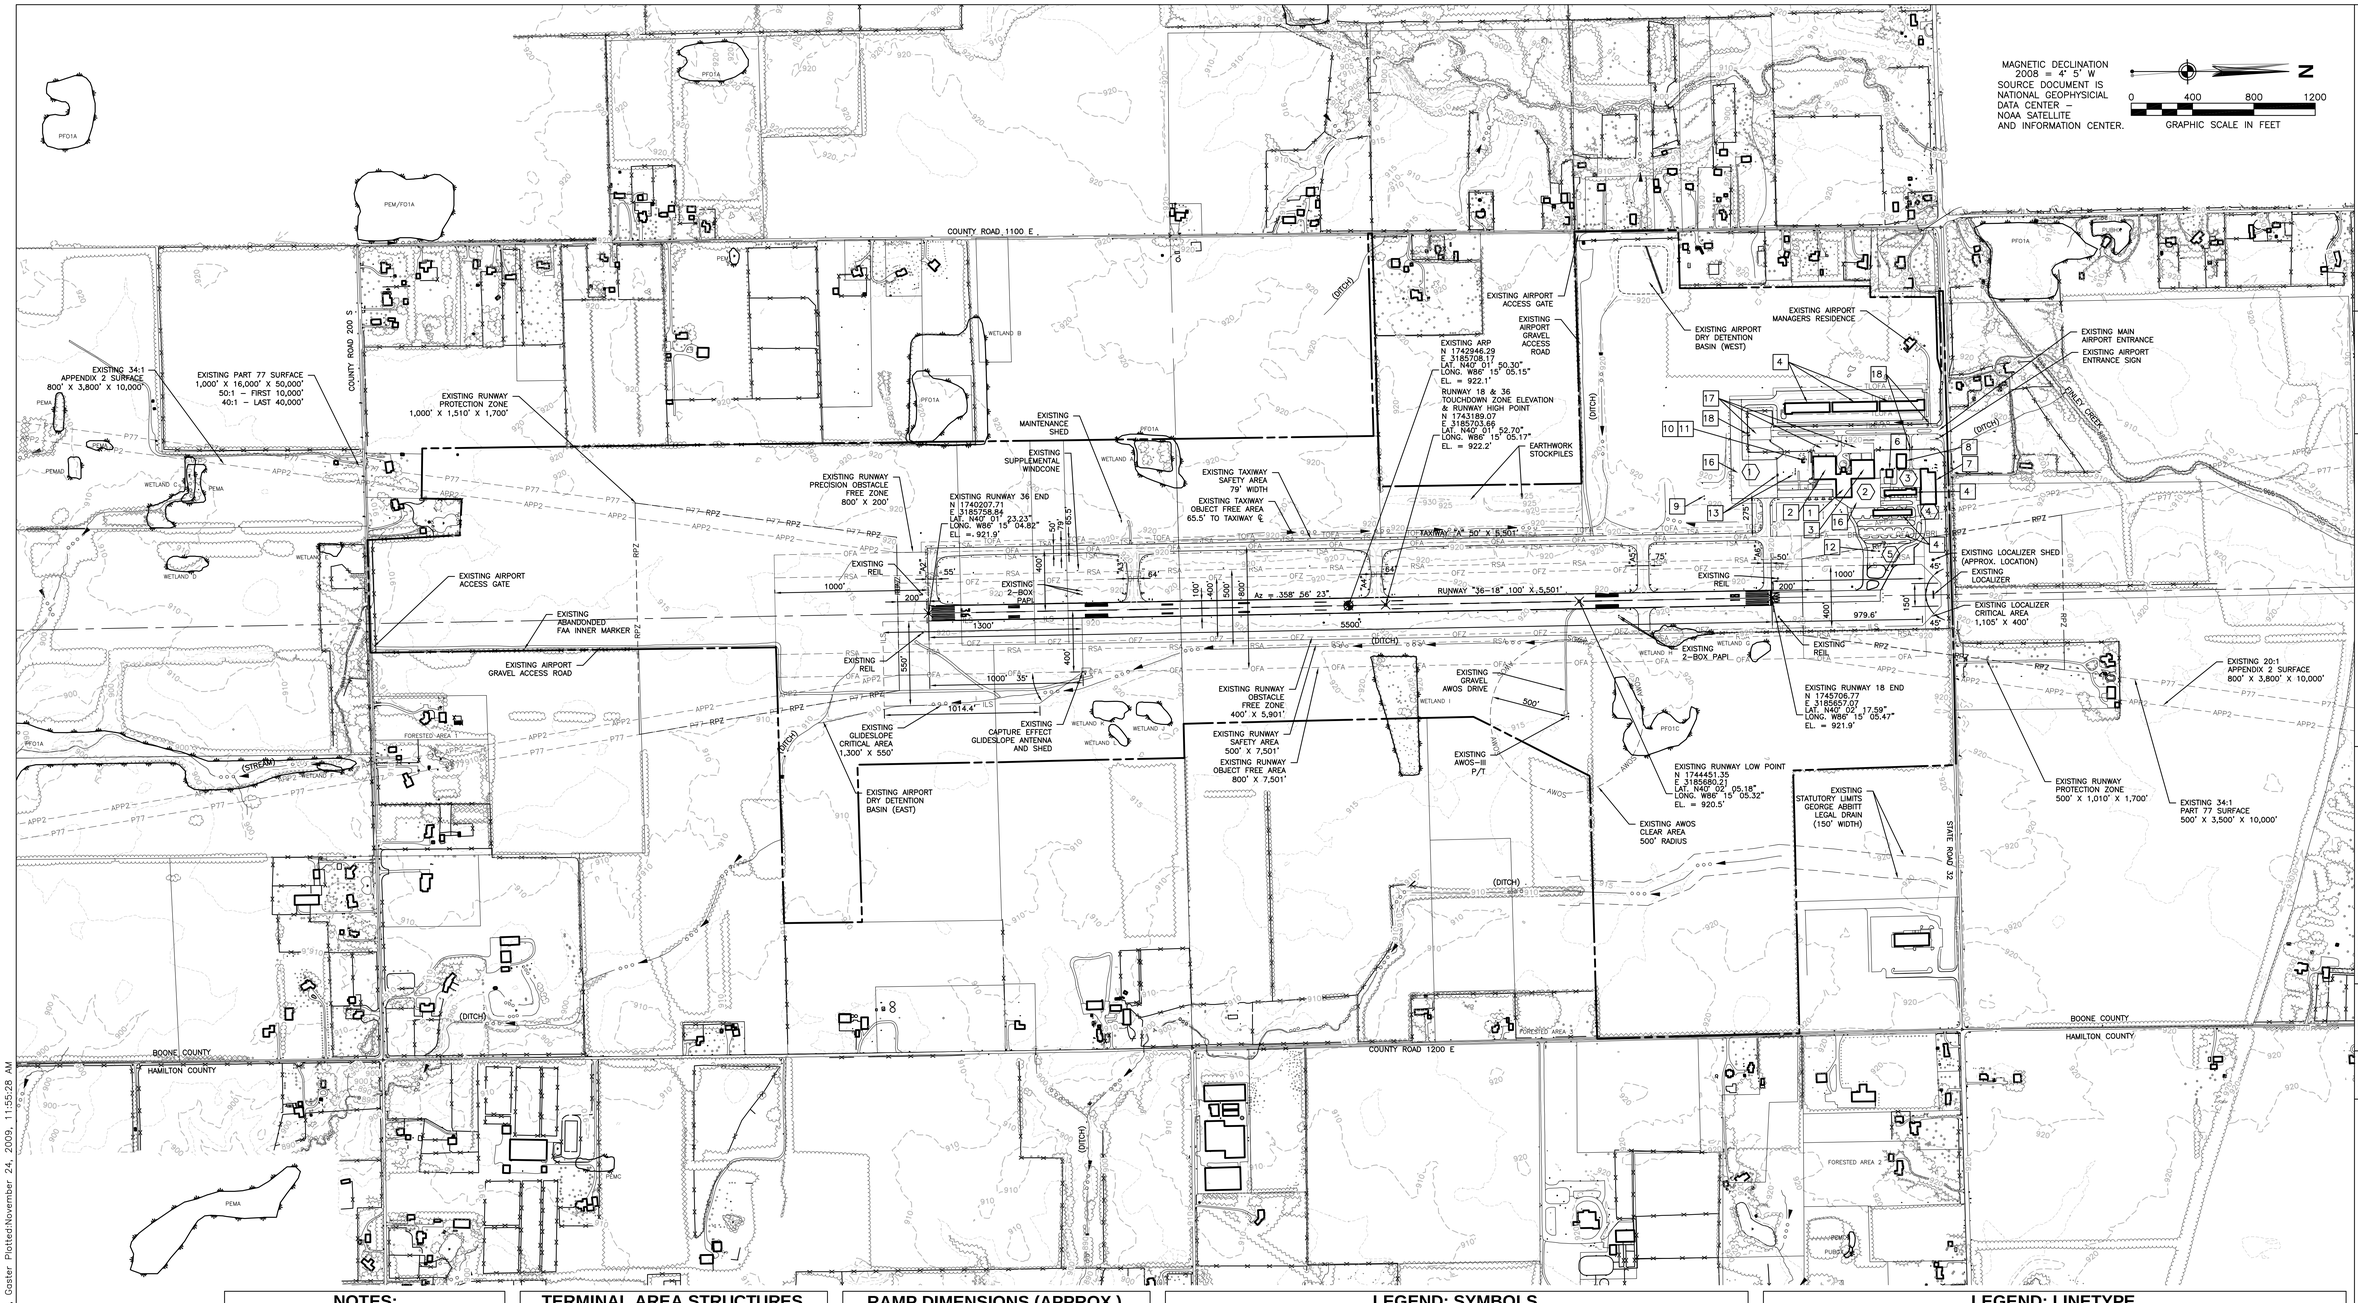

NOTES:

1. SEE TERMINAL AREA LAYOUT PLAN FOR DETAILED VIEW OF TERMINAL AREA AND BUILDING ELEVATIONS.
2. ALL PAVEMENTS ARE EXISTING BITUMINOUS ASPHALT UNLESS SPECIFIED OTHERWISE.
3. WETLANDS IDENTIFIED BY A LETTER ARE REFERRING TO MASTER PLANNING FIELD STUDY. ALL OTHERS ARE REFERRING TO U.S. FISH & WILDLIFE IDENTIFICATION. ALL LOCATIONS ARE APPROXIMATE.
4. NBD LOCATION SHOWN ON IMAGINARY SURFACE & VICINITY MAP.
5. BUILDING RESTRICTION LINE BASED ON A 50' BUILDING HEIGHT.
6. ALL EXISTING 4' FENCE TO BE REPLACED WITH 8' SECURITY FENCING (AS REQ'D.). ALL NEW FENCING TO BE 8' SECURITY FENCE (MINIMUM).

TERMINAL AREA STRUCTURES

1	TERMINAL BUILDING & APRON CANOPY
2	FBO FLIGHT SCHOOL & SOUTH TERMINAL HANGAR
3	FBO NORTH TERMINAL HANGAR
4	FBO "T"-HANGARS
5	EXECUTIVE HANGARS
6	FBO EQUIPMENT HANGAR
7	FBO MAINTENANCE HANGAR EAST & WEST
8	CONVENTIAL/CORPORATE HANGARS
9	AIRPORT WIND CONE
10	ELECTRICAL VAULT BUILDING
11	ROTATING BEACON/NON-DIRECTIONAL BEACON
12	100 LOW LEAD FUEL FACILITY
13	JET "A" FUEL FACILITY
14	ADMINISTRATION FACILITY
15	ATCT
16	CONCRETE APRON
17	FBO AUTO PARKING LOTS & TERMINAL DRIVE
18	TERMINAL VEHICLE ENTRANCE GATE
19	SNOW REMOVAL EQUIPMENT BUILDING

RAMP DIMENSIONS (APPROX.)

1. SOUTH JET RAMP: 250' X 300' 8,345 SYD
2. NORTH JET RAMP: 192' X 190' 4,030 SYD
3. LEAR HANGAR RAMP: 120' X 156' 2,055 SYD
4. MAINTENANCE HANGAR RAMP: 98' X 116' 1,237 SYD
5. SOUTHWEST RAMP EXPANSION: 552' X 934' 41,084 SYD
6. NORTH JET RAMP EXPANSION: 453' X 291 13,700 SYD

LEGEND: SYMBOLS

EXISTING	FACILITY	FUTURE
	BUILDING	
	TREE	N/A
	POLE	N/A
101.2	TREE/POLE/BUILDING/ANTENNA ELEVATION	N/A
97.34	GROUND ELEVATION	N/A
	HIGH INTENSITY RUNWAY EDGE LIGHT	
N/A	MED INTENSITY TAXIWAY EDGE LIGHT	
	HIGH/MED INTENSITY RUNWAY THRESHOLD LIGHT	
	REIL	
	HIGH/MED INTENSITY TAXIWAY EXIT LIGHT	
	TAXIWAY EDGE REFLECTOR	N/A
	PAPI	
	GUIDANCE SIGN	N/A
	WINDCONE	
	GLIDESLOPE/MALSR	
	STORM/SANITARY STRUCTURES	
	ELECTRIC BOX	N/A
	WATER WELL	
	TAXIWAY REFLECTORS	
(PR) (IF REMOVED IN PREVIOUS PHASE)	OBJECT TO BE REMOVED	(R)

LEGEND: LINETYPE

EXISTING	FACILITY	FUTURE
	AIRPORT PROPERTY LINE	
	PARCEL LINE	N/A
	SECTION LINES	N/A
	COUNTY LINE	N/A
	CONTOURS	N/A
	RUNWAY/TAXIWAY CENTERLINE	

LEGEND: LINETYPE

EXISTING	FACILITY	FUTURE
	EDGE OF WATER	N/A
	FLOW LINE	N/A
	EDGE OF PAVEMENT	
	FENCE LINE	
	TREE LINE	N/A
	SHRUB LINE	N/A
	WETLAND BOUNDARY	N/A
UD	UNDERDRAIN	UD UD UD
SD	STORM DRAIN	SD SD SD
SAN	SANITARY STORM DRAIN	SAN SAN SAN
UE	UNDERGROUND ELECTRIC	UE UE
G	GAS LINE	G G
WTR	WATER LINE	WTR WTR
P77	PART 77 SURFACES	P77 P77 P77
APP2	APPENDIX 2 SURFACES	APP2 APP2
RPZ	RUNWAY PROTECTION ZONE	RPZ RPZ RPZ
RSA	RUNWAY SAFETY AREA	RSA RSA RSA
OFA	RUNWAY OBJECT FREE AREA	OFA OFA OFA
OFZ	RUNWAY OBSTACLE FREE ZONE	OFZ OFZ OFZ
POFZ	RUNWAY PRECISION OBSTACLE FREE ZONE	POFZ POFZ
TSA	TAXIWAY SAFETY AREA	TSA TSA TSA
TOFA	TAXIWAY OBJECT FREE AREA	TOFA TOFA
TLOFA	TAXILANE OBJECT FREE AREA	TLOFA TLOFA
ILS	ILS CRITICAL AREAS	ILS ILS ILS
LPV	LPV CRITICAL AREAS	LPV LPV LPV
AWOS	AWOS CRITICAL AREA (30' HEIGHT CLEARANCE)	AWOS AWOS
N/A	RUNWAY VISIBILITY ZONE	LOS LOS LOS
BRL	BUILDING RESTRICTION LINE	BRL BRL BRL
N/A	APPENDIX 2 GQS SURFACE	GQS GQS GQS

CERTIFIED BY:	DESIGN ENGINEER	DATE 07/28/09
DESIGNED BY: CJS	DRAWN BY: GCF	
CHECKED BY: TM	APPROVED BY: CJS	

CHRISTOPHER L. SNYDER REGISTERED No. 10101231 STATE OF INDIANA PROFESSIONAL ENGINEER

7635 Interactive Way
Suite 100
Indianapolis, Indiana
46278-2727
317.299.7500
FAX: 317.291.5805
WOOLPERT

No.	DATE	REVISION

AIRPORT LAYOUT PLAN

LAYOUT PLAN SHEET (EXISTING APPLICATION)

INDIANAPOLIS EXECUTIVE AIRPORT - ZIONSVILLE, INDIANA

PROJECT No:	65047
DATE:	08-03-2009
AIP No:	14, 15, 16, 19
HORIZ. SCALE:	1" = 400'
VERT. SCALE:	N/A

SHEET NO.

3

Layout Tab Name: sheet 03-layout plan existing, Images: 67905 Chris Stamp.jpg; TYQ_ALP_CJS sig_plan05.TIF; , Xrefs: 65047_ALP 30x42 TB Proj Data.dwg; INDY_EX_AP_PLAN.dwg; 65047_ALP existing airspace linework.dwg; TYQ Base Utility Master.dwg; 65047_ALP section corners.dwg; 65047_ALP wetlands.dwg; 65047_ALP noise contours.dwg; 0709-004-DAC-NORTHSIDE
Last Saved By:firrie, 11/23/2009 12:31:49 PM
G:\SD\AV\Projects\INDY EXEC\ALP\ALP 2008\65047_ALP sheet 03-layout_ex.dwg Plotted By:firrie, Gaster Plotted:November 24, 2009, 11:55:28 AM