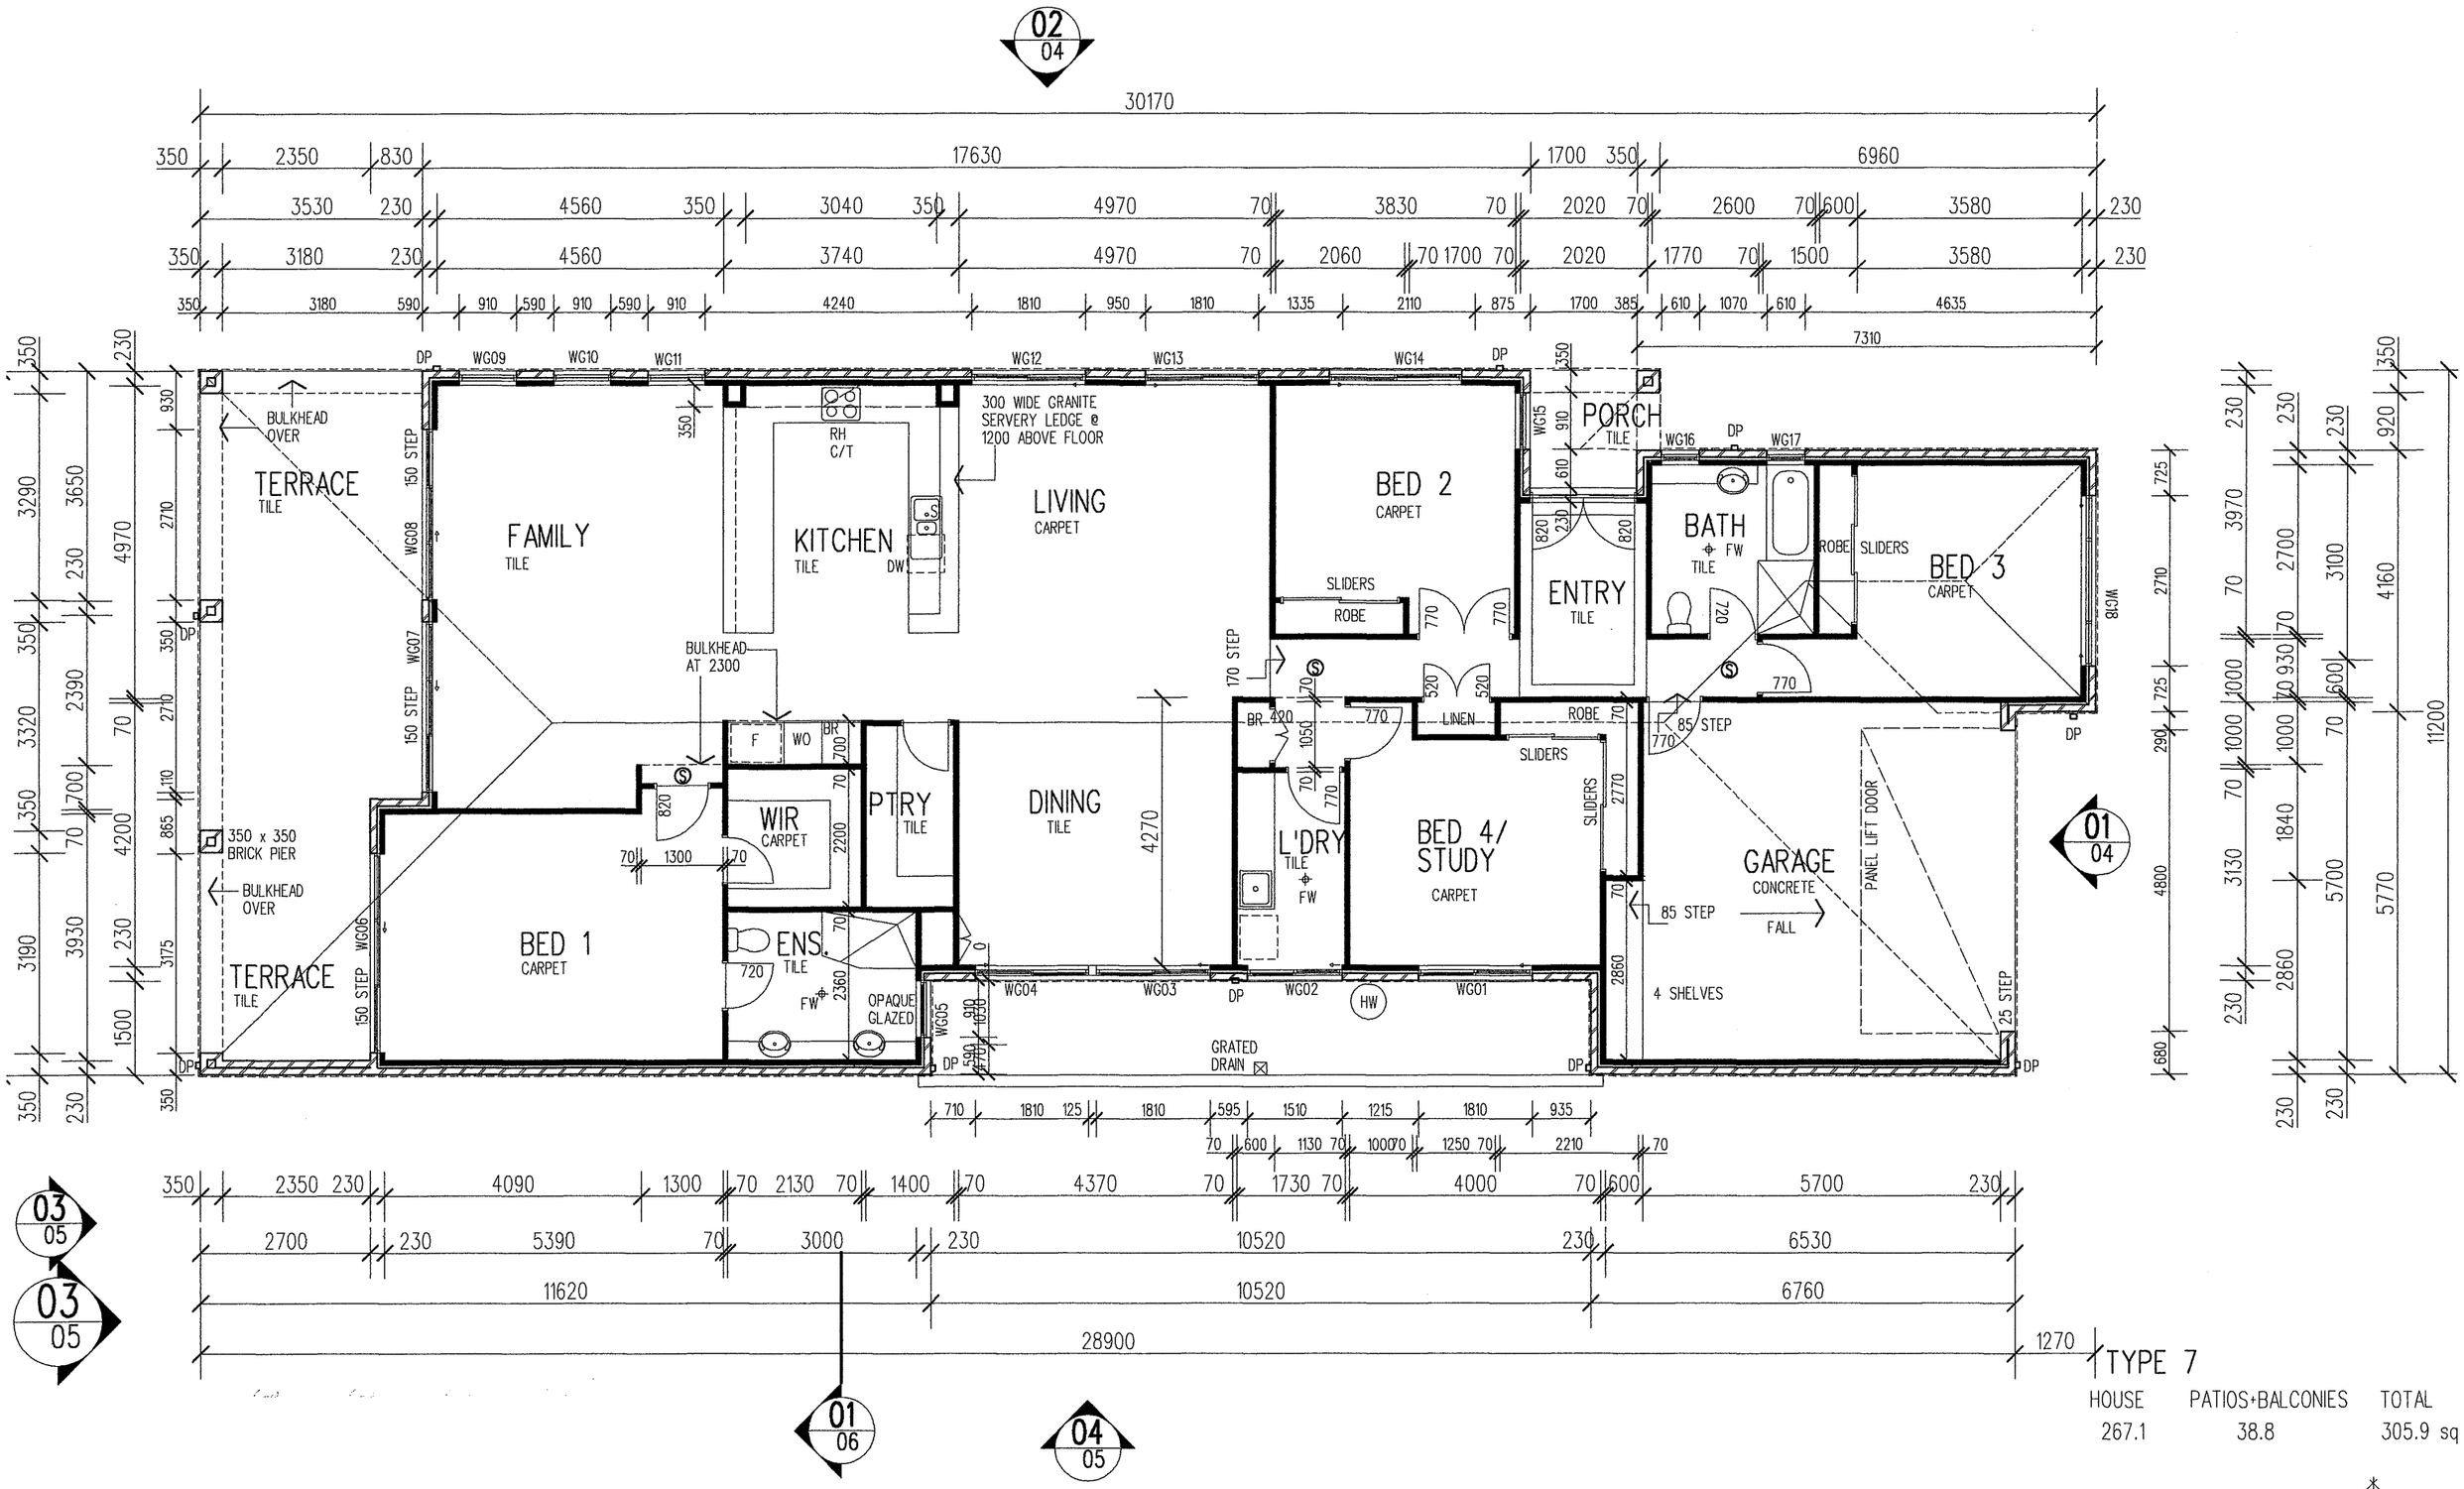

HOUSE	PATIOS+BALCONIES	TOTAL
267.1	38.8	305.9 sq

	BED 2 AMENDED	08.01.02
	description	date
ge		chkd
WORKING DRAWING		

Location: LEE-ANNE CRESCENT MONTEREY KEYS

Project: NORTH KEYS

Client: FISH DEVELOPMENTS PTY LTD

Title: DAYTONA Option - 2 GROUND FLOOR PLAN

Date	30.07.01	rev
Scale	1:100	A
Drg	518 WD-T7a-02	

FORGAN SMITH ARCHITECTS (QLD.) PTY. LTD.
Ph. (07) 55390 199
Fax (07) 55390 408
ACN 082 057 770

These designs and plans are copyright and are not to be used or reproduced wholly or in part without the written permission of the Architect. Verify all dimensions on site prior to commencement of construction. Do not scale from drawing.