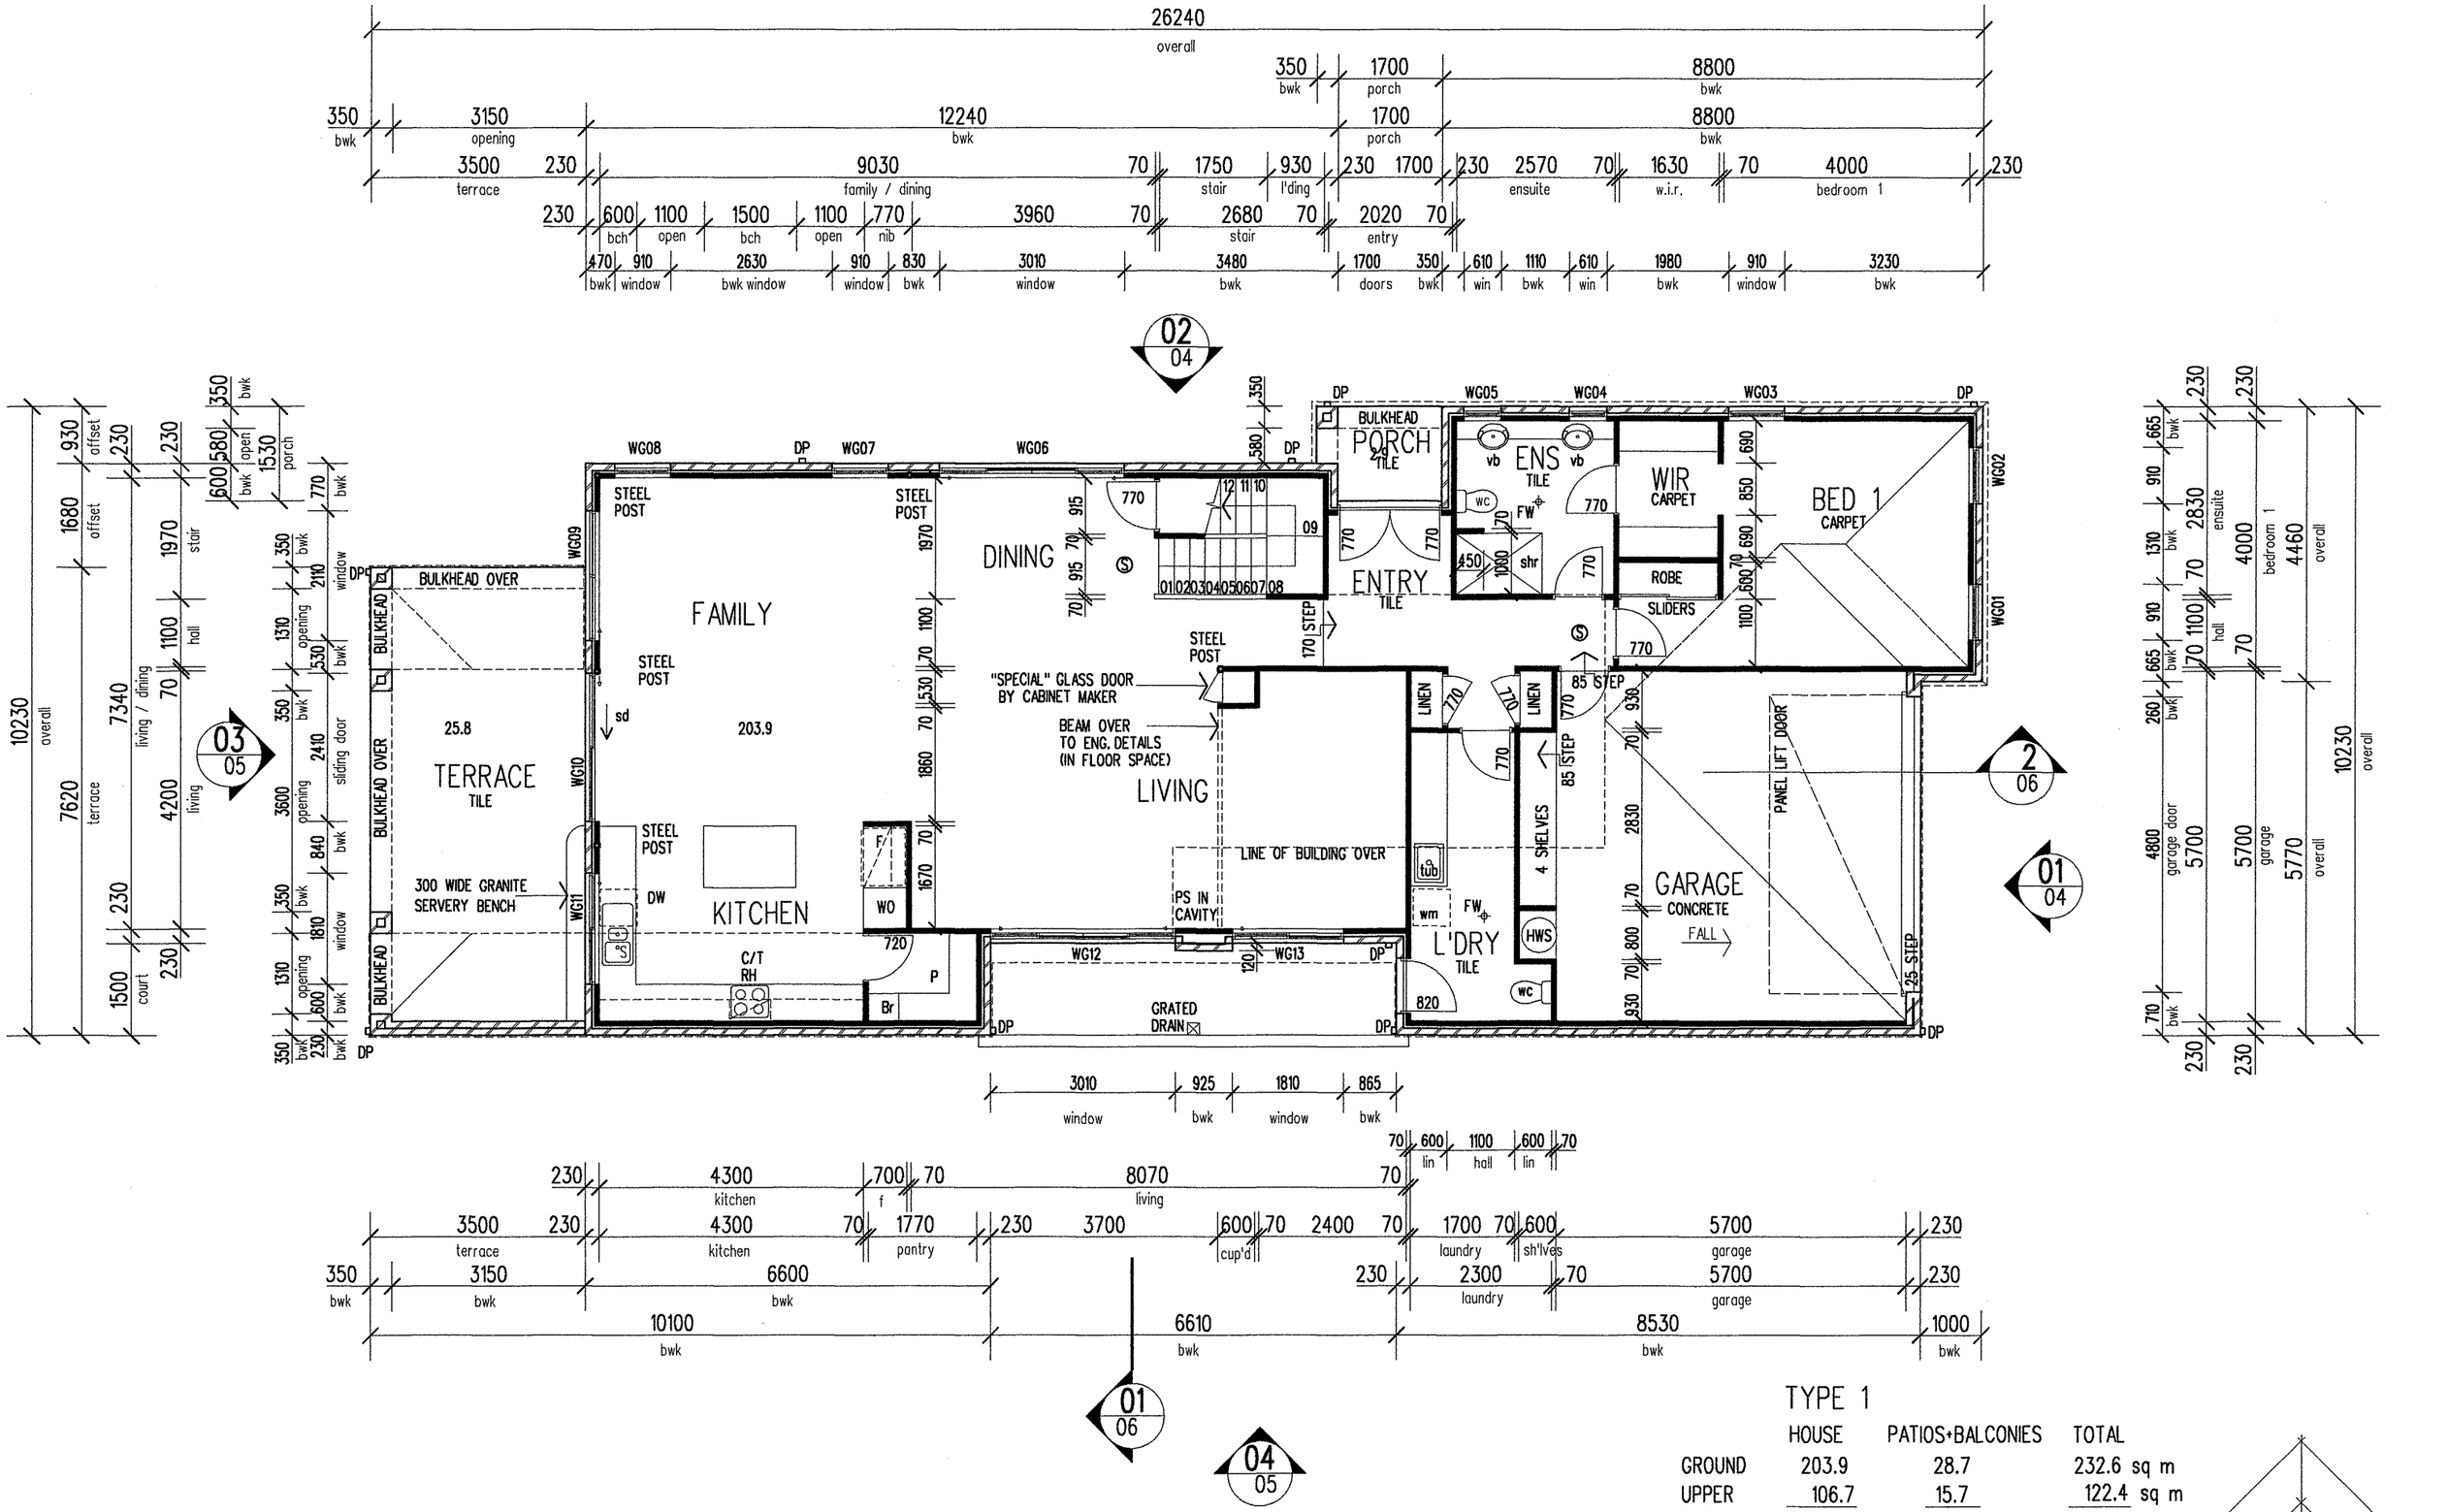

TYPE 1

	HOUSE	PATIOS+BALCONIES	TOTAL
GROUND	203.9	28.7	232.6 sq m
UPPER	106.7	15.7	122.4 sq m
TOTALS	310.6 sq. m.	44.4 sq m	355.0 sq m

	description	date	chkd
	GENERAL UPDATE	6.3.02	
	ENSUITE UPDATED PER. I.J.	02.11.01	

WORKING DRAWING

Location STAGE 5
OYSTER COVE

Project

Client FISH DEVELOPMENTS PTY LTD

Title TYPE 1d MASTERPIECE - OPTION 1
GROUND FLOOR PLAN

Date	OCT'2001	rev
Scale	1:100	C1

Drg 516 WD-T1d-02

FORGAN SMITH ARCHITECTS (QLD.) PTY. LTD.
Ph. (07) 55390 199
Fax (07) 55390 408
ACN 082 057 770

These designs and plans are copyright and are not to be used or reproduced wholly or in part without the written permission of the Architect. Verify all dimensions on site prior to commencement of construction. Do not scale from drawing.