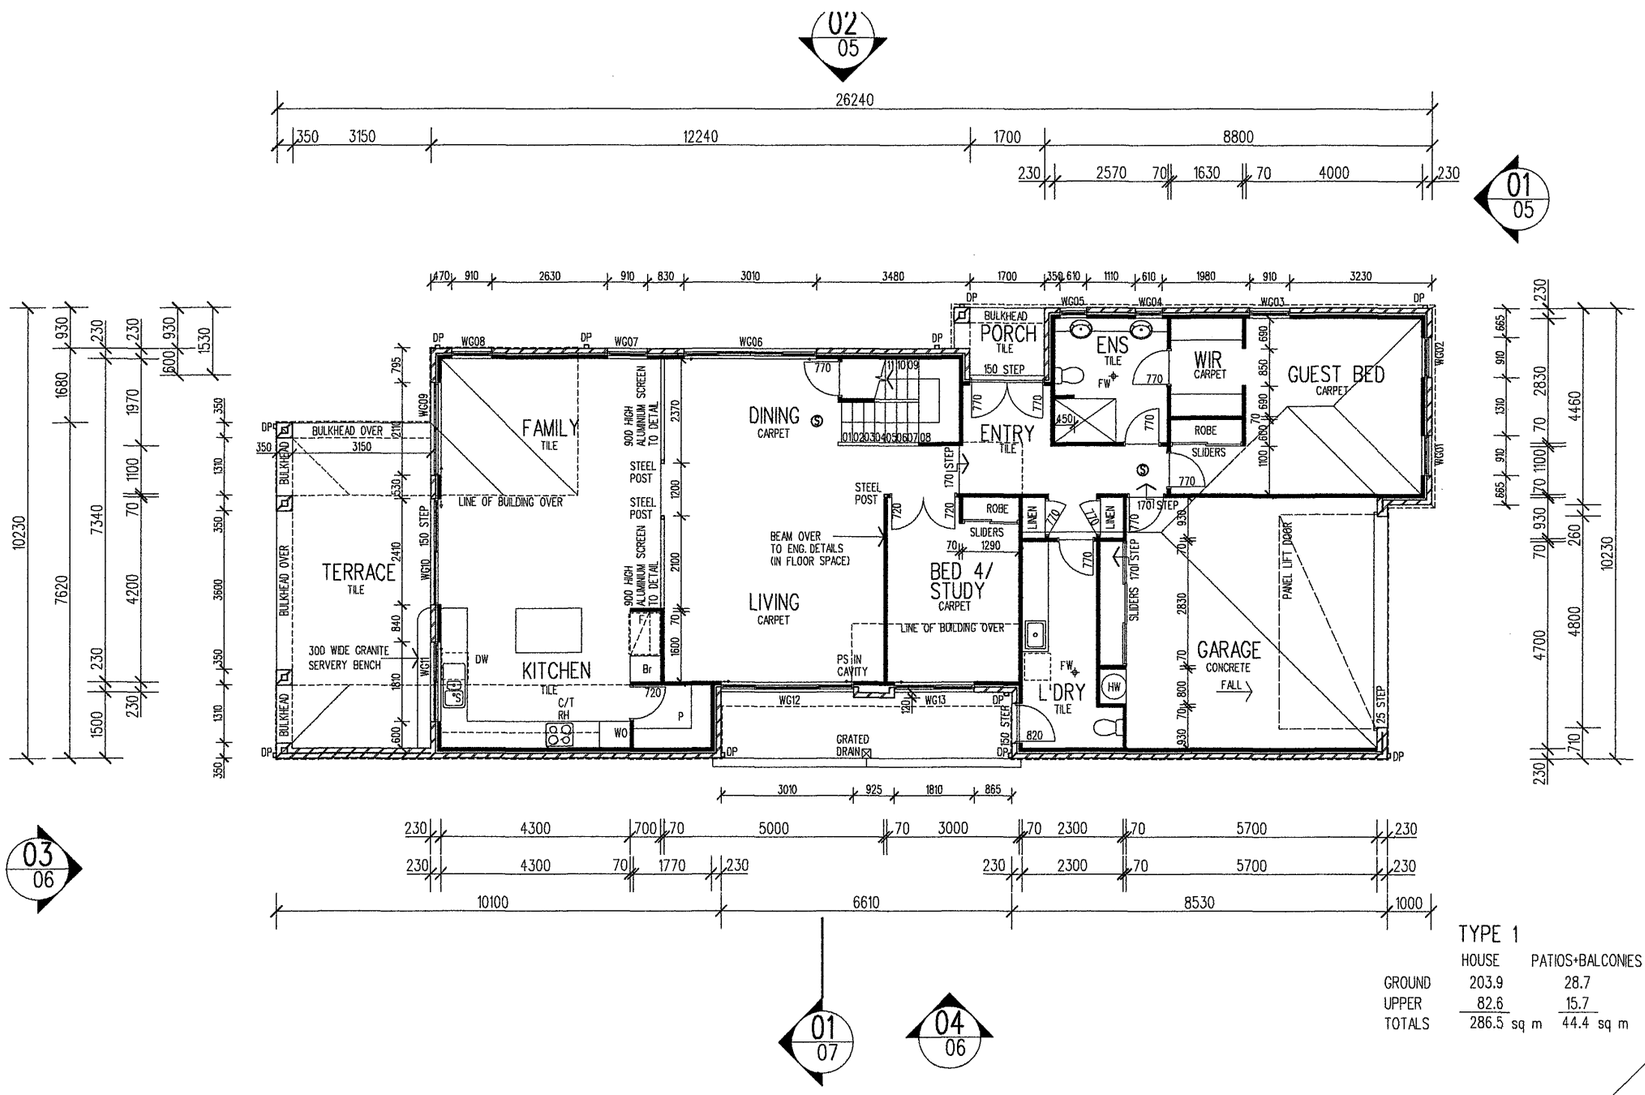

TYPE 1

	HOUSE	PATIOS+BALCONIES	TOTAL
GROUND	203.9	28.7	232.6 sq
UPPER	82.6	15.7	98.3 sc
TOTALS	286.5 sq m	44.4 sq m	330.9 sc

	description	date
ge		chkd
WORKING DRAWING		

Location LEE-ANNE CRESCENT
MONTEREY KEYS

Client FISH DEVELOPMENTS PTY LTD

Project NORTH KEYS

Title TYPE 1a
GROUND FLOOR PLAN

Date 27.07.01 | rev
Scale 1:100
Drg 518 WD-T1a-02

FORGAN SMITH ARCHITECTS
(QLD.) PTY. LTD.
ACN 082 057 770
Ph. (07) 55390 199
Fax (07) 55390 408

These designs and plans are copyright and are not to be used or reproduced wholly or in part without the written permission of the Architect. Verify all dimensions on site prior to commencement of construction. Do not scale from drawing.