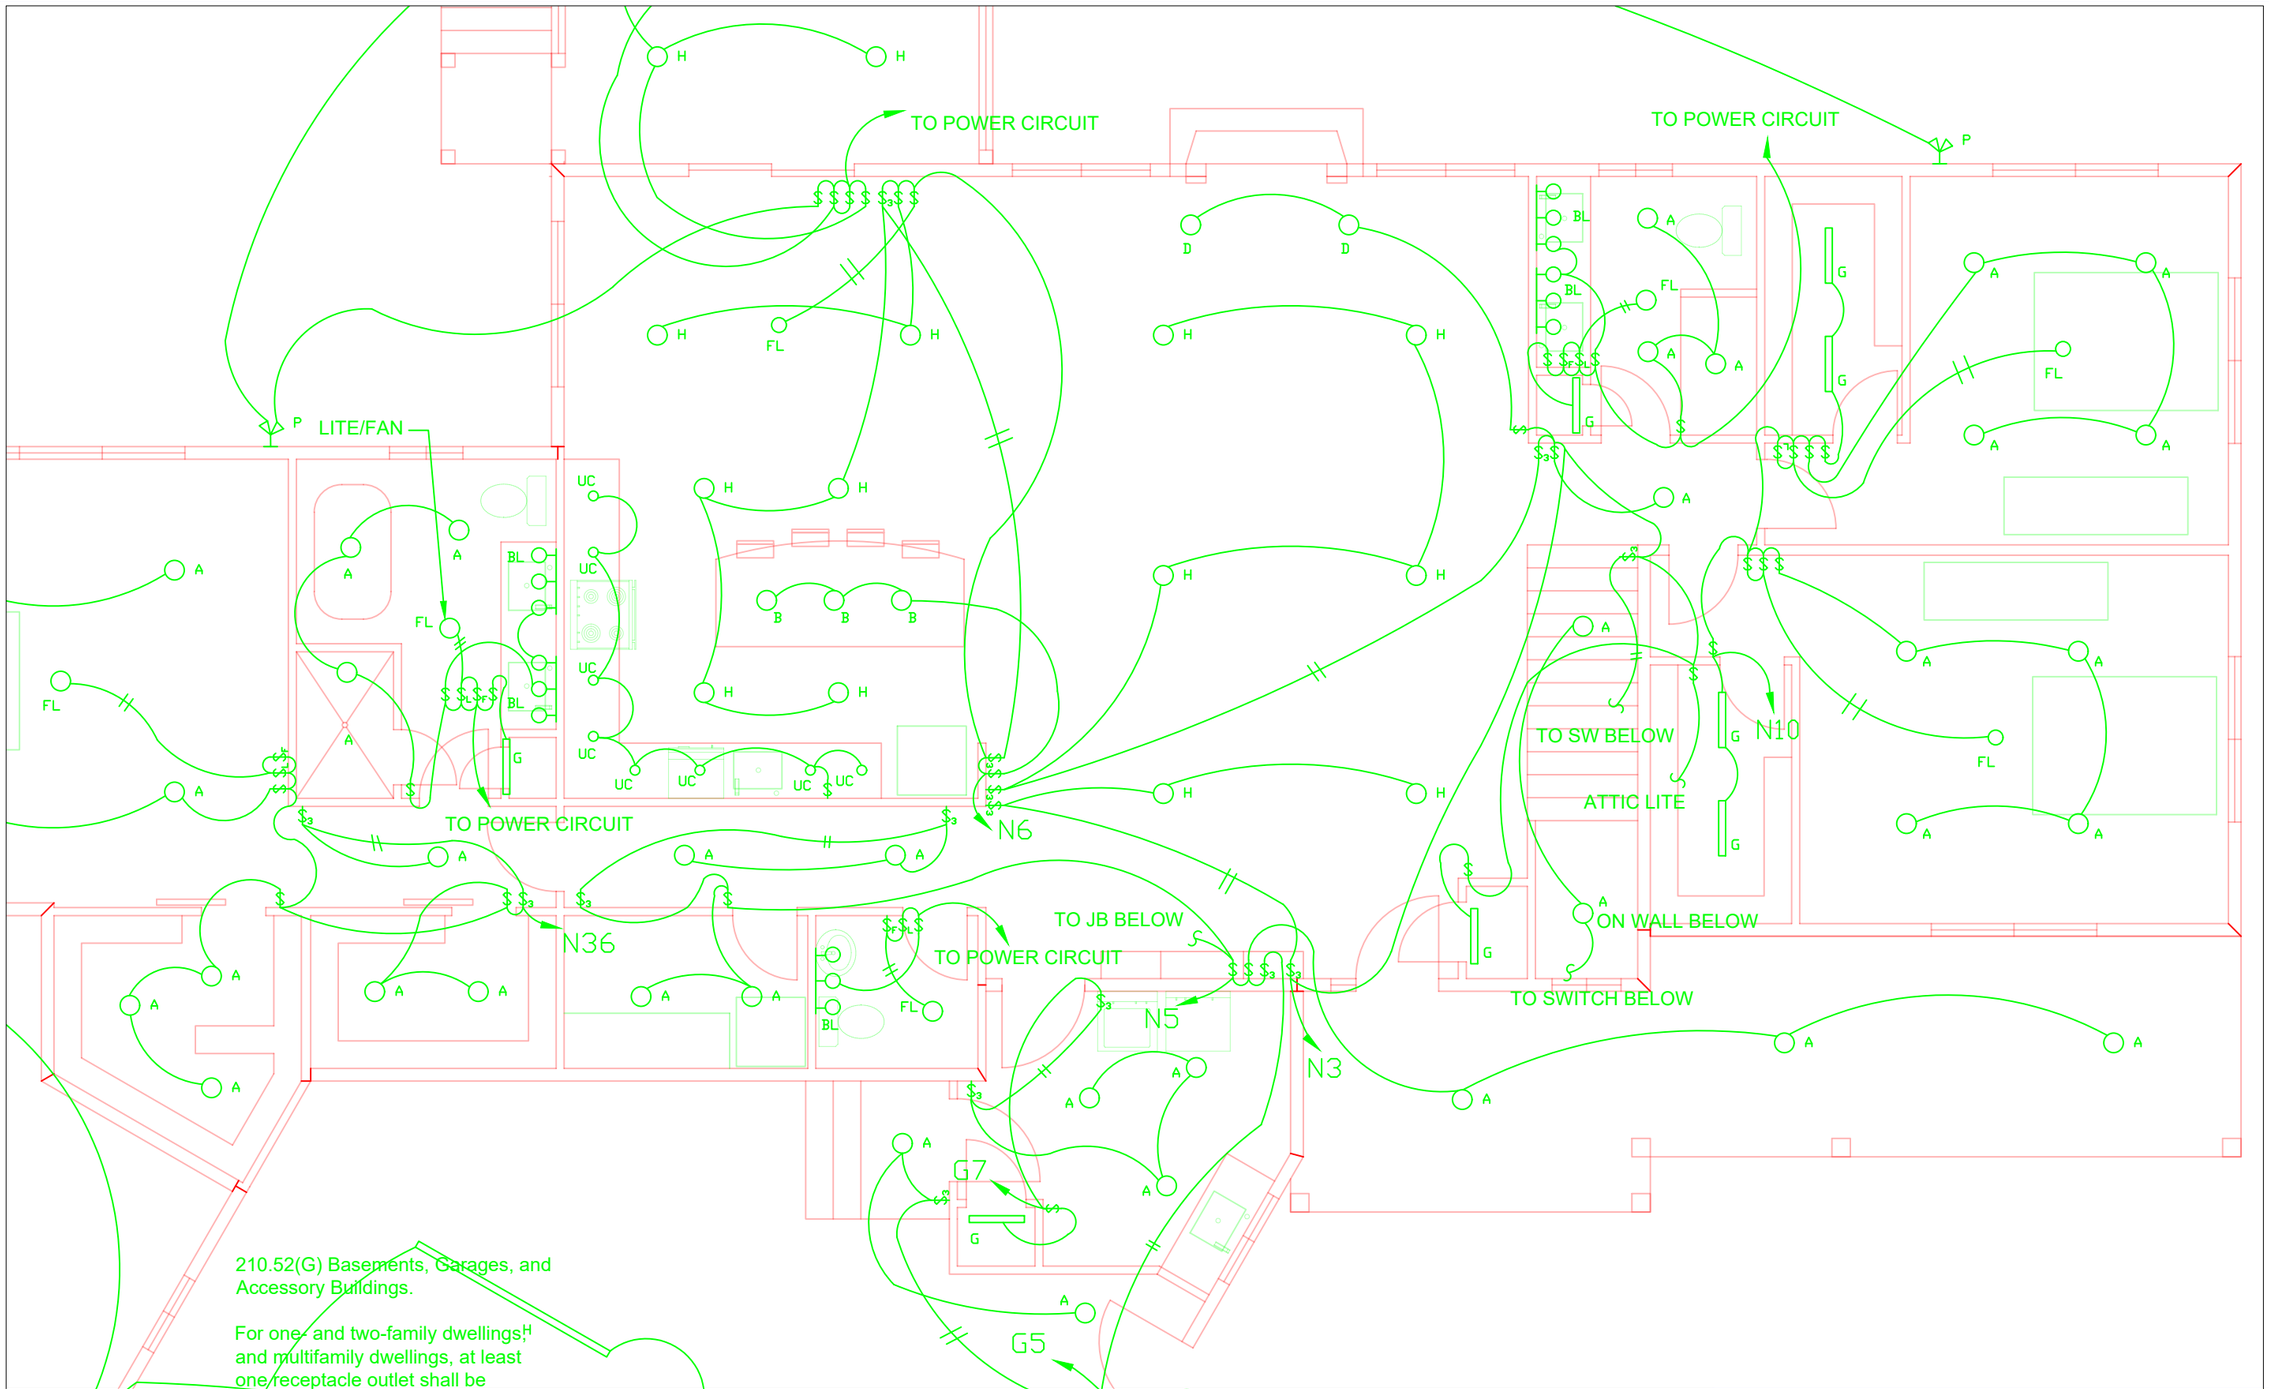

1ST FLOOR LIGHTING

REV	DATE	DESCRIPTION
X	XX/XX/XXXX	XX

NAME:

SCALE: PROJECT:

DRAWN BY: DATE:

SIZE: REV

DWG NO: