Vectorworks Educational Version

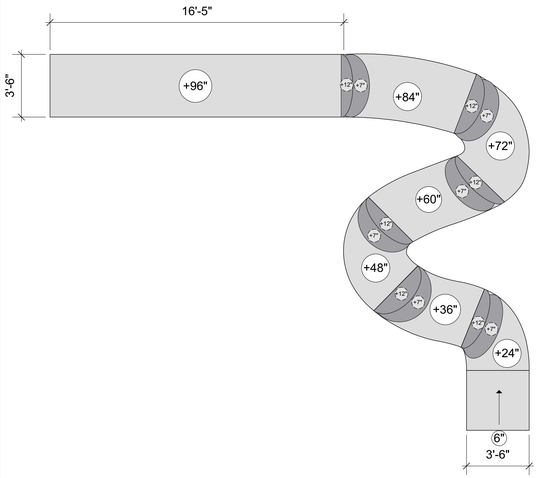

1 CROW GROUNDPLAN w/ STAIRS
Scale: 1/4" = 1'-0"

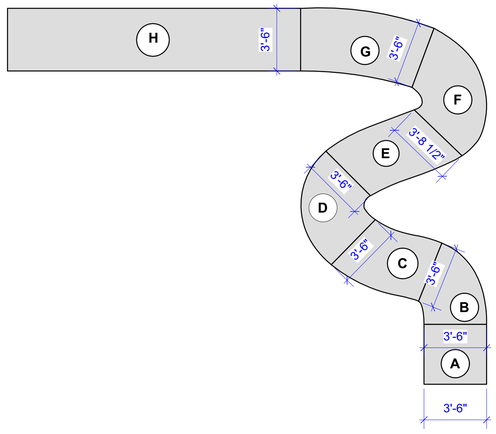

2 CROW GP NO STAIRS
Scale: 1/4" = 1'-0"

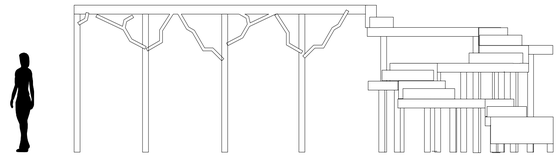

3 CROW FRONT VIEW (WIREFRAME)
Scale: 1/4" = 1'-0"

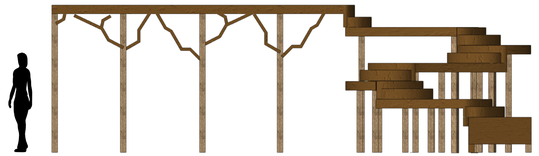

4 CROW FRONT VIEW (SHADED)
Scale: 1/4" = 1'-0"

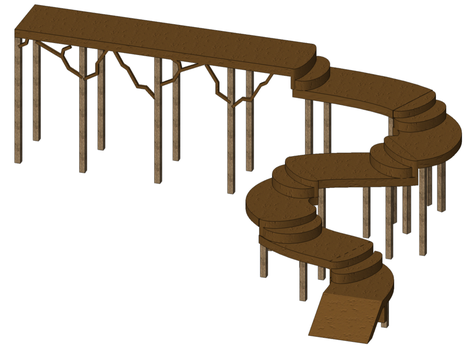

5 CROW ISOMETRIC VIEW (SHADED)
Scale: 1/4" = 1'-0"

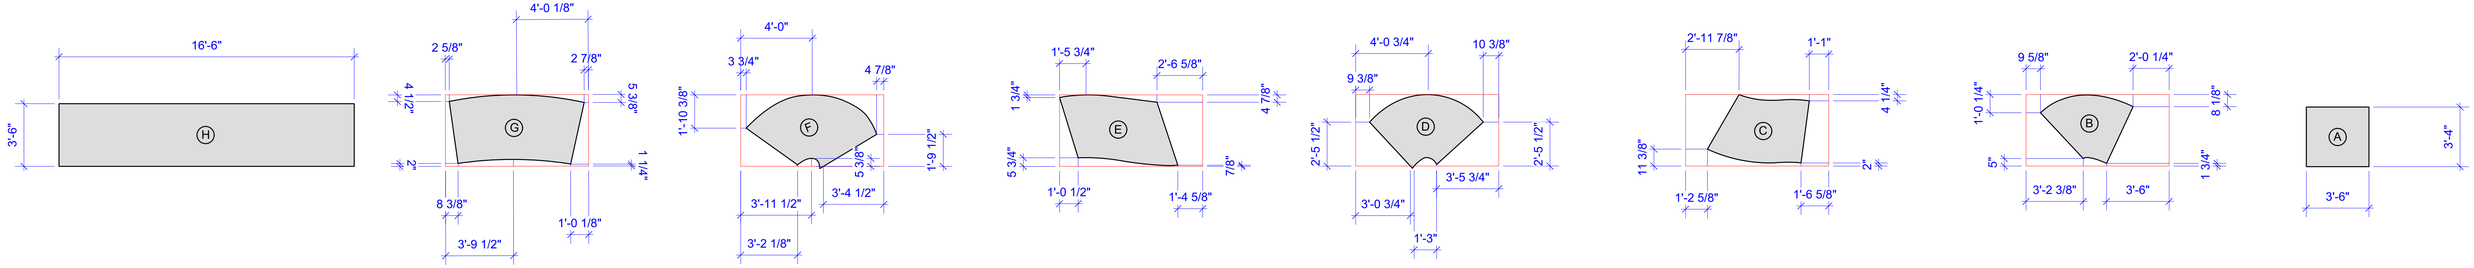

6 CROW PLATFORMS W/ 4'X8' SHEET
Scale: 1/4" = 1'-0"

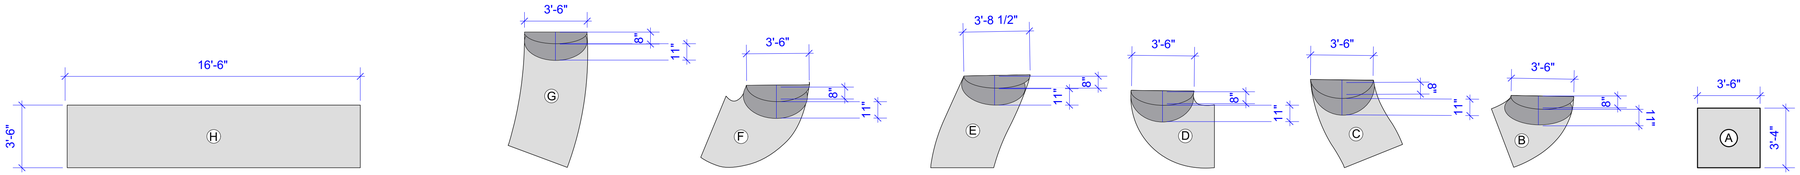

7 CROW STAIRS
Scale: 1/4" = 1'-0"

NOTES:

PLUMAS NEGRAS

CROW PLATS. BUILD PLAN

JUNE SADOWSKI KRUSZEWSKI STUDIO THEATER

Director : REBECCA FROST MAYER

Designer : GENESIS TANNER

Revisions : 00/00/0000

UTEP THEATRE & DANCE 2024

Date : 08/20/24

Scale : 1/4" = 1'-0"

3

OF

5

Vectorworks Educational Version