




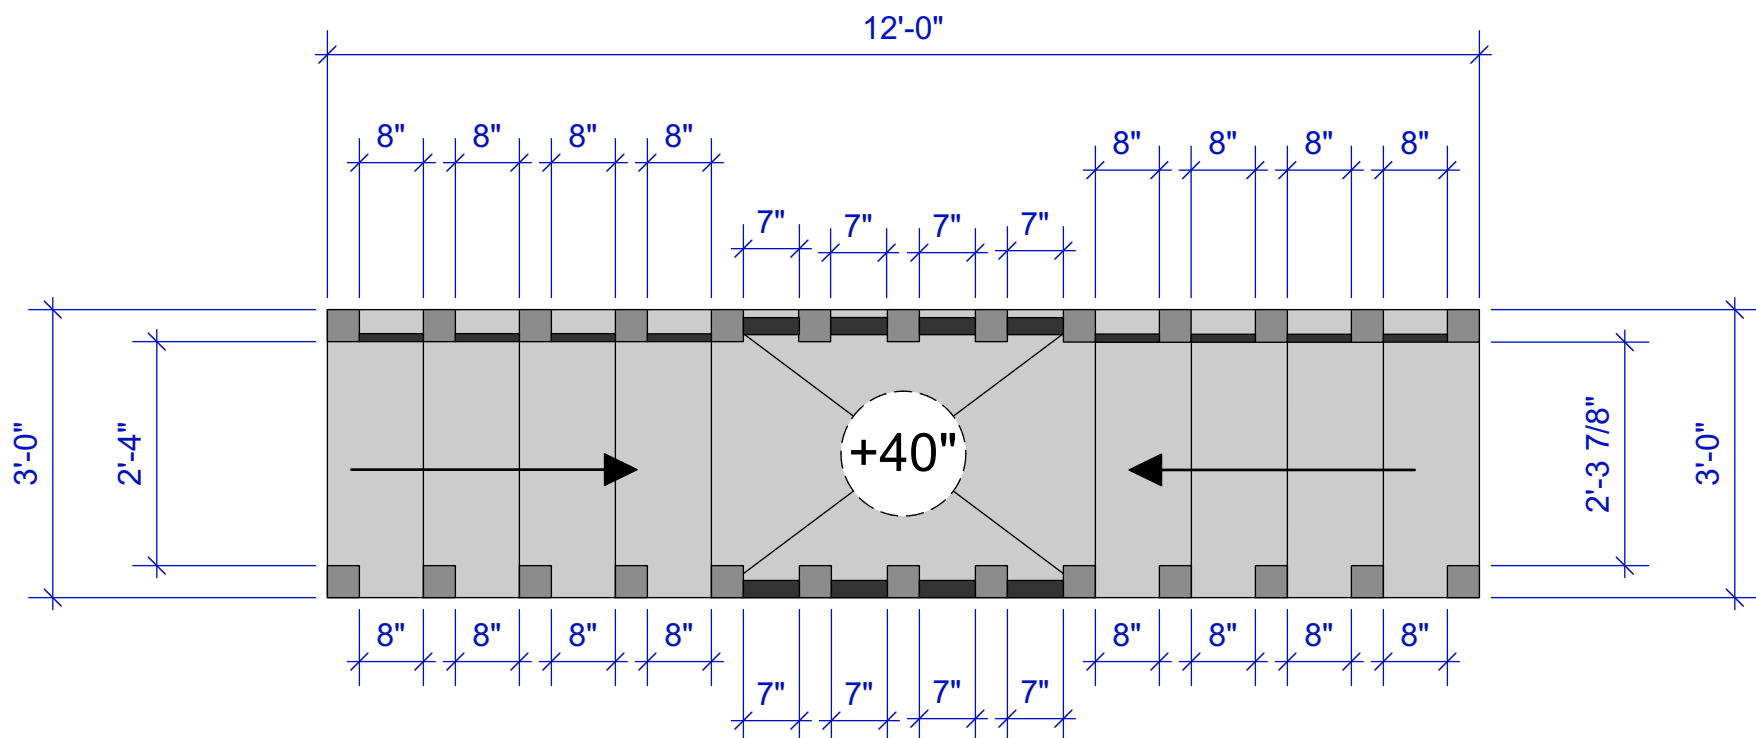


1 SR. PLAT- GROUND PLAN VIEW
Scale: 1/2" = 1'-0"

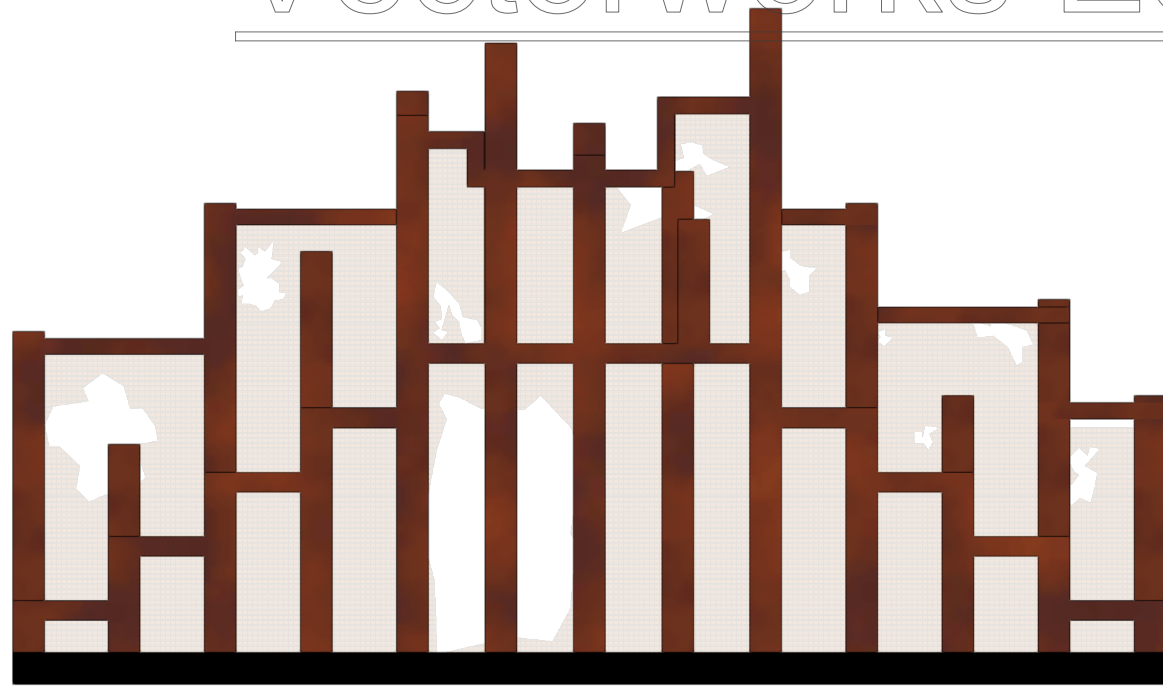


2 ELEVATION RENDER
Scale: 1/2" = 1'-0"

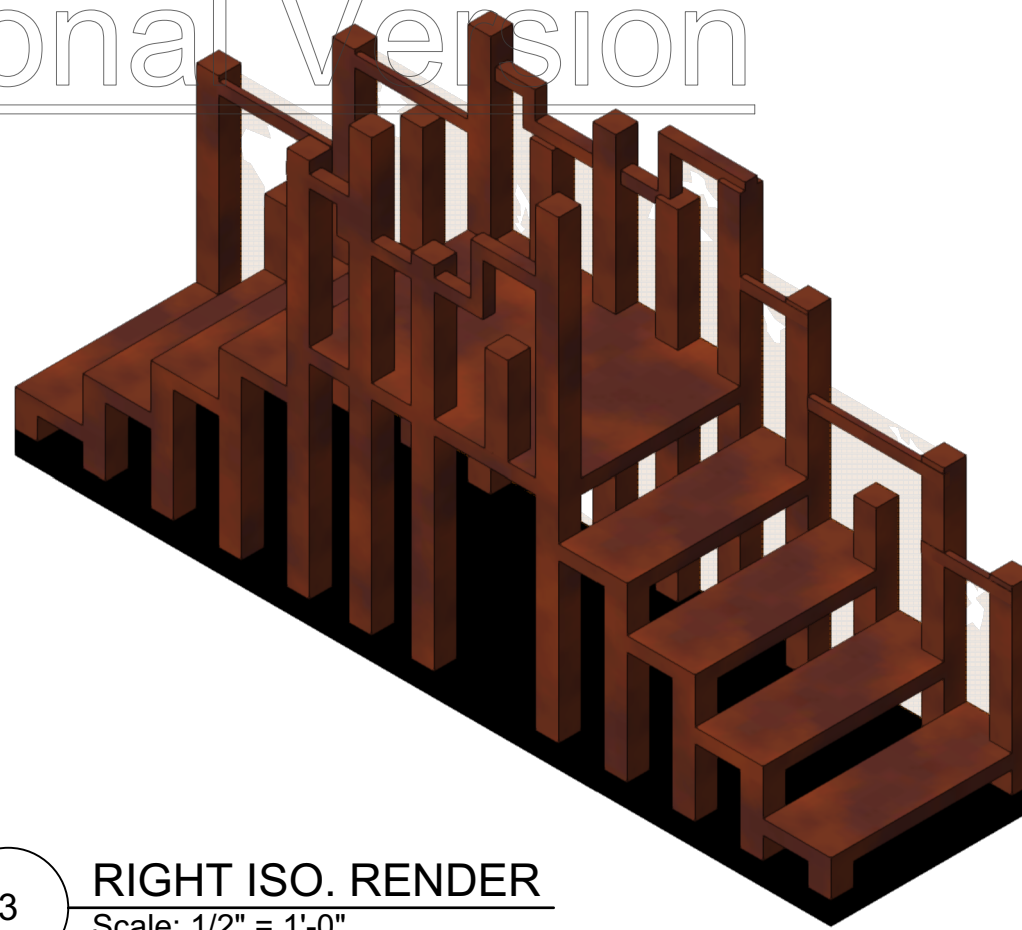


3 RIGHT ISO. RENDER
Scale: 1/2" = 1'-0"

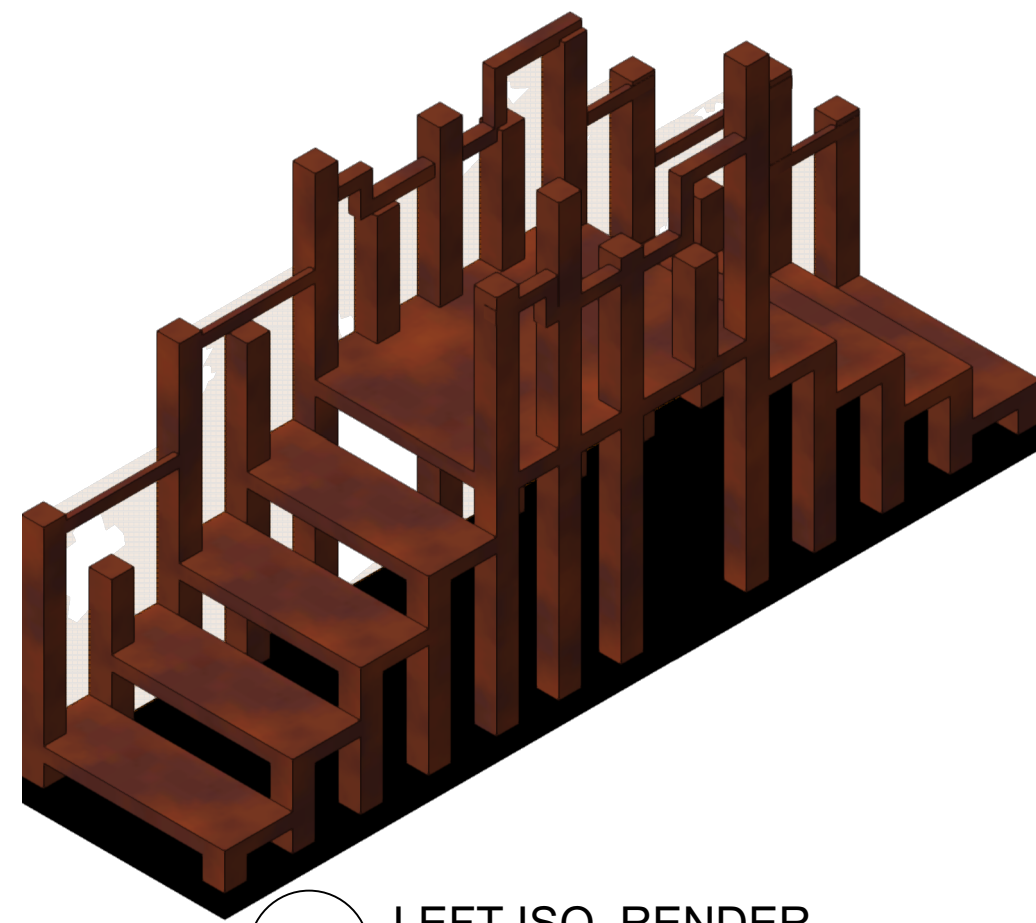


4 LEFT ISO. RENDER
Scale: 1/2" = 1'-0"

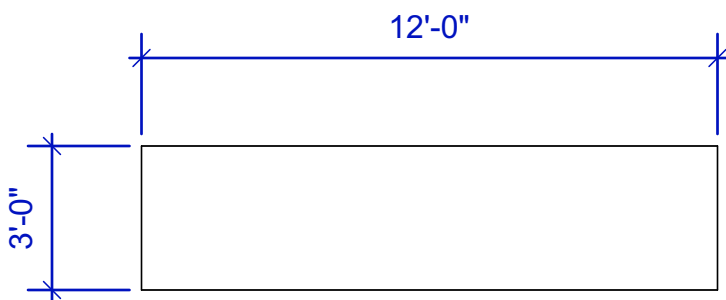


5 ROLLING UNIT GROUNDPLAN
Scale: 1/4" = 1'-0"

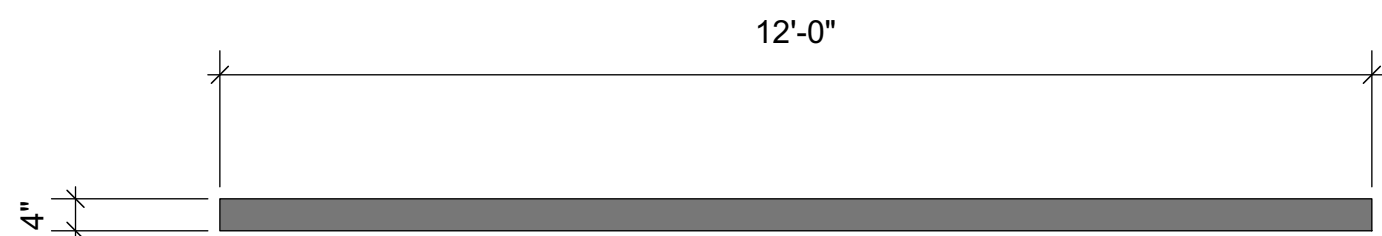


5.1 ROLLING UNIT ELEVATION
Scale: 1/2" = 1'-0"

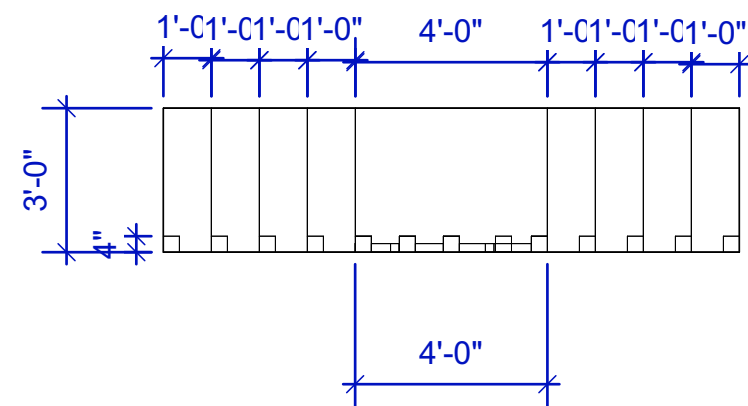


6 UNIT WITH FRONT RAILINGS AND STAIRS
Scale: 1/4" = 1'-0"

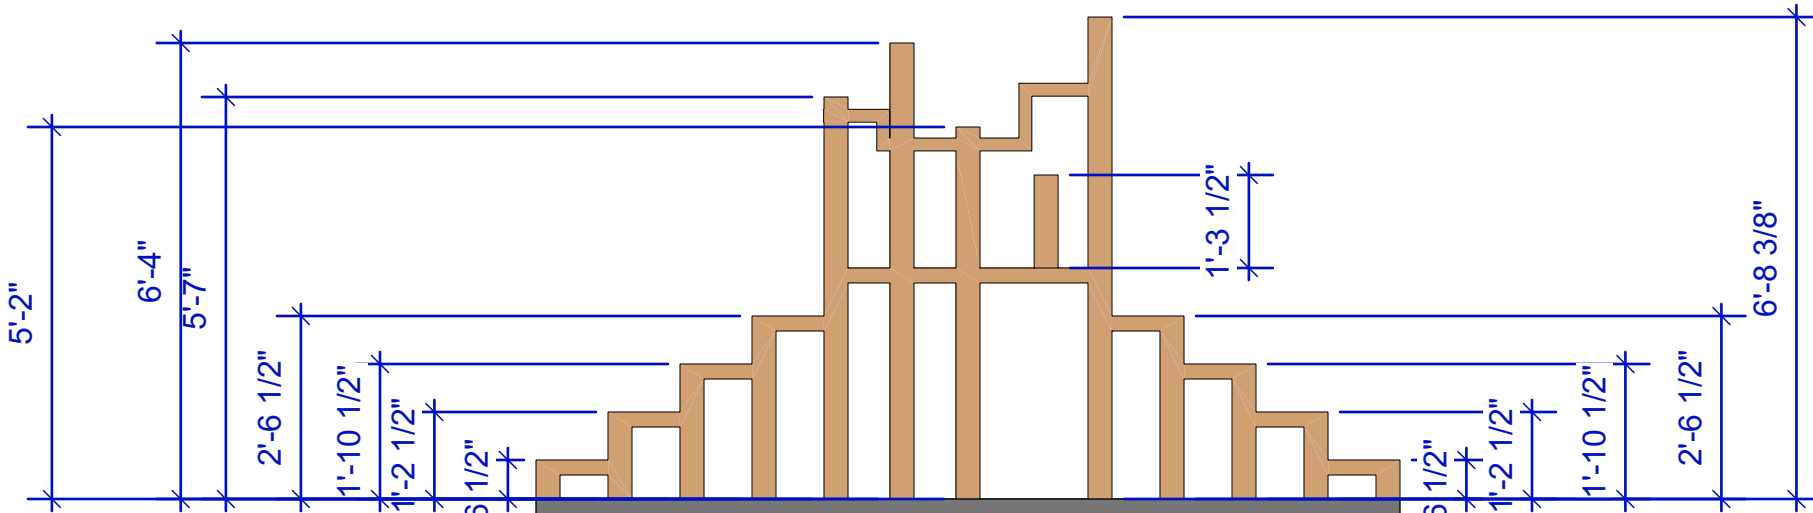


6.1 UNIT WITH FRONT RAILINGS AND STAIRS
Scale: 3/8" = 1'-0"

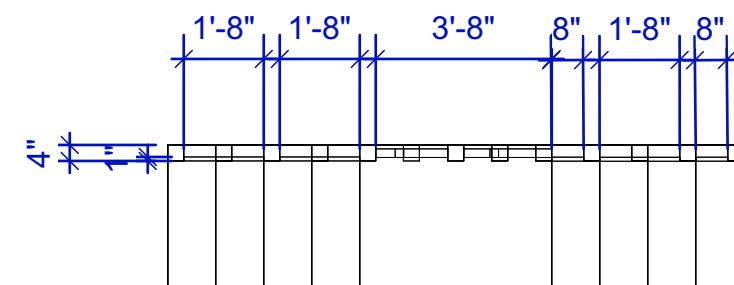


7 UNIT WITH BACK RAILING AND STAIRS
Scale: 1/4" = 1'-0"

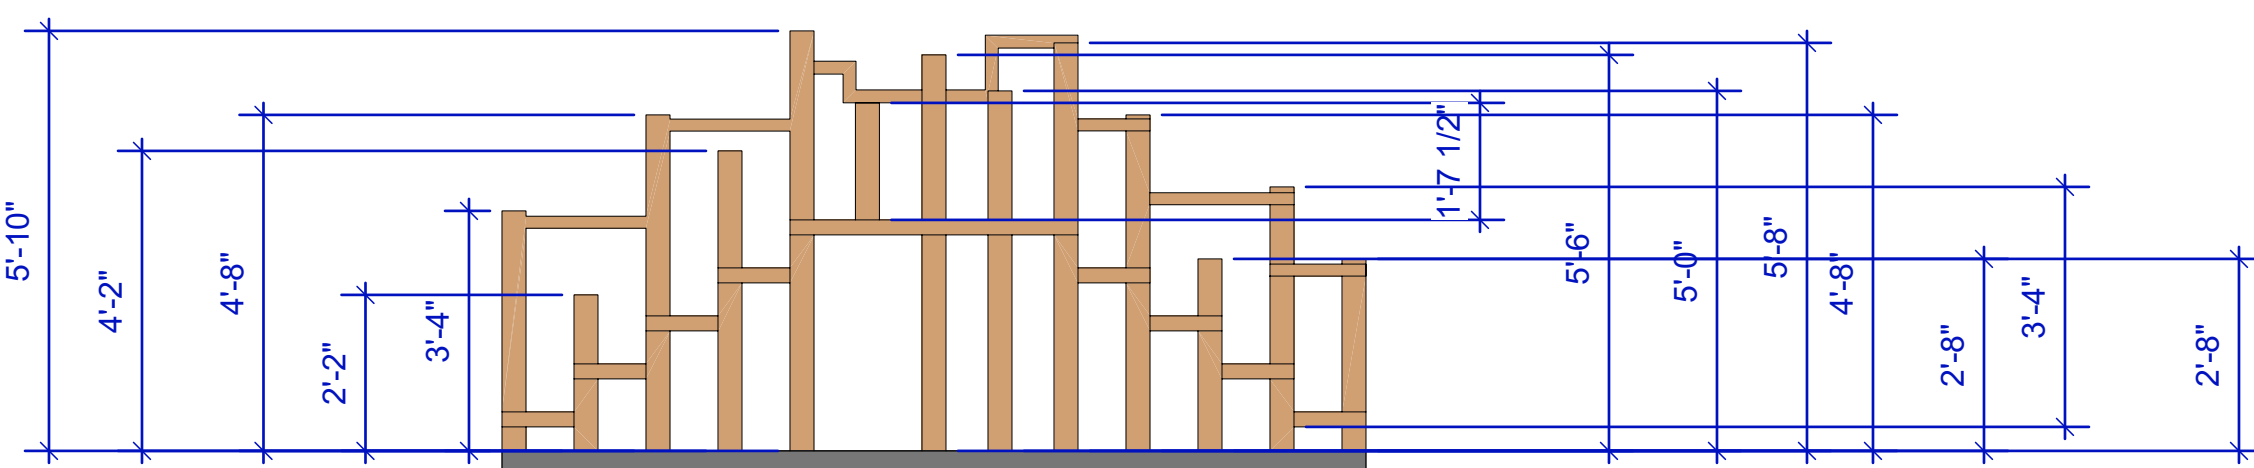


7.1 UNIT WITH BACK RAILING AND STAIRS
Scale: 3/8" = 1'-0"

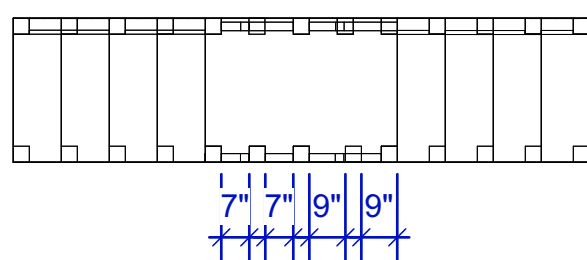


9 UNIT WITH FRONT/ BACK RAILING AND STAIRS
Scale: 1/4" = 1'-0"

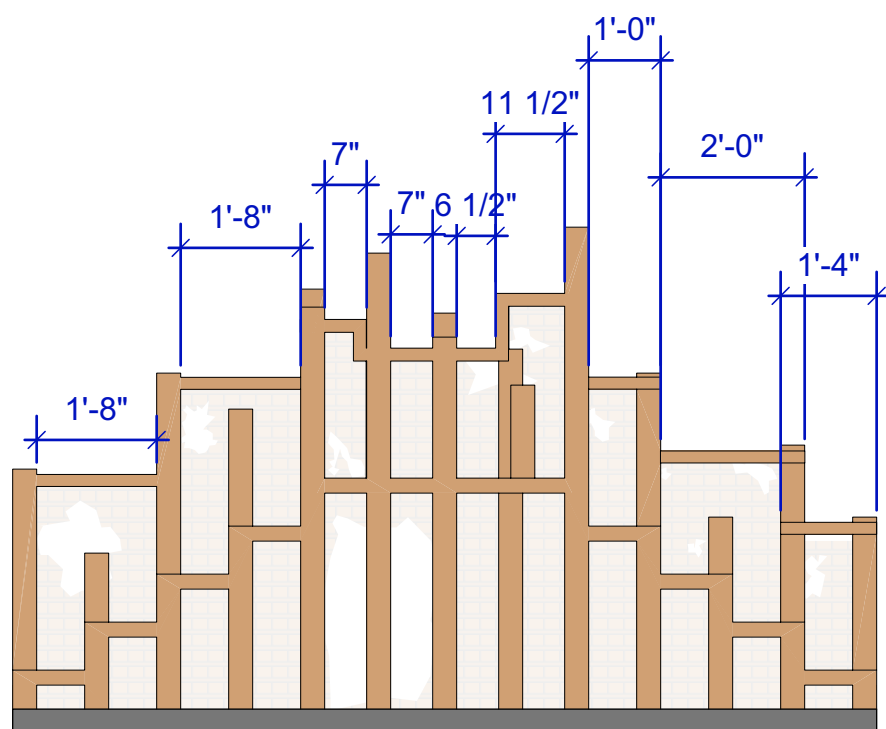

9.1 UNIT WITH FRONT/ BACK RAILING AND STAIRS
Scale: 3/8" = 1'-0"

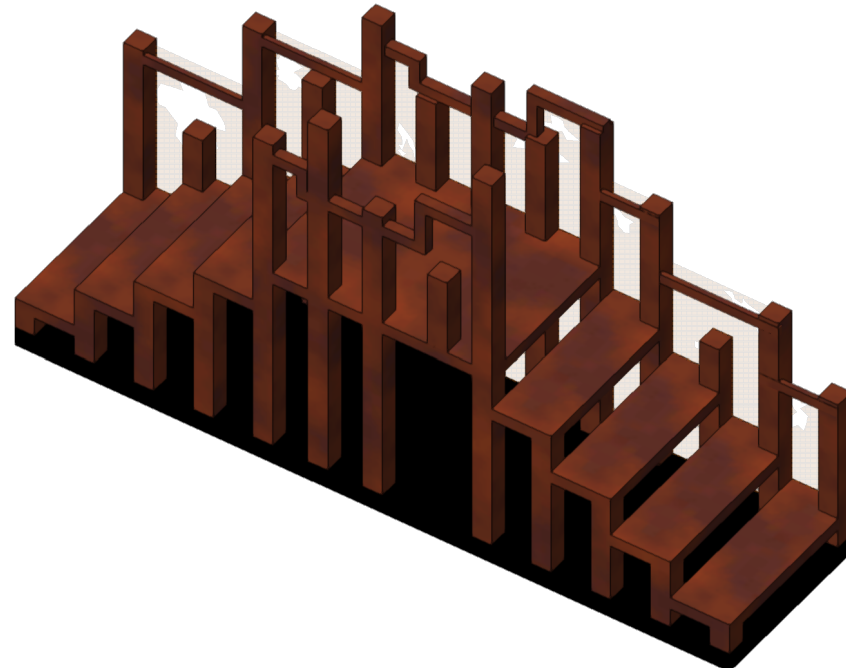


10 FRONT ISO VIEW.
Scale: 3/8" = 1'-0"

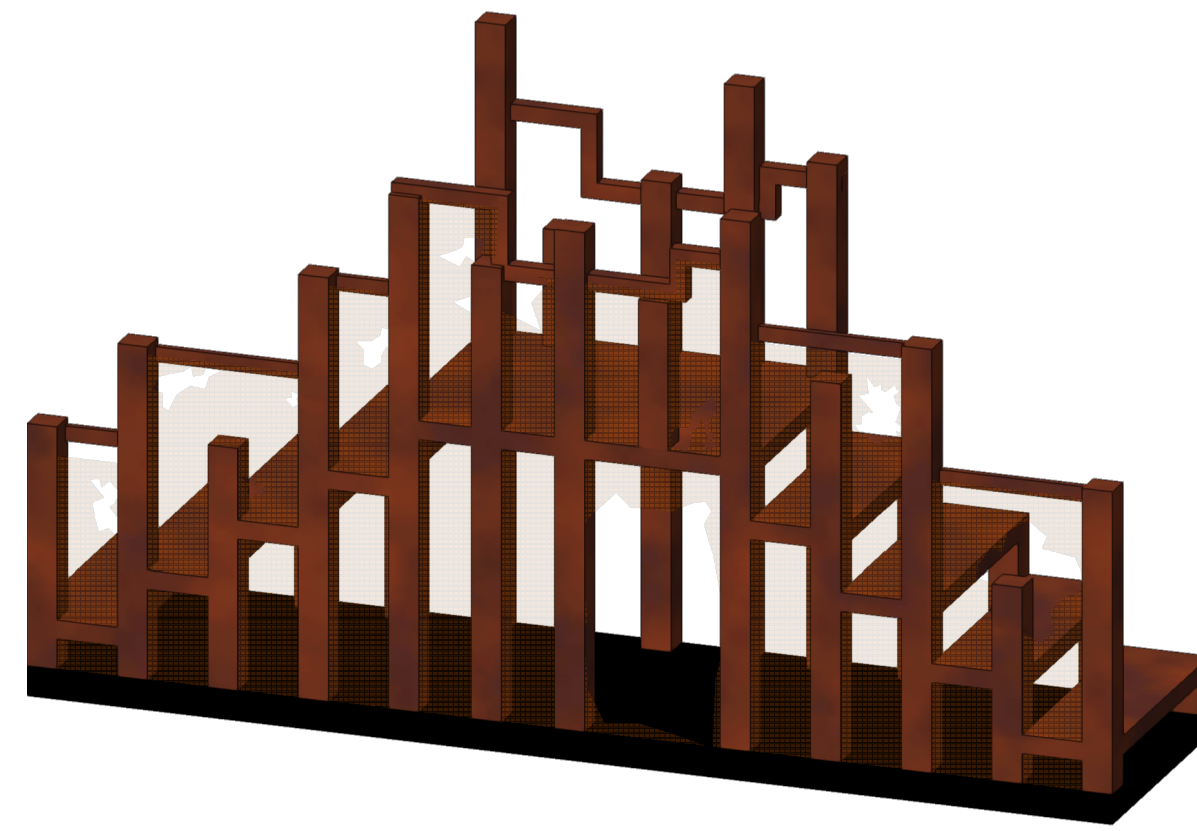

11 BACK ISO VIEW
Scale: 1/2" = 1'-0"

NOTES:

THE UNIVERSITY OF
TEXAS AT
EL PASO-DEPARTMENT OF
THEATRE AND DANCE

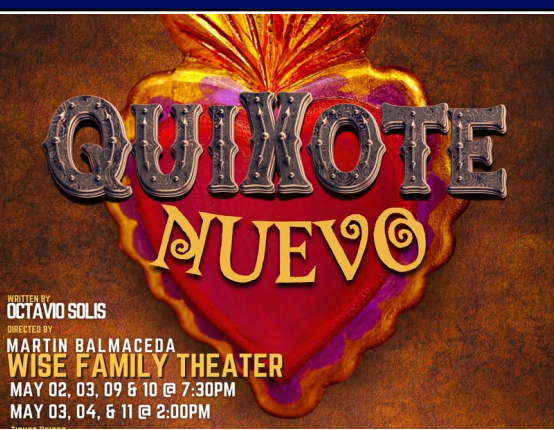

VENUE:
WISE FAMILY THEATRE

DIRECTOR:
MARTIN BALMACEDA

STAGE MANAGER:
MARIANA ESTRADA

SCENIC/PROJ. DESIGN:
GENESIS TANNER

TECH. DIRECTOR
CYNTHIA ESPARZA

COSTUME DESIGN:
ARELY GARCIA

LIGHTING DESIGN:
VICTOR MALDONADO

SOUND DESIGN:
ANGEL VALENZUELA

PROPERTIES:
REGGIE GARCIA & LEE NIXON

DRAFTED BY:
GENESIS TANNER

REVISIONS

DATE:	DESCRIPTION:

SET-SR PLATFORM

SCALE:
AS NOTED

DATE:
DATE