




Private Residence xxxx Crestwood Rd.		
client:		
scale	date	revision
1" = 8'	2-11-2025	0
drawn by	checked by	drawing #
J. Gardner	N/A	1



Embellished Exteriors

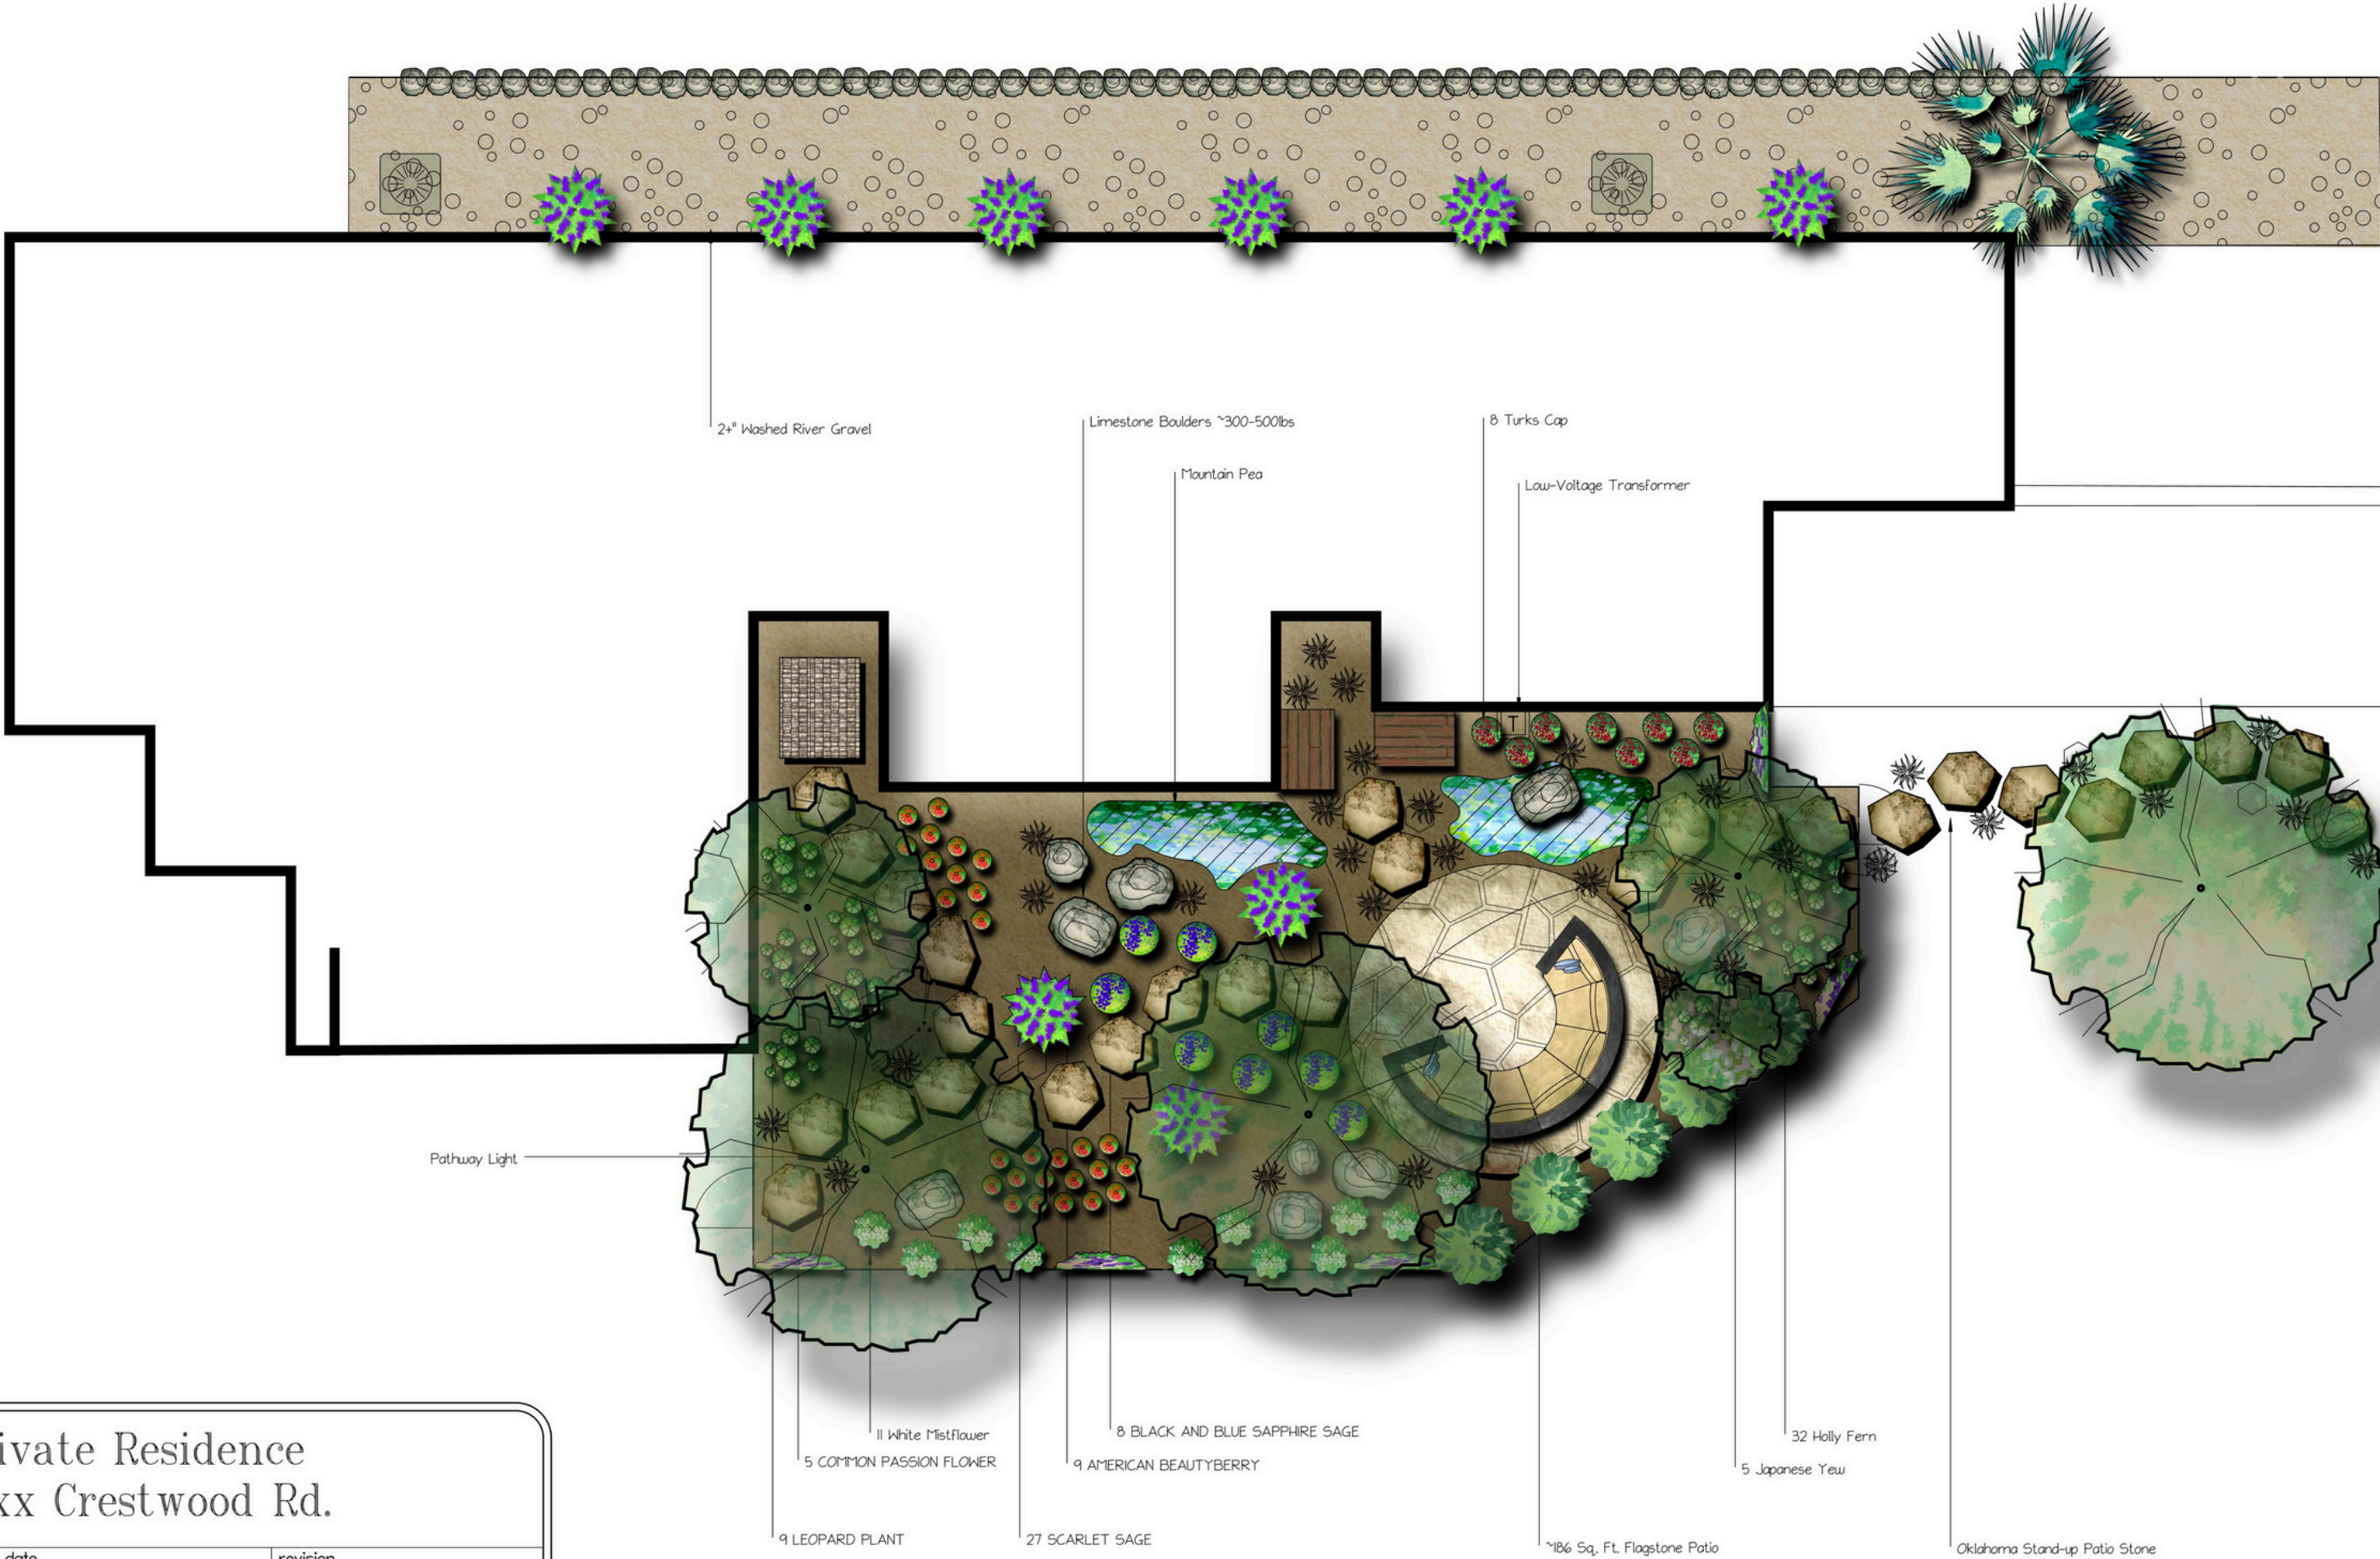

Embellished Exteriors



Embellished Exteriors



Embellished Exteriors



Embellished Exteriors



Embellished Exteriors