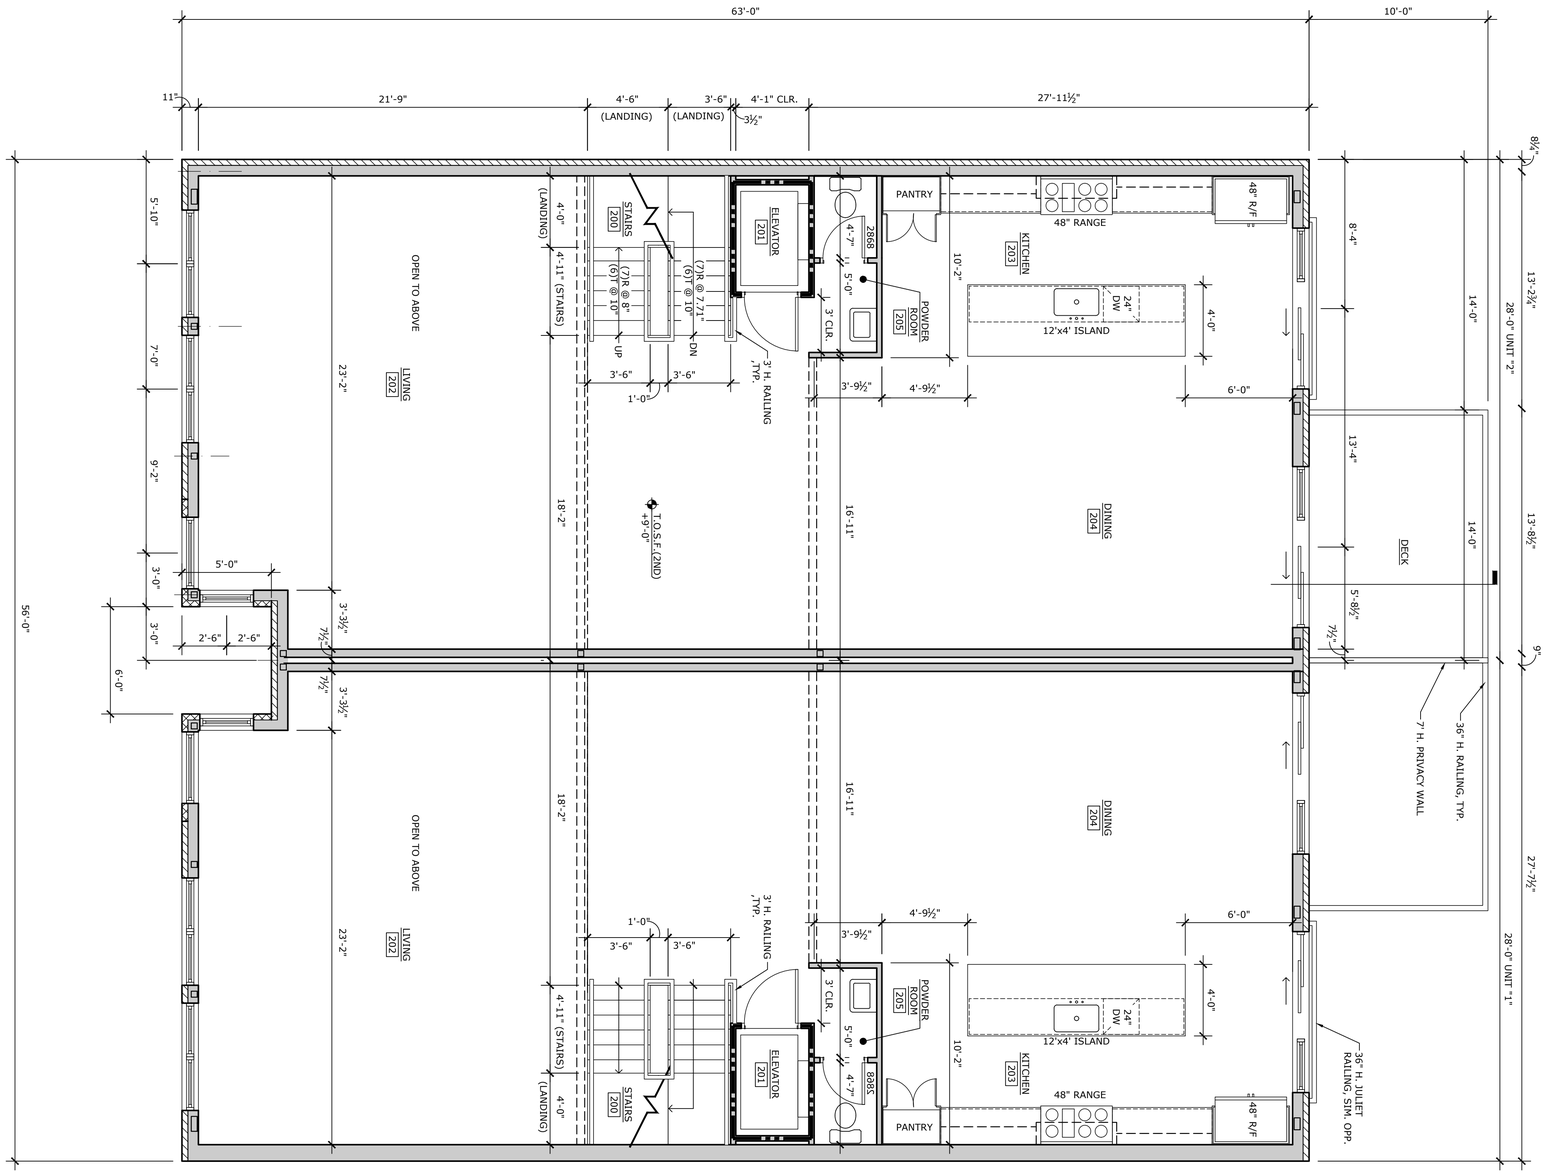

1 SECOND FLOOR PLAN

SCALE: 1/4" = 1'- 0"

WALL HATCH LEGEND
STUD WALL
BRICK WALL
CAST STONE WALL

Millan Architects
215.248.1244
MILLANARCHITECTS.COM

PROJECT

2337-41 PENNSYLVANIA AVE

2337-41 PENNSYLVANIA AVE
PHILADELPHIA, PA 19130

PROJECT NUMBER

156.03

CIVIL ENGINEER
RUGGIERO PLANTE LAND DESIGN
5900 RIDGE AVENUE
PHILADELPHIA, PA 19128
PHONE: 215-508-3900

STRUCTURAL ENGINEER
LARSEN & LANDIS
STRUCTURAL ENGINEERS
11 W. THOMPSON STREET
PHILADELPHIA, PA 19125
PHONE: 215-232-7207

M/E/P ENGINEER
URBAN TECHNOLOGY, INC.
715 TWINING ROAD, SUITE 106
DRESHER, PA 19025
PHONE: 215-536-0808

SEAL

NOT FOR CONSTRUCTION

ISSUED FOR PERMITTING & COST ESTIMATING PURPOSES ONLY

NOTES

REV	DATE	DESCRIPTION

COPYRIGHT FEBRUARY 2026
MATTHEW MILLAN ARCHITECTS, INC.

DRAWING TITLE

PLANNED UNIT DEVELOPMENT
SECOND FLOOR PLAN

SCALE	DATE
1/4" = 1'-0"	02/27/2026

DRAWING NUMBER

A1.2