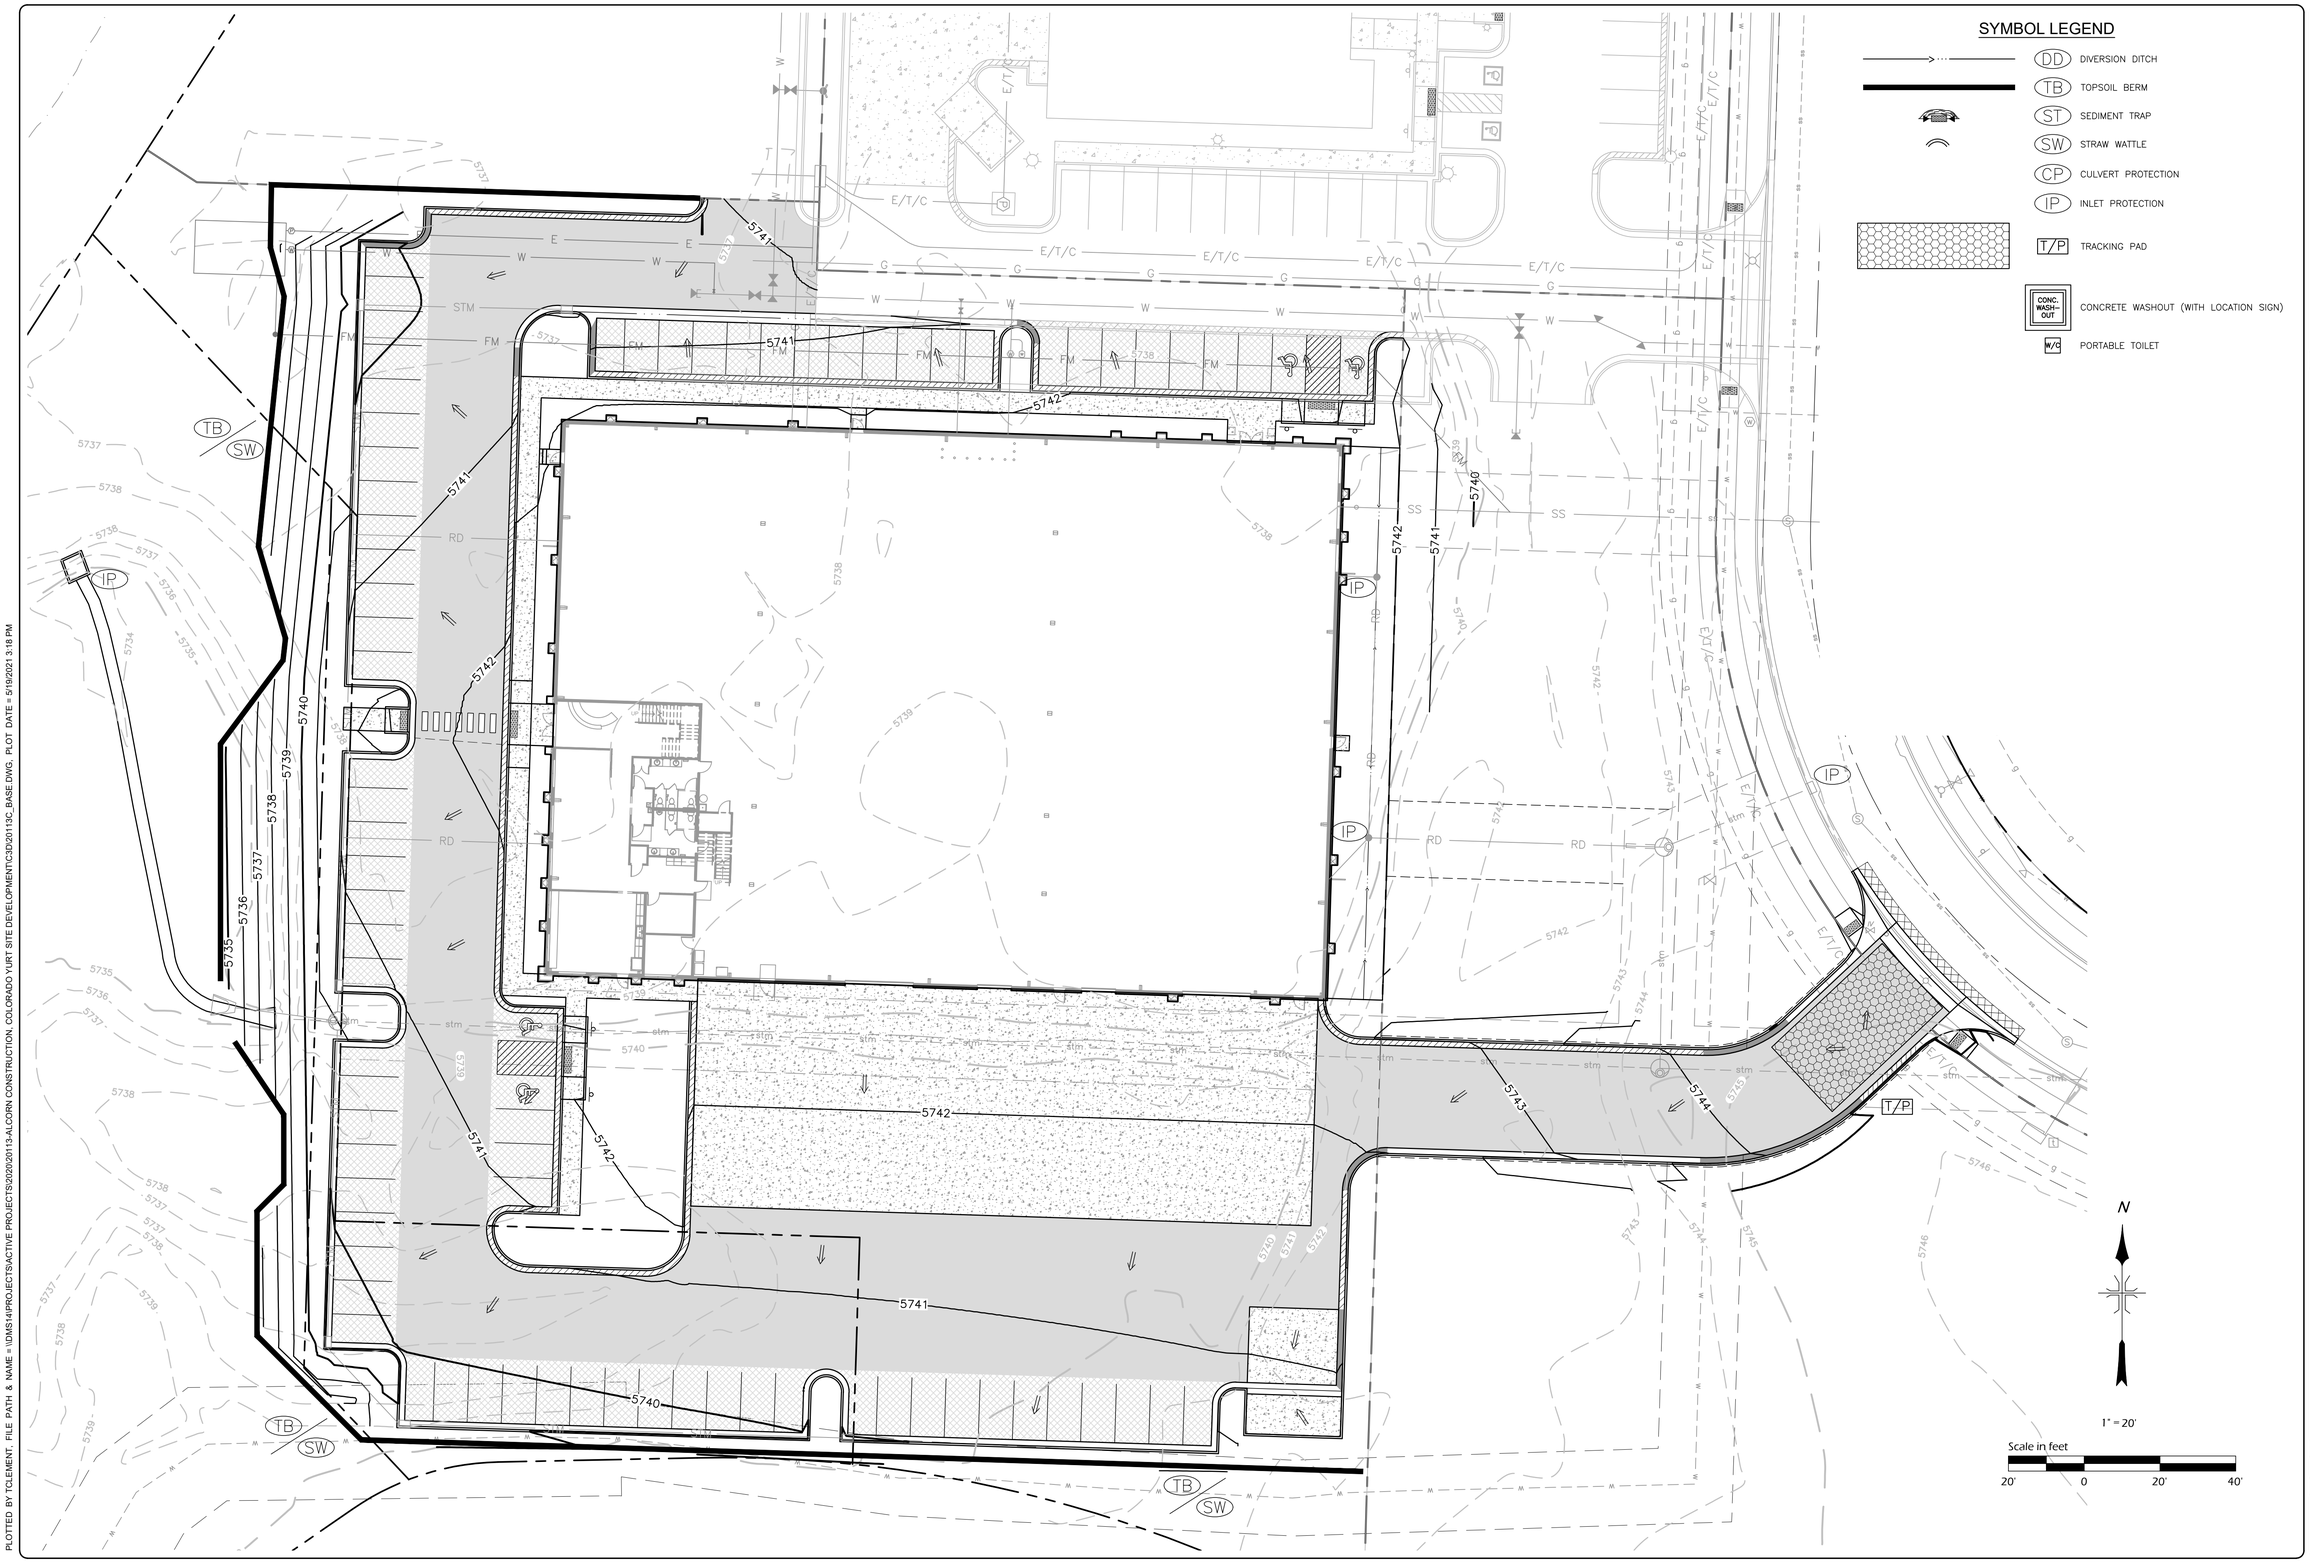

NO	DATE	REVISIONS	BY

DEL-MONT CONSULTANTS, INC.
ENGINEERS, SURVEYORS, PLANNERS
125 Commerce Park ▼ Fisher, CO 81401 ▼ (970) 249-0201 ▼ (970) 249-2427 FAX
www.del-mont.com ▼ service@del-mont.com

DESIGNED BY:	SCALE:	CHECKED BY:	DWS
DRAWN BY: TMC	FILE NAME: TMC	AS NOTED	DATE ISSUED: 2021-05-19
		20113C_BASE.DWG	

COLORADO YURT COMPANY
COLORADO YURT
MONTROSE, CO

EROSION CONTROL PLAN

DMC JOB NO.: 20113

SHEET NO.: C5-1

OF SHEETS

PLOTTED BY TCLEMENT. FILE PATH & NAME = \\DMS14\PROJECTS\ACTIVE PROJECTS\2020\20113-ALCORN CONSTRUCTION, COLORADO YURT SITE DEVELOPMENT\C3D\20113C_BASE.DWG. PLOT DATE = 5/19/2021 3:18 PM