


INTRA SANITARY PROFILE
SCALE: (H) 1" = 20' (V) 1" = 5'
START STA: 1+00.00, END STA: 5+97.27

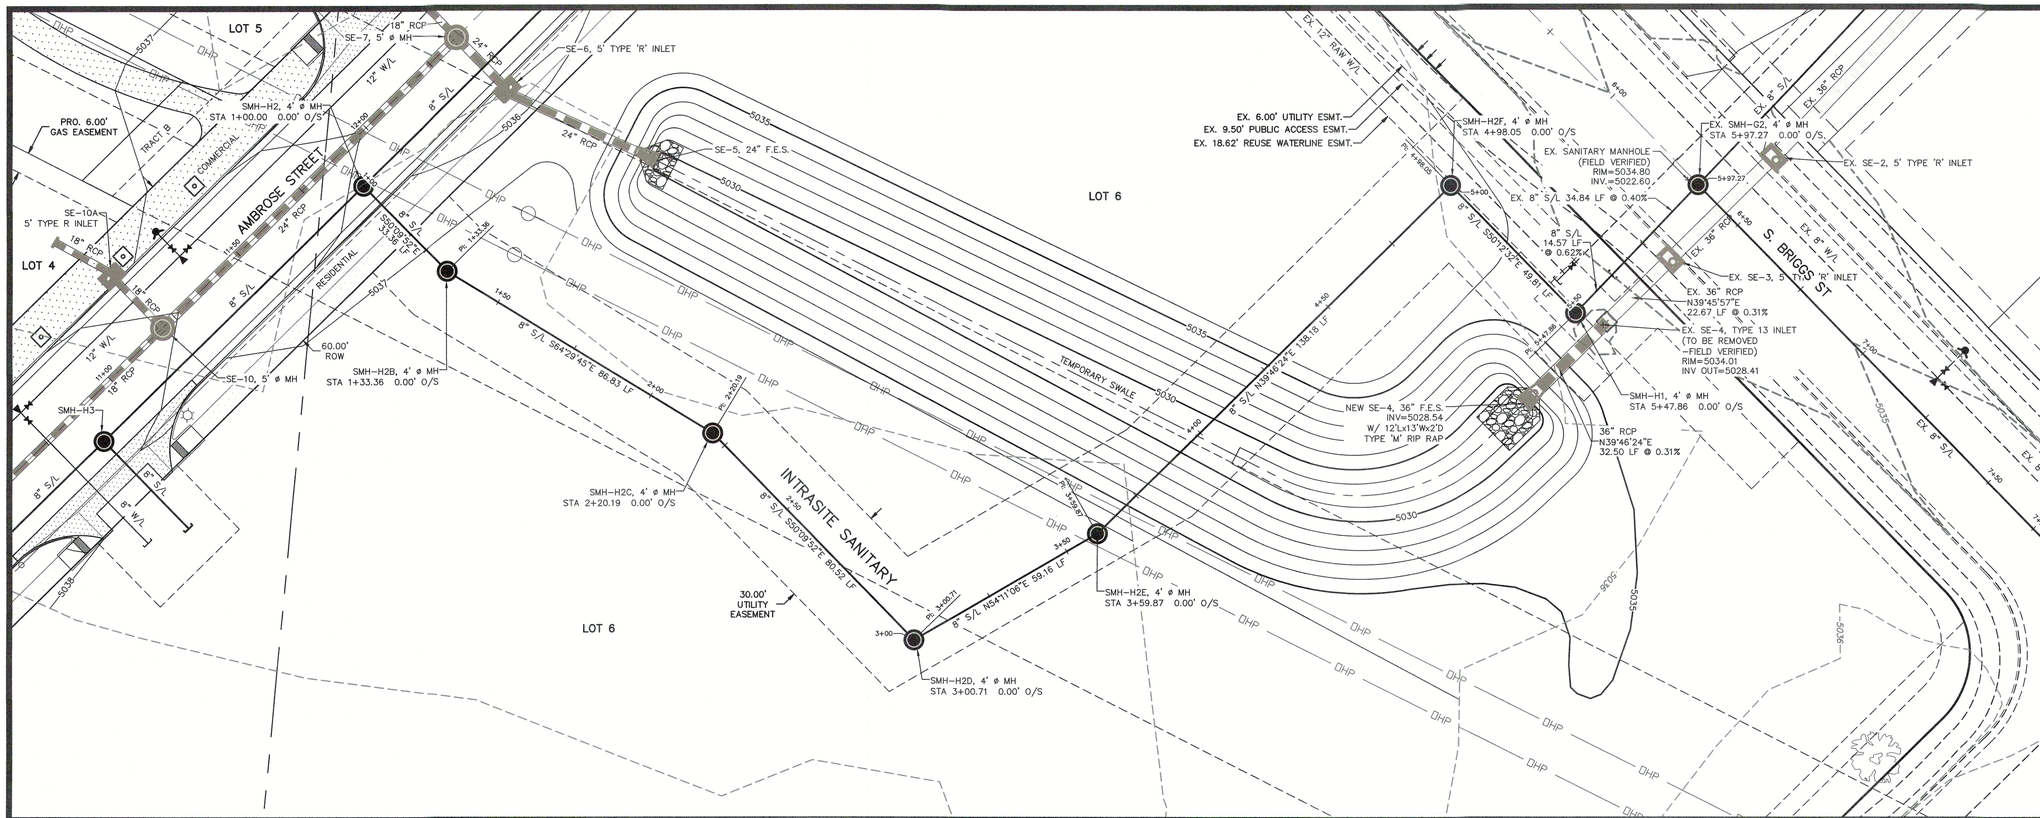


## LEGEND

- Proposed Waterline
- Existing Waterline
- Proposed Sewerline
- Existing Sewerline
- Stormline
- Water Service
- Sewer Service
- Fire Service
- Existing Gas Line
- Ex. Underground Electric
- Ex. Overhead Electric
- Existing Fiber Optic
- Existing Telephone Line
- Existing Cable TV Line
- Thrust Block
- Water Valve
- Fire Hydrant
- Plug
- Manhole
- Type 'R' Inlet
- Existing Contours
- Proposed Contours
- Street Light
- Install Handicap Ramp

72 HOURS BEFORE YOU DIG CALL THE UTILITY NOTIFICATION CENTER OF COLORADO (UNCC) 811

GAS, ELECTRIC, TELEPHONE, CATV AND PANHANDLE EASTERN PIPELINE LOCATIONS

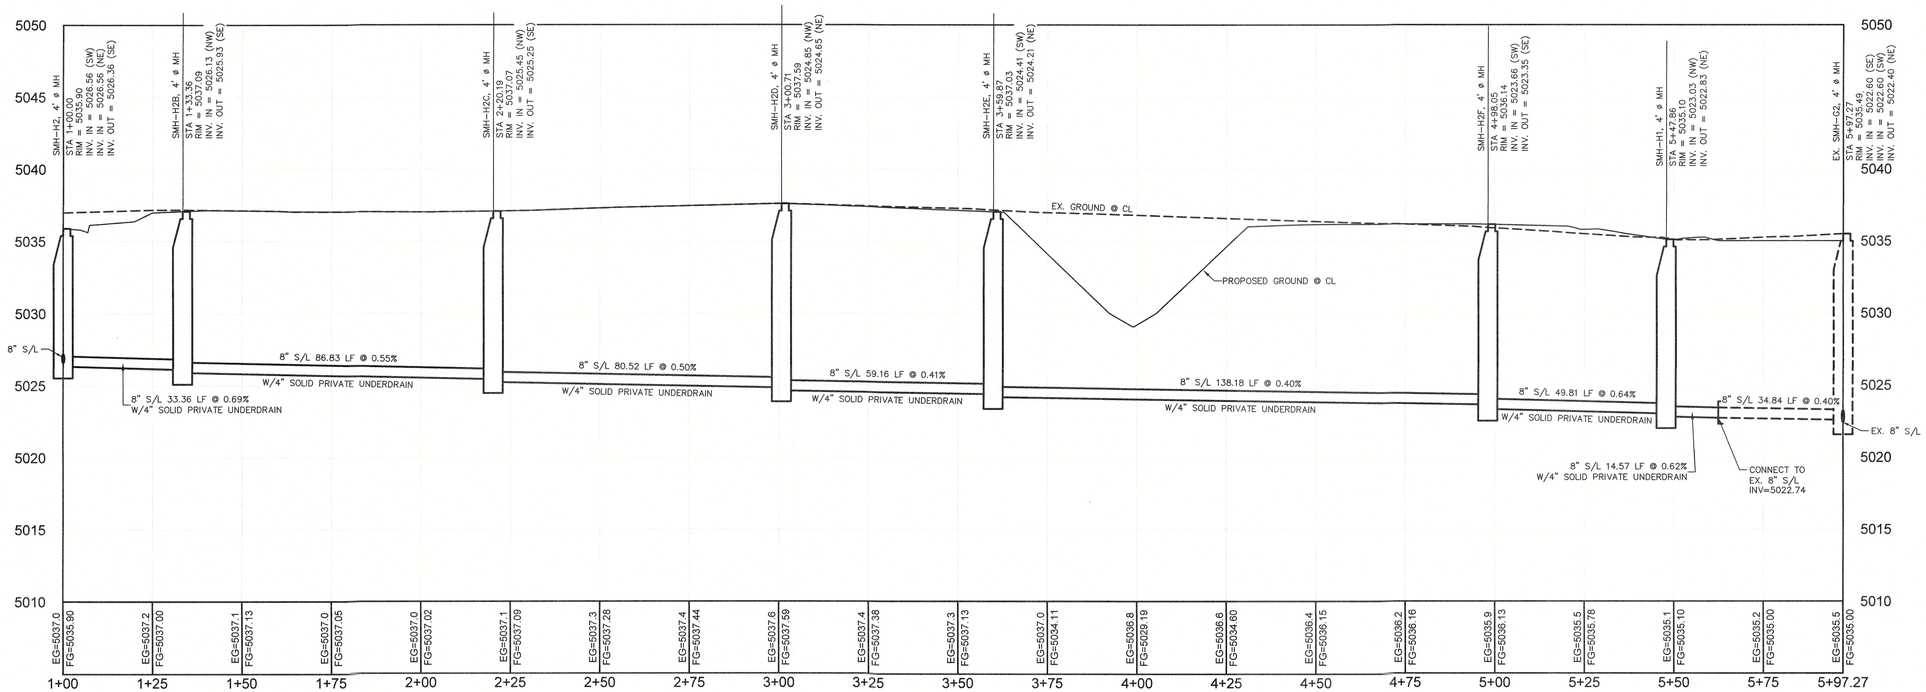REVISIONS

| NO | DESCRIPTION | DATE | BY |
|---|---|---|---|
| | | | |

COLORADO LICENSED THOMAS S. AQUINO 41133 05/03/21 PROFESSIONAL ENGINEER

HURST & ASSOCIATES, INC.
1265 S. Public Road, Suite B
Lafayette, CO 80026
303.449.9105

HURST
CIVIL ENGINEERING
PLANNING
SURVEYING

# ERIE COMMONS FILING 4, 4TH AMEND.
## ERIE, COLORADO
### INTRASITE SANITARY
### STA 1+00 - 5+97.27

Prepared for:
COMMUNITY DEVELOPMENT GROUP

DRAWN BY: AJC
DESIGNED BY: TA
DRAWING NAME: INTRA SAN
APPROVED BY: JJ
JOB NUMBER: 2020-45
DATE: 05/03/21
SCALE: 1"=20'
SHEET NO: 13

0 20' 40'
SCALE: 1" = 20'

LAST SAVED: 4/28/2021 2:06 PM
G:\2020\40\BLOCK 5, LOT 1\CONST\INTRA SAN.dwg