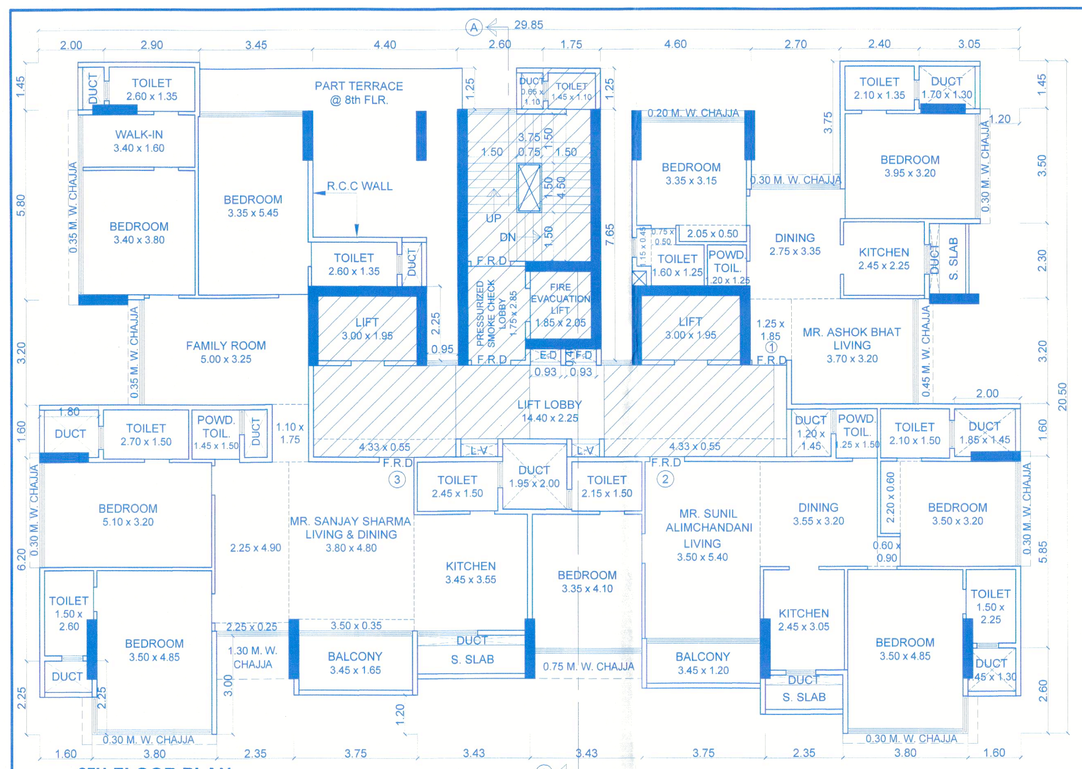

8TH FLOOR PLAN
SCALE :- 1:100

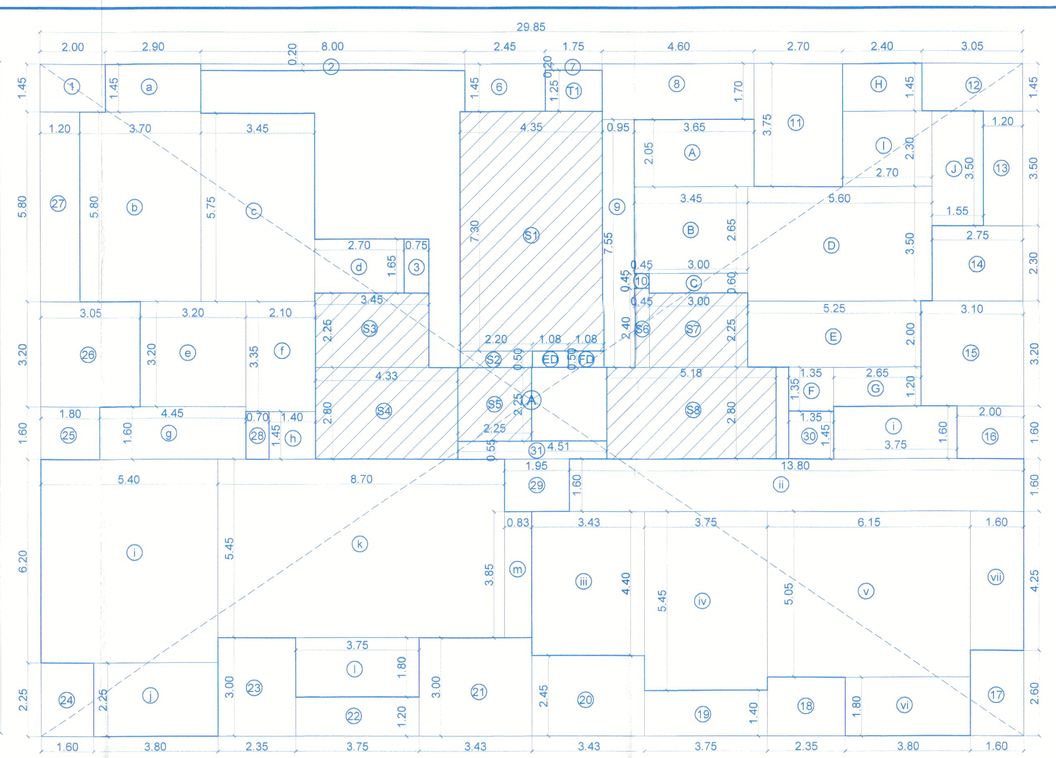

BUILT-UP AREA LINE DIAGRAM
8TH FLOOR SCALE 1:100

BUILT-UP AREA CALCULATION
FOR 8TH FLOOR

A -	29.85	X	20.50	X	1	=	611.93	SQ.MT
				TOTAL ADDITION		=	611.93	SQ.MT (X)

DEDUCTIONS

1 -	2.00	X	1.45	X	1	=	2.90	SQ.MT
2 -	8.00	X	0.20	X	1	=	1.60	SQ.MT
3 -	0.75	X	1.65	X	1	=	1.24	SQ.MT
6 -	2.45	X	1.45	X	1	=	3.55	SQ.MT
7 -	1.75	X	0.20	X	1	=	0.35	SQ.MT
8 -	4.60	X	1.70	X	1	=	7.82	SQ.MT
9 -	0.95	X	7.55	X	1	=	7.17	SQ.MT
10 -	0.45	X	0.45	X	1	=	0.20	SQ.MT
11 -	2.70	X	3.75	X	1	=	10.13	SQ.MT
12 -	3.05	X	1.45	X	1	=	4.42	SQ.MT
13 -	1.20	X	3.50	X	1	=	4.20	SQ.MT
14 -	2.75	X	2.30	X	1	=	6.33	SQ.MT
15 -	3.10	X	3.20	X	1	=	9.92	SQ.MT
16 -	2.00	X	1.60	X	1	=	3.20	SQ.MT
17 -	1.60	X	2.60	X	1	=	4.16	SQ.MT
18 -	2.35	X	1.80	X	1	=	4.23	SQ.MT
19 -	3.75	X	1.40	X	1	=	5.25	SQ.MT
20 -	3.43	X	2.45	X	1	=	8.40	SQ.MT
21 -	3.43	X	3.00	X	1	=	10.29	SQ.MT
22 -	3.75	X	1.20	X	1	=	4.50	SQ.MT
23 -	2.35	X	3.00	X	1	=	7.05	SQ.MT
24 -	1.60	X	2.25	X	1	=	3.60	SQ.MT
25 -	1.80	X	1.60	X	1	=	2.88	SQ.MT
26 -	3.05	X	3.20	X	1	=	9.76	SQ.MT
27 -	1.20	X	5.80	X	1	=	6.96	SQ.MT
28 -	0.70	X	1.45	X	1	=	1.02	SQ.MT
29 -	1.95	X	1.60	X	1	=	3.12	SQ.MT
30 -	1.35	X	1.45	X	1	=	1.96	SQ.MT
31 -	4.51	X	0.55	X	1	=	2.48	SQ.MT
ED -	1.08	X	0.50	X	1	=	0.54	SQ.MT
FD -	1.08	X	0.50	X	1	=	0.54	SQ.MT
				TOTAL DEDUCTION		=	139.77	SQ.MT (a)
				TOTAL GROSS AREA (X - a)		=	472.16	SQ.MT (Y)

DEDUCTION FOR RESI. 1 AREA

A -	3.65	X	2.05	X	1	=	7.48	SQ.MT
B -	3.45	X	2.65	X	1	=	9.14	SQ.MT
C -	3.00	X	0.60	X	1	=	1.80	SQ.MT
D -	5.60	X	3.50	X	1	=	19.60	SQ.MT
E -	5.25	X	2.00	X	1	=	10.50	SQ.MT
F -	1.35	X	1.35	X	1	=	1.82	SQ.MT
G -	2.65	X	1.20	X	1	=	3.18	SQ.MT
H -	2.40	X	1.45	X	1	=	3.48	SQ.MT
I -	2.70	X	2.30	X	1	=	6.21	SQ.MT
J -	1.55	X	3.50	X	1	=	5.43	SQ.MT
				TOTAL RESI. 1 AREA		=	68.64	SQ.MT (b)

DEDUCTION FOR RESI. 2 AREA

i -	3.75	X	1.60	X	1	=	6.00	SQ.MT
ii -	13.80	X	1.60	X	1	=	22.08	SQ.MT
iii -	3.43	X	4.40	X	1	=	15.09	SQ.MT
iv -	3.75	X	5.45	X	1	=	20.44	SQ.MT
v -	6.15	X	5.05	X	1	=	31.06	SQ.MT
vi -	3.80	X	1.80	X	1	=	6.84	SQ.MT
vii -	1.60	X	4.25	X	1	=	6.80	SQ.MT
				TOTAL RESI. 2 AREA		=	108.31	SQ.MT (c)

DEDUCTION FOR RESI. 3 AREA

a -	2.90	X	1.45	X	1	=	4.21	SQ.MT
b -	3.70	X	5.80	X	1	=	21.46	SQ.MT
c -	3.45	X	5.75	X	1	=	19.84	SQ.MT
d -	2.70	X	1.65	X	1	=	4.46	SQ.MT
e -	3.20	X	3.20	X	1	=	10.24	SQ.MT
f -	2.10	X	3.35	X	1	=	7.04	SQ.MT
g -	4.45	X	1.60	X	1	=	7.12	SQ.MT
h -	1.40	X	1.45	X	1	=	2.03	SQ.MT
i -	5.40	X	6.20	X	1	=	33.48	SQ.MT
j -	3.80	X	2.25	X	1	=	8.55	SQ.MT
k -	8.70	X	5.45	X	1	=	47.42	SQ.MT
l -	3.75	X	1.80	X	1	=	6.75	SQ.MT
m -	0.83	X	3.85	X	1	=	3.20	SQ.MT
				TOTAL RESI. 3 AREA		=	175.80	SQ.MT (d)

DEDUCTION FOR ST, L & LL AREA

S1 -	4.35	X	7.30	X	1	=	31.76	SQ.MT
S2 -	2.20	X	0.50	X	1	=	1.10	SQ.MT
S3 -	3.45	X	2.25	X	1	=	7.76	SQ.MT
S4 -	4.33	X	2.80	X	1	=	12.12	SQ.MT
S5 -	2.25	X	2.25	X	1	=	5.06	SQ.MT
S6 -	0.45	X	2.40	X	1	=	1.08	SQ.MT
S7 -	3.00	X	2.25	X	1	=	6.75	SQ.MT
S8 -	5.18	X	2.80	X	1	=	14.50	SQ.MT
				TOTAL ST, L & LL. AREA		=	80.13	SQ.MT (e)

DEDUCTION FOR SERVANT TOILET AREA

T1 -	1.75	X	1.25	X	1	=	2.19	SQ.MT
				TOTAL SERVANT TOILET AREA		=	2.19	SQ.MT (f)
				NET BUILT-UP AREA [(Y) - (b) - (c) - (d) - (e) - (f)]		=	37.09	SQ.MT (g)

PROFORMA 'B' 4/8

CONTENTS OF SHEET :

8TH FLOOR PLAN. AREA LINE DIAGRAM & CALC.
9TH FLOOR PLAN. AREA LINE DIAGRAM & CALC.
CARPET AREA CALCULATION.

Approved Subject to the condition Mentioned in this office permission Letter No. SRA/ENG/HE/W/LP/0148/2025/0421/APS
Dt.: 20 JAN 2026

Executive Engineer
Slum Rehabilitation Authority
Brihanmumbai

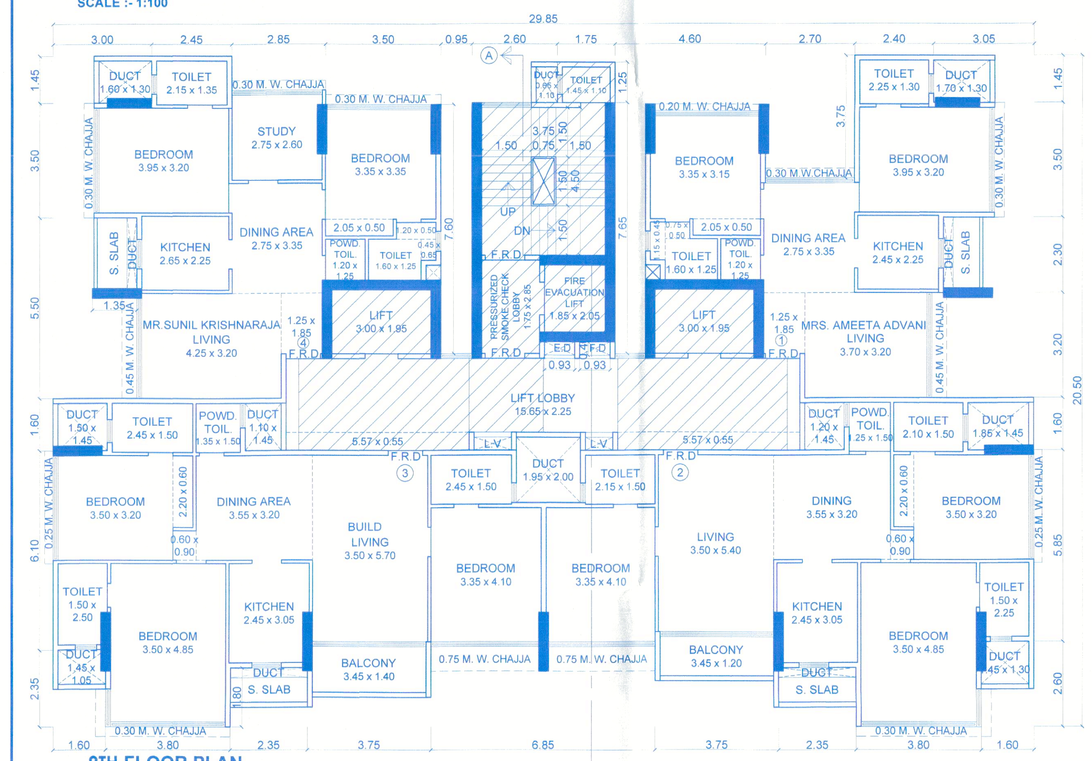

9TH FLOOR PLAN
SCALE :- 1:100

BUILT-UP AREA CALCULATION
FOR 9TH FLOOR

A -	29.85	X	20.50	X	1	=	611.93	SQ.MT
				TOTAL ADDITION		=	611.93	SQ.MT (X)

DEDUCTIONS

1 -	3.00	X	1.45	X	1	=	4.35	SQ.MT
2 -	2.85	X	1.05	X	1	=	2.99	SQ.MT
3 -	3.50	X	1.50	X	1	=	5.25	SQ.MT
4 -	0.95	X	9.25	X	1	=	8.79	SQ.MT
5 -	0.45	X	0.45	X	2	=	0.41	SQ.MT
6 -	2.60	X	1.45	X	1	=	3.77	SQ.MT
7 -	1.75	X	0.20	X	1	=	0.35	SQ.MT
8 -	0.95	X	7.55	X	1	=	7.17	SQ.MT
9 -	4.60	X	1.70	X	1	=	7.82	SQ.MT
10 -	2.70	X	3.75	X	1	=	10.13	SQ.MT
11 -	3.05	X	1.45	X	1	=	4.42	SQ.MT
12 -	1.20	X	3.50	X	1	=	4.20	SQ.MT
13 -	2.75	X	2.30	X	1	=	6.33	SQ.MT
14 -	3.10	X	3.20	X	1	=	9.92	SQ.MT
15 -	2.00	X	1.60	X	1	=	3.20	SQ.MT
16 -	1.60	X	2.60	X	1	=	4.16	SQ.MT
17 -	2.35	X	1.80	X	1	=	4.23	SQ.MT
18 -	3.75	X	1.40	X	1	=	5.25	SQ.MT
19 -	6.85	X	2.45	X	1	=	16.78	SQ.MT
20 -	3.75	X	0.90	X	1	=	3.38	SQ.MT
21 -	2.35	X	1.80	X	1	=	4.23	SQ.MT
22 -	1.60	X	2.35	X	1	=	3.76	SQ.MT
23 -	1.65	X	1.60	X	1	=	2.64	SQ.MT
24 -	2.55	X	5.50	X	1	=	14.03	SQ.MT
25 -	1.25	X	3.50	X	1	=	4.38	SQ.MT
26 -	1.10	X	1.45	X	1	=	1.60	SQ.MT
27 -	1.95	X	1.60	X	1	=	3.12	SQ.MT
28 -	1.35	X	1.45	X	1	=	1.96	SQ.MT
29 -	4.52	X	0.55	X	1	=	2.49	SQ.MT
ED -	1.08	X	0.50	X	1	=	0.54	SQ.MT
FD -	1.08	X	0.50	X	1	=	0.54	SQ.MT
				TOTAL DEDUCTION		=	152.19	SQ.MT (a)
				TOTAL GROSS AREA (X-a)		=	459.74	SQ.MT (Y)

DEDUCTION FOR ST, L & LL AREA

S1 -	4.35	X	7.30	X	1	=	31.76	SQ.MT
S2 -	2.20	X	0.50	X	1	=	1.10	SQ.MT
S3 -	2.25	X	2.25	X	1	=	5.06	SQ.MT
S4 -	0.45	X	2.40	X	2	=	2.16	SQ.MT
S5 -	3.00	X	2.25	X	2	=	13.50	SQ.MT
S6 -	5.18	X	2.80	X	2	=	29.01	SQ.MT
				TOTAL ST, L & LL. AREA		=	82.59	SQ.MT (b)

DEDUCTION FOR SERVANT TOILET AREA

T1 -	1.75	X	1.25	X	1	=	2.19	SQ.MT
				TOTAL SERVANT TOILET AREA		=	2.19	SQ.MT (c)

DEDUCTION FOR RESI.1 AREA

A -	3.65	X	2.05	X	1	=	7.48	SQ.MT
B -	0.45	X	2.65	X	1	=	1.19	SQ.MT
C -	3.00	X	3.25	X	1	=	9.75	SQ.MT
D -	5.60	X	3.50	X	1	=	19.60	SQ.MT
E -	2.40	X	1.45	X	1	=	3.48	SQ.MT
F -	4.25	X	2.30	X	1	=	9.77	SQ.MT
G -	1.55	X	1.20	X	1	=	1.86	SQ.MT
H -	5.25	X	2.00	X	1	=	10.50	SQ.MT
I -	1.35	X	1.35	X	1	=	1.82	SQ.MT
J -	2.65	X	1.20	X	1	=	3.18	SQ.MT
				TOTAL RESI.1 AREA		=	68.63	SQ.MT (d)

DEDUCTION FOR RESI.3 AREA

i -	4.20	X	1.60	X	1	=	6.72	SQ.MT
ii -	1.60	X	6.10	X	1	=	9.76	SQ.MT
iii -	9.90	X	6.65	X	1	=	65.84	SQ.MT
iv -	3.80	X	1.80	X	1	=	6.84	SQ.MT
v -	3.75	X	0.90	X	1	=	3.38	SQ.MT
vi -	2.60	X	6.00	X	1	=	15.60	SQ.MT
vii -	0.90	X	4.40	X	1	=	3.96	SQ.MT
				TOTAL RESI.3 AREA		=	112.10	SQ.MT (e)

DEDUCTION FOR RESI.4 AREA

a -	2.45	X	1.45	X	1	=	3.55	SQ.MT
b -	2.85	X	0.40	X	1	=	1.14	SQ.MT
c -	1.30	X	3.50	X	1	=	4.55	SQ.MT
d -	5.75	X	5.55	X	1	=	31.91	SQ.MT
e -	3.50	X	4.90	X	1	=	17.15	SQ.MT
f -	3.05	X	0.60	X	1	=	1.83	SQ.MT
g -	5.80	X	2.25	X	1	=	13.05	SQ.MT
h -	3.30	X	1.20	X	1	=	3.96	SQ.MT
i -	1.25	X	1.35	X	1	=	1.69	SQ.MT
				TOTAL RESI.4 AREA		=	78.83	SQ.MT (f)
				NET SALE BUILT-UP AREA [(Y) - (b) - (c) - (d) - (e) - (f)]		=	115.40	SQ.MT (g)

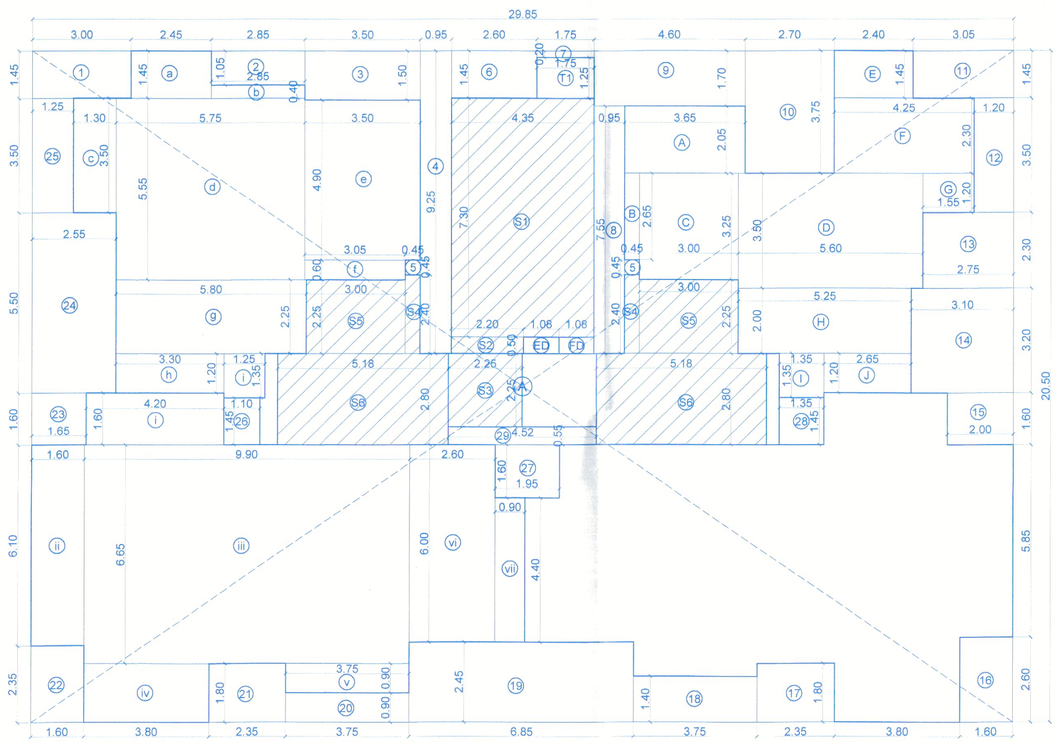

BUILT-UP AREA LINE DIAGRAM
9TH FLOOR SCALE 1:100

CARPET AREA CALCULATION
8TH FLOOR
FLAT NO. 3

ADDITIONS							- 1.00	NOS.
LIVING	-	3.80	X	4.80	X	1	=	18.24 SQ.MT
	-	2.25	X	4.90	X	1	=	11.03 SQ.MT
	-	2.25	X	0.25	X	1	=	0.56 SQ.MT
	-	3.50	X	0.35	X	1	=	1.23 SQ.MT
BALCONY	-	3.45	X	1.65	X	1	=	5.69 SQ.MT
KITCHEN	-	3.45	X	3.55	X	1	=	12.25 SQ.MT
TOILET	-	2.45	X	1.50	X	1	=	3.68 SQ.MT
P.TOI	-	1.45	X	1.50	X	1	=	2.18 SQ.MT
D. JAM	-	0.75	X	0.10	X	1	=	0.08 SQ.MT
BEDROOM	-	5.10	X	3.20	X	1	=	16.32 SQ.MT
D. JAM	-	0.90	X	0.10	X	1	=	0.09 SQ.MT
TOILET	-	2.70	X	1.50	X	1	=	4.05 SQ.MT
D. JAM	-	0.75	X	0.10	X	1	=	0.08 SQ.MT
BEDROOM	-	3.50	X	4.85	X	1	=	16.98 SQ.MT
D. JAM	-	0.90	X	0.10	X	1	=	0.09 SQ.MT
TOILET	-	1.50	X	2.60	X	1	=	3.90 SQ.MT
D. JAM	-	0.75	X	0.10	X	1	=	0.08 SQ.MT
FAMILY RM.	-	5.00	X	3.25	X	1	=	16.25 SQ.MT
	-	1.10	X	1.75	X	1	=	1.93 SQ.MT
BEDROOM	-	3.40	X	3.80	X	1	=	12.92 SQ.MT
D. JAM	-	0.90	X	0.10	X	1	=	0.09 SQ.MT
TOILET	-	2.60	X	1.35	X	1	=	3.51 SQ.MT
D. JAM	-	0.75	X	0.10	X	1	=	0.08 SQ.MT
WALK-IN	-	3.40	X	1.60	X	1	=	5.44 SQ.MT
D. JAM	-	0.75	X	0.10	X	1	=	0.08 SQ.MT
BEDROOM	-	3.35	X	5.45	X	1	=	18.26 SQ.MT
TOILET	-	2.60	X	1.35	X	1	=	3.51 SQ.MT
D. JAM	-	0.75	X	0.10	X	1	=	0.08 SQ.MT
				TOTAL ADDITION			=	158.68 SQ.MT

CARPET AREA CALCULATION
9TH FLOOR
FLAT NO. 1

ADDITIONS							- 1.00	NOS.
LIVING	-	3.70	X	3.20	X	1	=	11.84 SQ.MT
	-	1.25	X	1.85	X	1	=	2.31 SQ.MT
D.JAM	-	1.05	X	0.15	X	1	=	0.16 SQ.MT
DINING	-	2.75	X	3.35	X	1	=	9.21 SQ.MT
KITCHEN	-	2.45	X	2.25	X	1	=	5.51 SQ.MT
P.TOI	-	1.20	X	1.25	X	1	=	1.50 SQ.MT
BED ROOM	-	3.35	X	3.15	X	1	=	10.55 SQ.MT
	-	2.05	X	0.50	X	1	=	1.03 SQ.MT
D.JAM	-	0.90	X	0.10	X	1	=	0.09 SQ.MT
TOILET	-	1.60	X	1.25	X	1	=	2.00 SQ.MT
	-	0.75	X	0.50	X	1	=	0.38 SQ.MT
	-	1.15	X	0.45	X	1	=	0.52 SQ.MT
D.JAM	-	0.75	X	0.10	X	1	=	0.08 SQ.MT
BED ROOM	-	3.95	X	3.20	X	1	=	12.64 SQ.MT
D.JAM	-	0.90	X	0.15	X	1	=	0.14 SQ.MT
TOILET	-	2.10	X	1.35	X	1	=	2.84 SQ.MT
				TOTAL ADDITION			=	60.80 SQ.MT

CARPET AREA CALCULATION
9TH FLOOR
FLAT NO. 3

ADDITIONS							- 1.00	NOS.
LIVING	-	3.50	X	5.70	X	1	=	19.95 SQ.MT
DINING	-	3.55	X	3.20	X	1	=	11.36 SQ.MT
	-	0.60	X	0.90	X	1	=	0.54 SQ.MT
P. TOI	-	1.35	X	1.50	X	1	=	2.03 SQ.MT
BALCONY	-	3.45	X	1.40	X	1	=	4.83 SQ.MT
B.D.JAM	-	3.45	X	0.15	X	1	=	0.52 SQ.MT
KITCHEN	-	2.45	X	3.05	X	1	=	7.47 SQ.MT
BEDROOM	-	3.35	X	4.10	X	1	=	13.74 SQ.MT
TOILET	-	2.45	X	1.50	X	1	=	3.68 SQ.MT
BEDROOM	-	3.50	X	3.20	X	1	=	11.20 SQ.MT
	-	2.20	X	0.60	X	1	=	1.32 SQ.MT
	-	0.90	X	0.10	X	1	=	0.09 SQ.MT
TOILET	-	2.45	X	1.50	X	1	=	3.68 SQ.MT
	-	0.75	X	0.10	X	1	=	0.08 SQ.MT
BEDROOM	-	3.50	X	4.85	X	1	=	16.98 SQ.MT
	-	0.90	X	0.10	X	1	=	0.09 SQ.MT
TOILET	-	1.50	X	2.50	X	1	=	3.75 SQ.MT
				TOTAL ADDITION			=	101.31 SQ.MT

CARPET AREA CALCULATION
8TH FLOOR
FLAT NO. 1

ADDITIONS							- 1.00	NOS.
LIVING	-	3.70	X	3.20	X	1	=	11.84 SQ.MT
	-	1.25	X	1.85	X	1	=	2.31 SQ.MT
D.JAM	-	1.05	X	0.15	X	1	=	0.16 SQ.MT
DINING	-	2.75	X	3.35	X	1	=	9.21 SQ.MT
KITCHEN	-	2.45	X	2.25	X	1	=	5.51 SQ.MT
P.TOI	-	1.20	X	1.25	X	1	=	1.50 SQ.MT
BED ROOM	-	3.35	X	3.15	X	1	=	10.55 SQ.MT
	-	2.05	X	0.50	X	1	=	1.03 SQ.MT
D.JAM	-	0.90	X	0.10	X	1	=	0.09 SQ.MT
TOILET	-	1.60	X	1.25	X	1	=	2.00 SQ.MT
	-	0.75	X	0.50	X	1	=	0.38 SQ.MT
	-	1.15	X	0.45	X	1	=	0.52 SQ.MT
D.JAM	-	0.75	X	0.10	X	1	=	0.08 SQ.MT
BED ROOM	-	3.95	X	3.20	X	1	=	12.64 SQ.MT
D.JAM	-	0.90	X	0.15	X	1	=	0.14 SQ.MT
TOILET	-	2.10	X	1.35	X	1	=	2.84 SQ.MT
				TOTAL ADDITION			=	60.80 SQ.MT

CARPET AREA CALCULATION
8TH FLOOR
FLAT NO. 2

ADDITIONS							- 1.00	NOS.
LIVING	-	3.50	X	5.40	X	1	=	18.90 SQ.MT
D.JAM	-	1.05	X	0.15	X	1	=	0.16 SQ.MT
BALCONY	-	3.45	X	1.20	X	1	=	4.14 SQ.MT
DINING	-	3.55	X	3.20	X	1	=	11.36 SQ.MT
	-	0.60	X	0.90	X	1	=	0.54 SQ.MT
KITCHEN	-	2.45	X	3.05	X	1	=	7.47 SQ.MT
D.JAM	-	0.90	X	0.10	X	1	=	0.09 SQ.MT
P.TOI	-	1.25	X	1.50	X	1	=	1.88 SQ.MT
D.JAM	-	0.75	X	0.10	X	1	=	0.08 SQ.MT
BED ROOM	-	3.35	X	4.10	X	1	=	13.74 SQ.MT
D.JAM	-	0.90	X	0.10	X	1	=	0.09 SQ.MT
TOILET	-	2.15	X	1.50	X	1	=	3.23 SQ.MT
D.JAM	-	0.75	X	0.10	X	1	=	0.08 SQ.MT
BED ROOM	-	3.50	X	3.20	X	1	=	11.20 SQ.MT
	-	2.20	X	0.60	X	1	=	1.32 SQ.MT
D.JAM	-	0.90	X	0.10	X	1	=	0.09 SQ.MT
TOILET	-	2.10	X	1.50	X	1	=	3.15 SQ.MT
D.JAM	-	0.75	X	0.10	X	1	=	0.08 SQ.MT
BED ROOM	-	3.50	X	4.85	X	1	=	16.98 SQ.MT
D.JAM	-	0.90	X	0.10	X	1	=	0.09 SQ.MT
TOILET	-	1.50	X	2.25	X	1	=	3.38 SQ.MT
				TOTAL ADDITION			=	98.05 SQ.MT

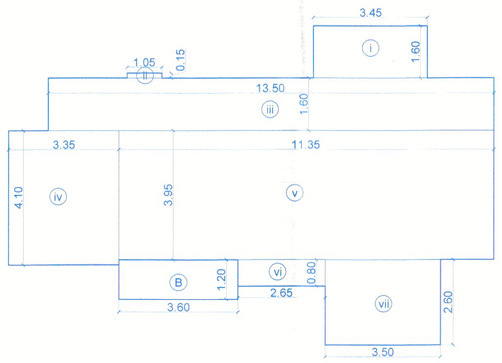

FLAT NO. 2 RERA CARPET AREA LINE DIAGRAM
9TH FLOOR SCALE :- 1:100

RERA CARPET AREA CALCULATION
9TH FLOOR
FLAT NO. 2

ADDITIONS							- 1.00	NOS.
i -	3.45	X	1.60	X	1	=	5.52	SQ.MT
ii -	1.05	X	0.15	X	1	=	0.16	SQ.MT
iii -	13.50	X	1.60	X	1	=	21.60	SQ.MT
iv -	3.35	X	4.10	X	1	=	13.74	SQ.MT
v -	11.35	X	3.95	X	1	=	44.83	SQ.MT
vi -	2.65	X	0.80	X	1	=	2.12	SQ.MT
vii -	3.50	X	2.60	X	1	=	9.10	SQ.MT
				TOTAL ADDITION		=	97.07	SQ.MT a
BALCONY								
B -	3.60	X	1.20	X	1	=	4.32	SQ.MT
				TOTAL BALCONY		=	4.32	SQ.MT b
				TOTAL AREA (a + b)		=	101.39	SQ.MT

CARPET AREA CALCULATION
9TH FLOOR
FLAT NO. 4

ADDITIONS							- 1.00	NOS.
LIVING	-	4.25	X	3.20	X	1	=	13.44 SQ.MT
	-	1.25	X	1.85	X	1	=	2.31 SQ.MT
DINING	-	2.75	X	3.35	X	1	=	9.21 SQ.MT
P.TOI	-	1.20	X	1.25	X	1	=	1.50 SQ.MT
KITCHEN	-	2.65	X	2.25	X	1	=	5.96 SQ.MT
STUDY	-	2.75	X	2.60	X	1	=	7.15 SQ.MT
BEDROOM	-	3.35	X	3.35	X	1	=	11.22 SQ.MT
	-	2.05	X	0.50	X	1	=	1.03 SQ.MT
D. JAM	-	0.90	X	0.10	X	1	=	0.09 SQ.MT
TOILET	-	1.60	X	1.25	X	1	=	2.00 SQ.MT
	-	0.45	X	0.65	X	1	=	0.29 SQ.MT
	-	1.20	X	0.50	X	1	=	0.60 SQ.MT
BEDROOM	-	3.95	X	3.20	X	1	=	12.64 SQ.MT
D. JAM	-	0.90	X	0.10	X	1	=	0.09 SQ.MT
TOILET	-	2.15	X	1.35	X	1	=	2.90 SQ.MT
D. JAM	-	0.75	X	0.10	X	1	=	0.08 SQ.MT
				TOTAL ADDITION			=	70.51 SQ.MT

STAMP OF APPROVAL OF PLANS

STAMP OF DATE OF RECEIPT OF PLANS

REVISION	DESCRIPTION	DATE	SIGNATURE

DESCRIPTION OF PROPOSAL AND PROPERTY

PROPOSED S.R.SCHEME ON PLOT BEARING F.P. NO. 1/C3, TPS - BANDRA - II, C.T.S. NO. F/1172, OF VILLAGE F-WARD BANDRA, TALUKA - BANDRA, S.V. ROAD, BANDRA (W), MUMBAI - 400 050.

NAME OF OWNER

M/S. ROSWALT REALTY PVT. LTD.

NORTH	JOB NO.	DWG. NO.	SCALE	CHK. BY	DRAWN BY

SIGNATURE, NAME AND ADDRESS OF ARCHITECT

RE-FORM
CONSULTANTS
802-B, 8TH FLOOR, GRANDE PALLADIUM, 175, CST ROAD, KALINA, NEXT TO SHAMAN MOTORS, SANTACRUZ (EAST), MUMBAI- 400 098.
TEL/FAX.- 022-6604 2300 MOBILE- 98211 96600
E-MAIL - reformconsultants.in@gmail.com