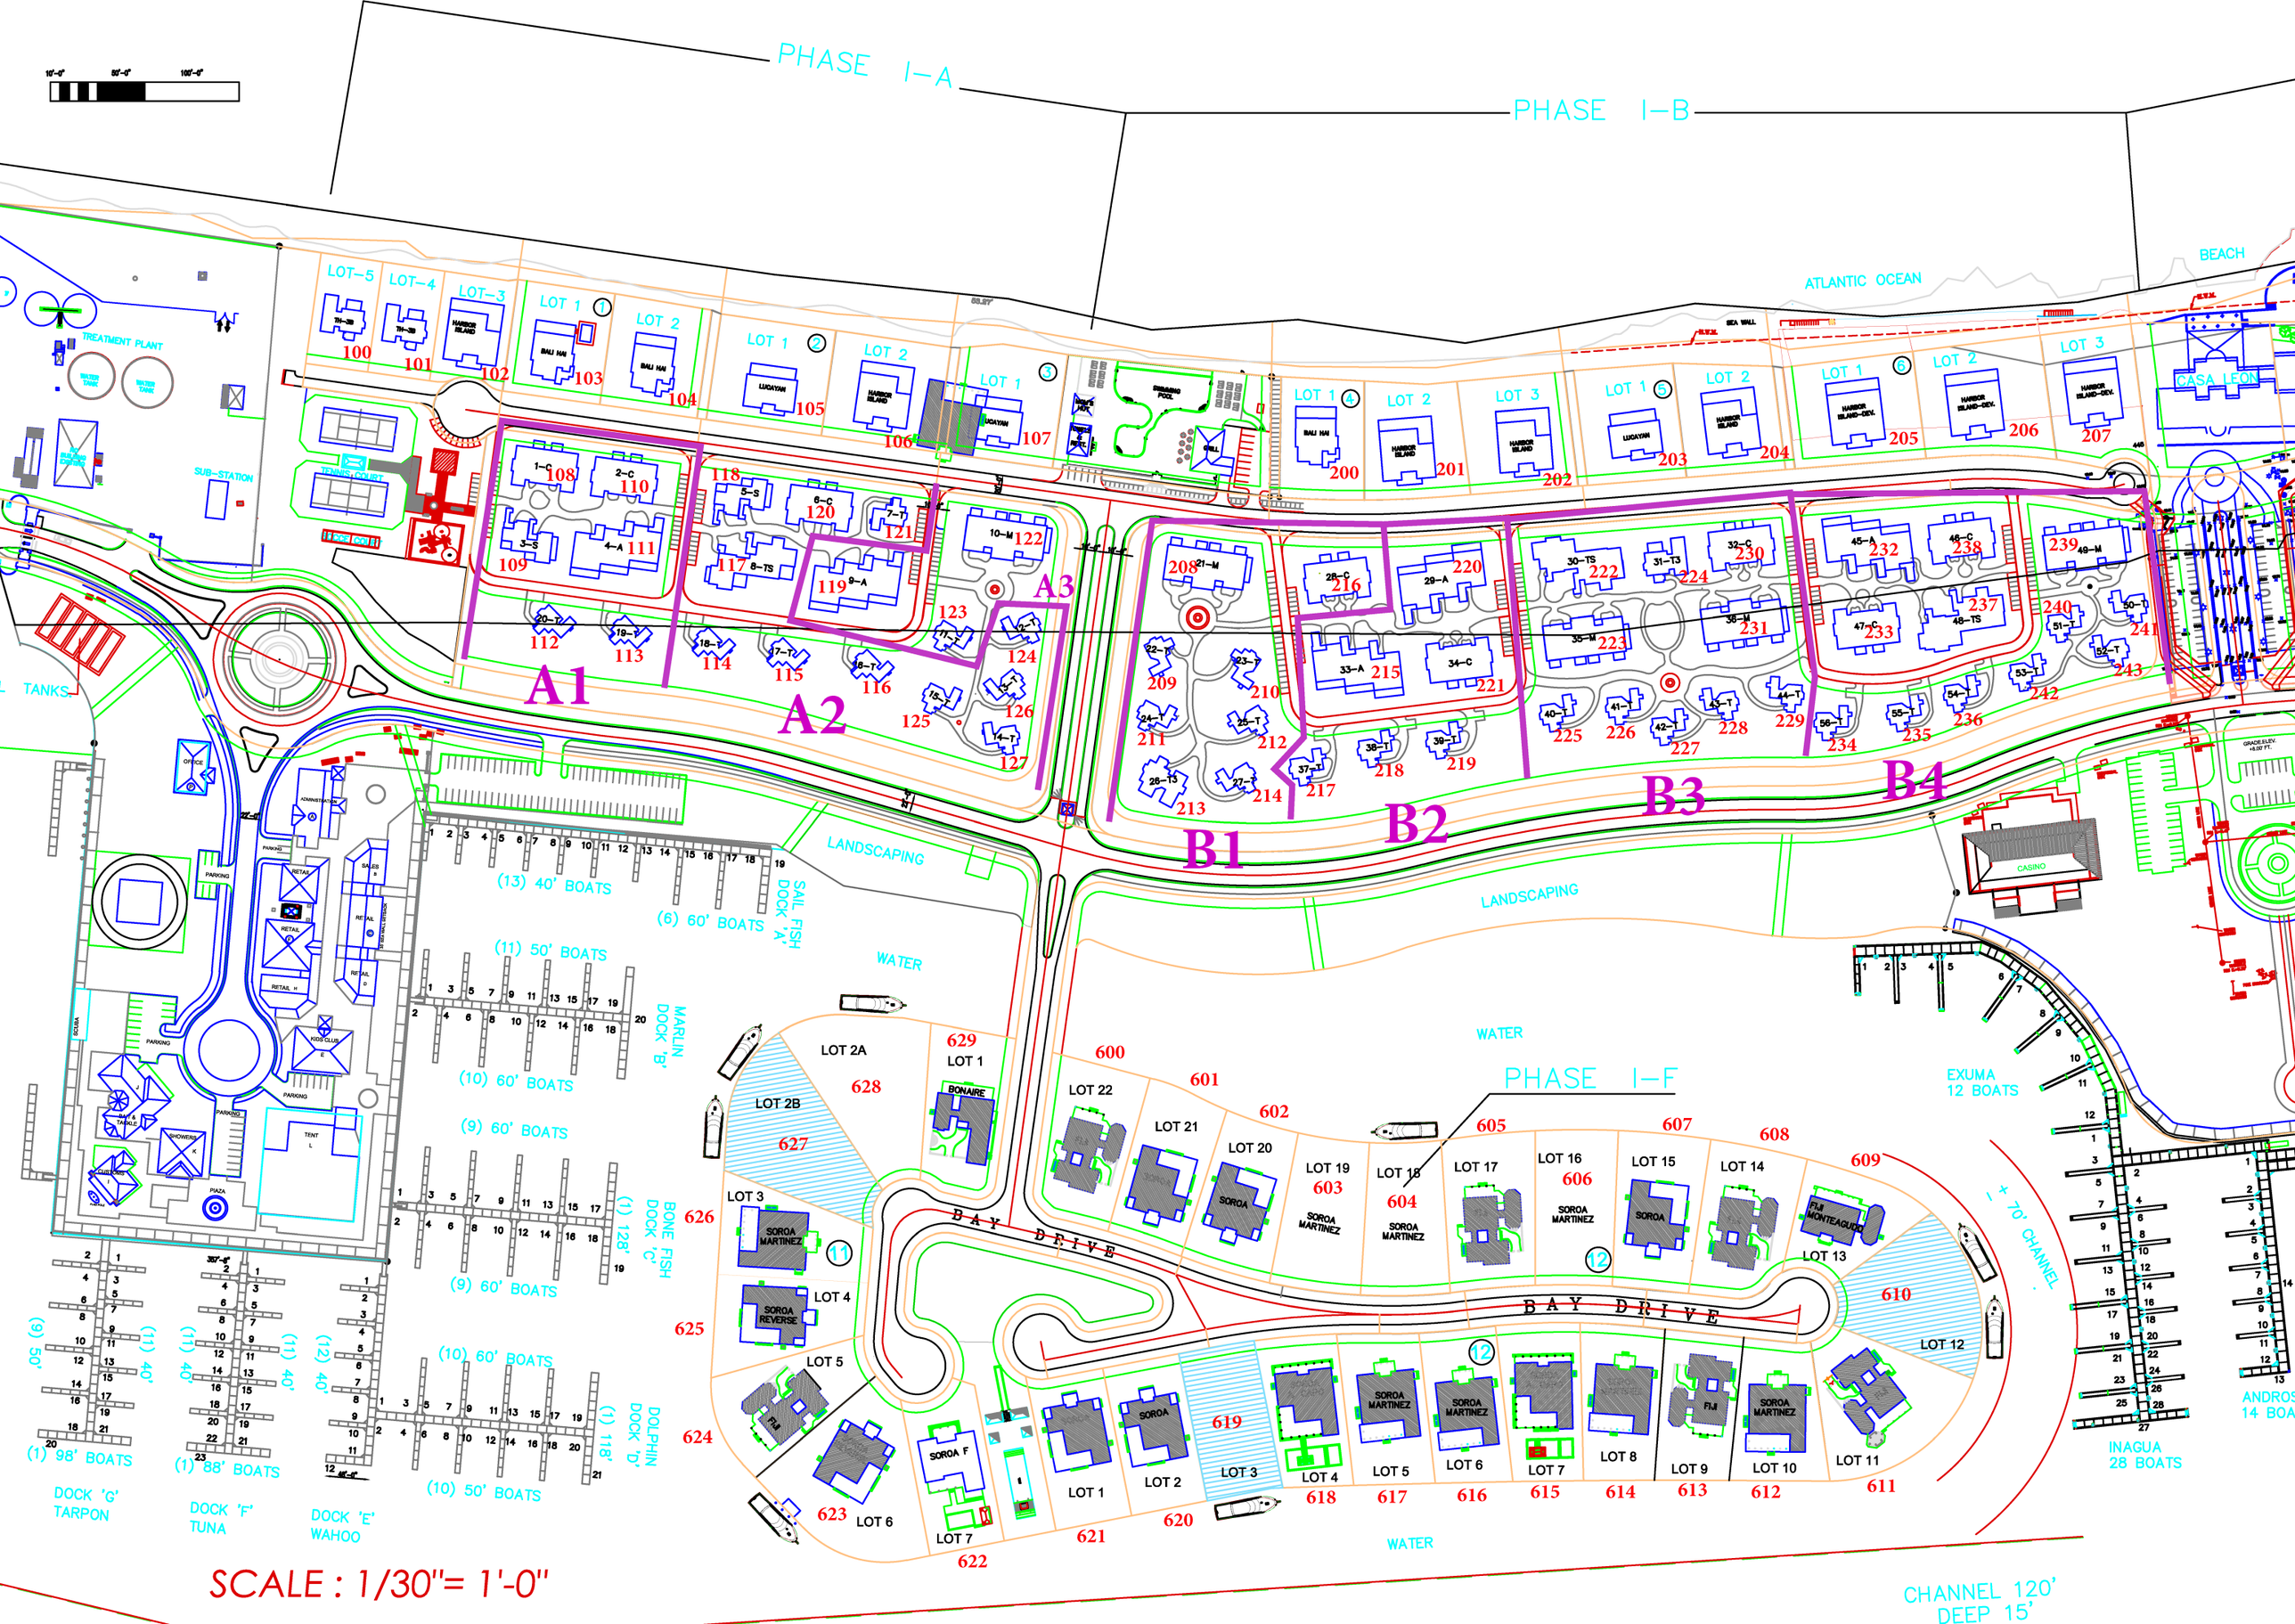
PHASE I-A
PHASE I-B
PHASE I-F
ATLANTIC OCEAN
BEACH
SEA WALL
TREATMENT PLANT
SUB-STATION
TENNIS COURT
SWIMMING POOL
CASA LEON
CASINO
LANDSCAPING
WATER
(13) 40' BOATS
(6) 60' BOATS
SAIL FISH DOCK 'A'
(11) 50' BOATS
(10) 60' BOATS
MARLIN DOCK 'B'
(9) 60' BOATS
(1) 128'
BONE FISH DOCK 'C'
(10) 60' BOATS
(1) 118'
DOLPHIN DOCK 'D'
(10) 50' BOATS
(9) 50'
(11) 40'
(11) 40'
(12) 40'
(1) 98' BOATS
(1) 88' BOATS
DOCK 'G' TARPON
DOCK 'F' TUNA
DOCK 'E' WAHOO
EXUMA 12 BOATS
INAGUA 28 BOATS
ANDROS 14 BOA
CHANNEL 120' DEEP 15'
70' CHANNEL
BAY DRIVE
A1
A2
A3
B1
B2
B3
B4
LOT-5
LOT-4
LOT-3
LOT 1
LOT 2
LOT 3
LOT 2A
LOT 2B
BONAIRE
SOROA MARTINEZ
SOROA REVERSE
SOROA F
FIJI
FIJI MONTEAGUDO
LOT 4
LOT 5
LOT 6
LOT 7
LOT 8
LOT 9
LOT 10
LOT 11
LOT 12
LOT 13
LOT 14
LOT 15
LOT 16
LOT 17
LOT 18
LOT 19
LOT 20
LOT 21
LOT 22
SCALE : 1/30"= 1'-0"