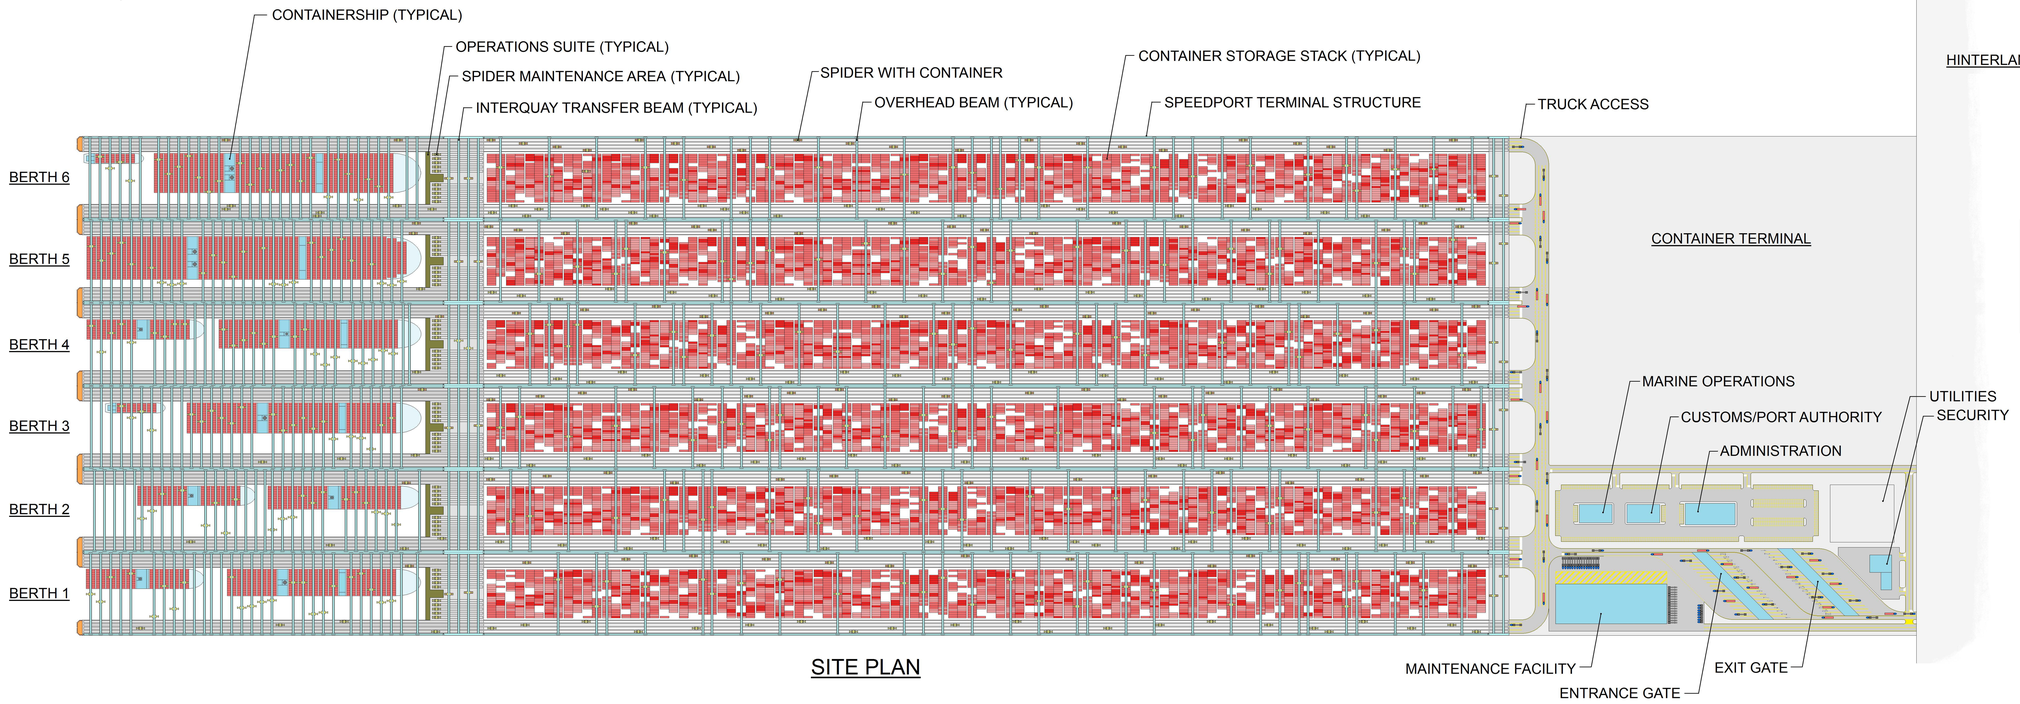

SITE PLAN

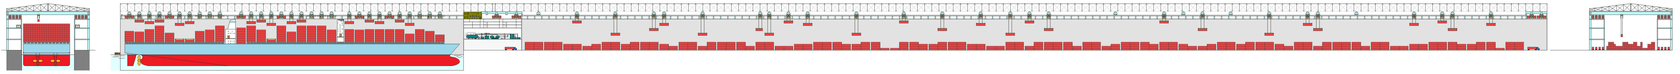

ELEVATION AND SECTIONS

GENERAL NOTES

1. THIS DRAWING REPRESENTS THE OVERALL PORT PLAN FOR A SPEEDPORT TERMINAL CAPABLE OF HANDLING 20M TEU/YEAR, WHERE 80% IS TRANSSHIPPED, AND THE REMAINING 20% IS IMPORT/EXPORT VIA TRUCKS. THIS SITE PLAN IS NOT REPRESENTATIVE OF A SPECIFIC LOCATION.
2. THIS DRAWING DEPICTS THE RANGE OF SHIP SIZES THAT ARE EXPECTED TO CALL ON THE PORT, ACCORDING TO THE BERTHING COMBINATIONS SHOWN IN THE TABLE BELOW:

SHIP SIZES SHOWN IN BERTHS

	TEU CAPACITY							
BERTH	100	1300	2900	3900	5200	7600	12000	22000
1		■	■	■				
2		■	■	■				
3	■					■		
4		■			■			
5								■
6	■						■	

APPROXIMATE SCALE IN METERS

0 100 200 300 400

APPROXIMATE SCALE IN FEET

0 500 1000 1500

ACTA MARITIME DEVELOPMENT CORP.
195 KEIBER COURT
STATEN ISLAND, NY 10314, USA
PHONE:718.720.2048
WWW.ACTAMARITIME.COM

ABLAZE DEVELOPMENT CORP.
THE RADNOR BUILDING
771 E. LANCASTER AVE. 2ND FLOOR
VILLANOVA, PA 19085, USA
PHONE: 610.525.5352
WWW.ABLAZEDEVELOPMENT.COM

SPEEDPORT

CONTAINER PORT PLAN
20M TEU/YEAR TERMINAL

1 SEPTEMBER 2013 SCALE 1:5000 SHEET 1 OF 1