ELEVATION Scale 1:50

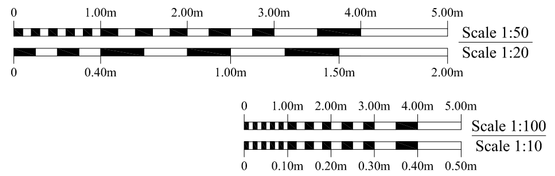

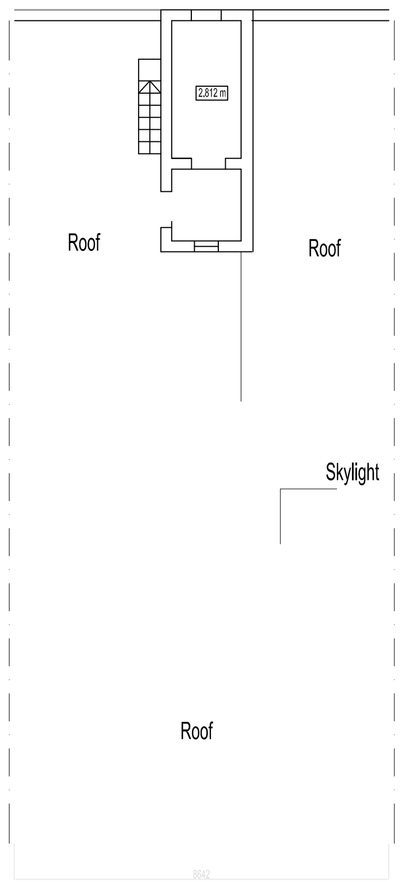

ROOF PLAN

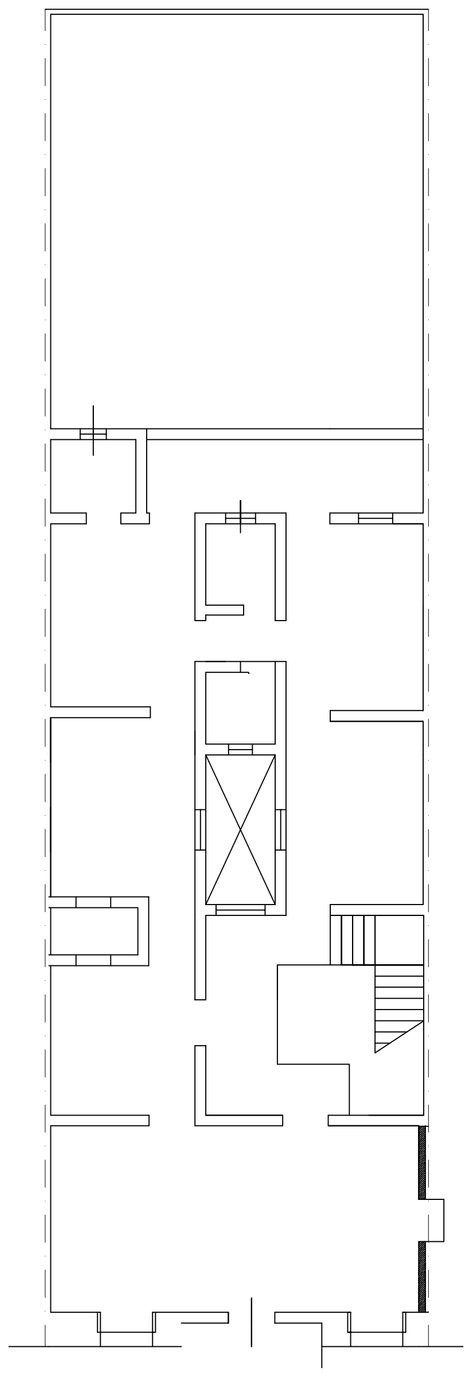

SECOND FLOOR PLAN

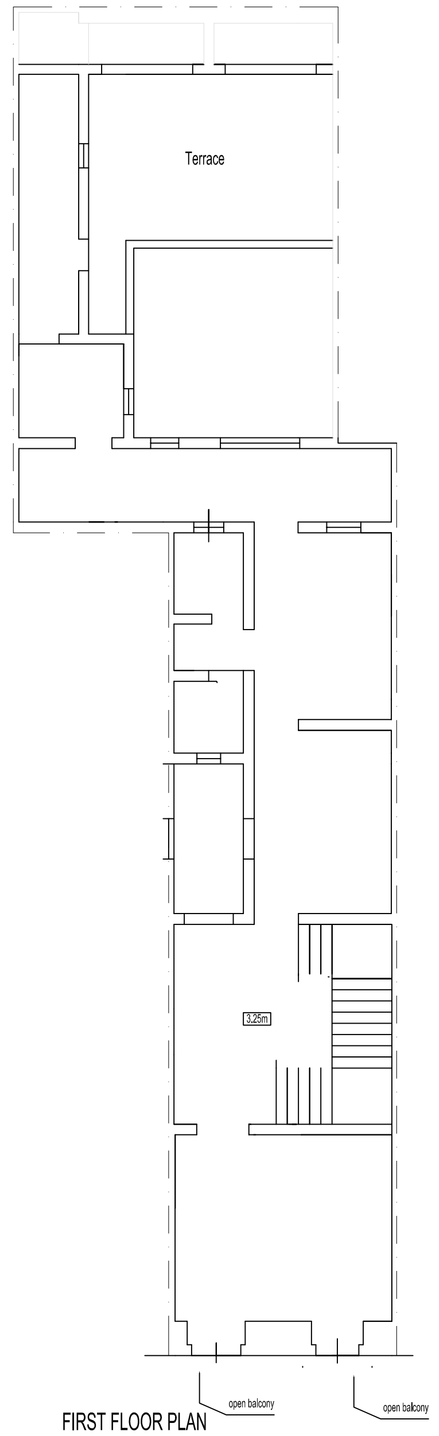

FIRST FLOOR PLAN

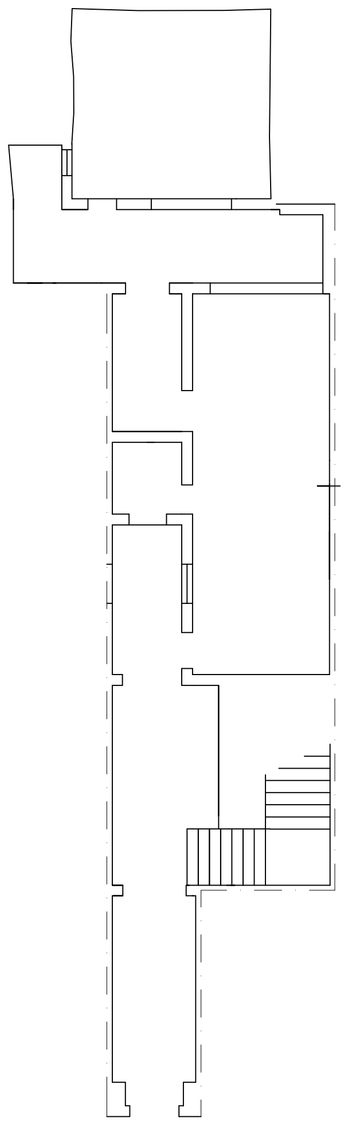

GROUND FLOOR PLAN

JAMES MIFSUD
BE&A(Hons), MSc(Surrey), MBA (Exec), A&CE
Consulting Architect & Engineer / Project Management
70, St Anne, Nicolo Isouard Street, Mosta, Malta, MST 1130
Mob: +356 7961 9180
E-mail: info@archiprojectnet.com
Tel: +356 21 433 900

Rev.	Date	By	Description
00			

Drawing Title: Existing Survey	File Number: 409	Paper Size: A1	Drawn By: RBG	Checked By: J.M.	
Project Title: Survey of Existing Property	Client: Mr. J Galea Naudi		Scale: 1:100/1:50	Date: 17.04.2018	
Site Address: 192, St Joseph High Street, Hamrun	Drawing Number: 0409-001			Revision: 00	

This drawing is a private property. It is protected by copyright act (chapter 415, Laws of Malta), and is not to be copied in part or in whole without written permission