P:\310-000\314-872\-CADD\Dwg\CV01 Schematic Plans\314872-CV01-C200-Alt-3.dwg[C201] LS:(5/4/2023 - bbemis) - LP: 8/29/2023 2:21 PM

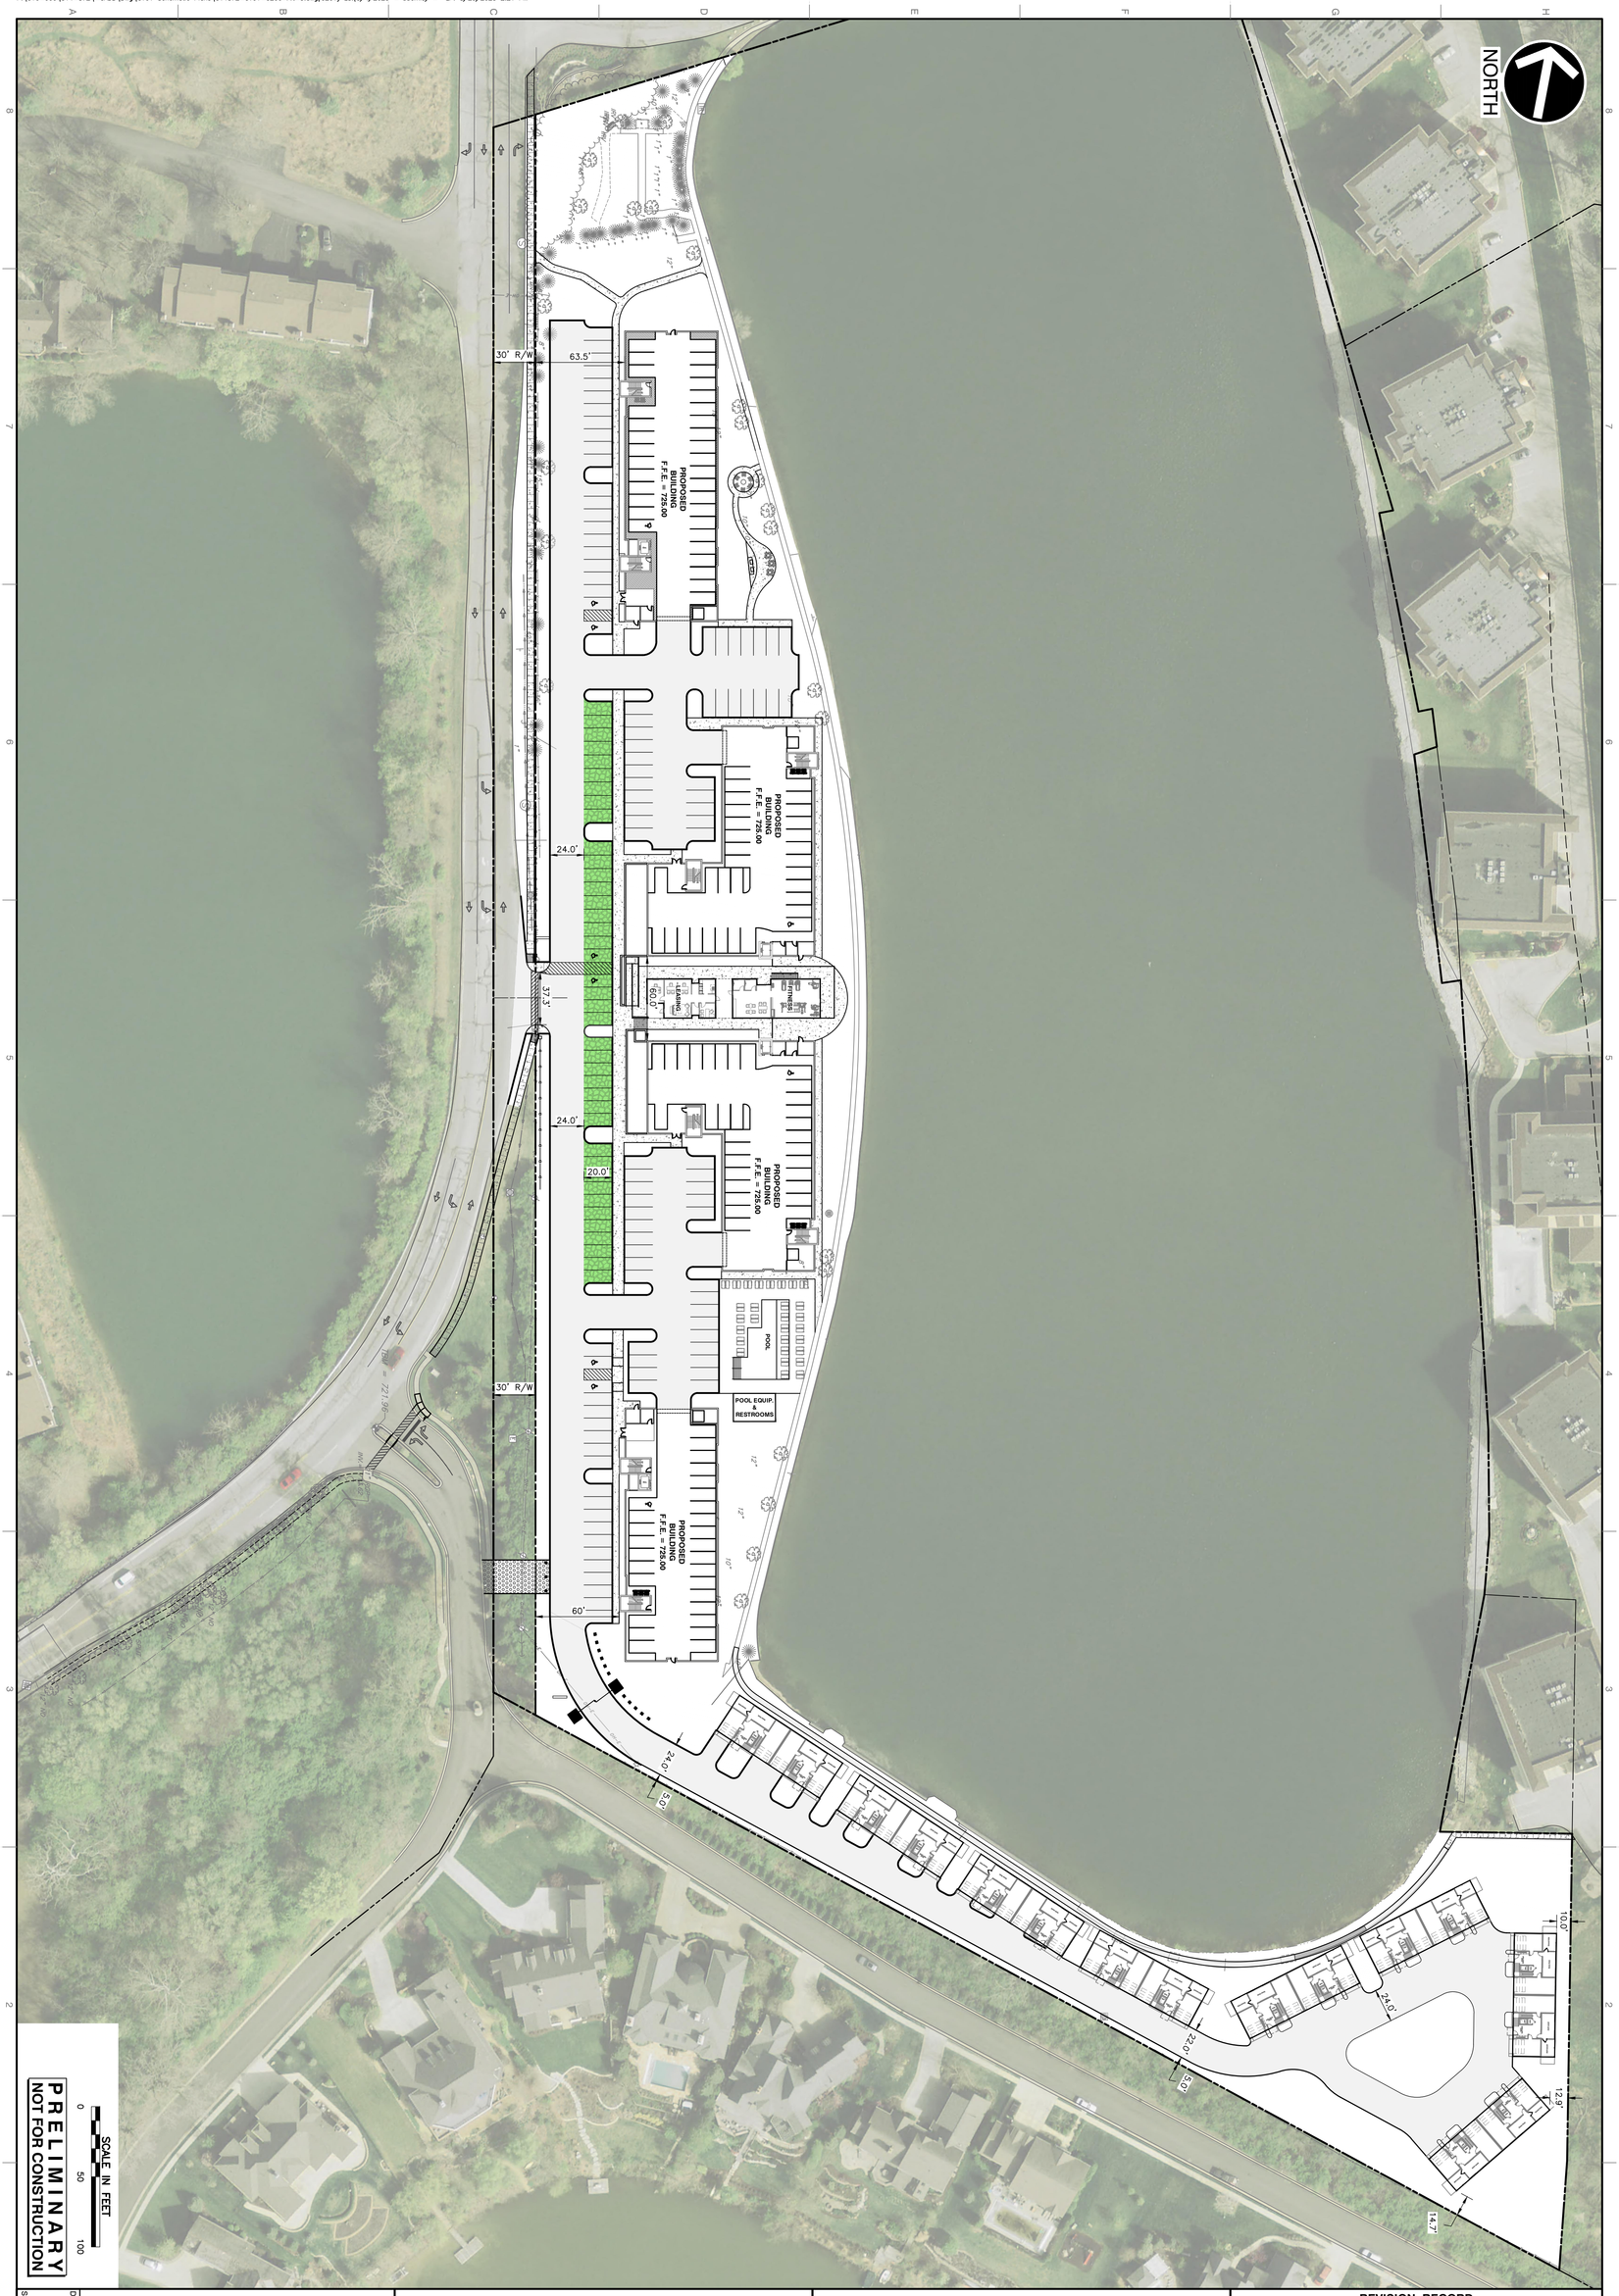

PRELIMINARY
NOT FOR CONSTRUCTION

SCALE IN FEET
0 50 100

SHEET 1 OF
DRAWING NO. C201

OVERALL SITE PLAN

DATE:	August 29, 2023	DRAWN BY:	JCB
DWG SCALE:	1" = 50'	CHECKED BY:	ACH
PROJECT NO:			314-872
APPROVED BY:			DRAFT

J.C. HART ELEMENTS
6729 WESTFIELD BOULEVARD
INDIANAPOLIS, INDIANA

CEC
Civil & Environmental Consultants, Inc.
530 E. Ohio Street · Suite G - Indianapolis, IN 46204
317-655-7777 · 877-746-0749
www.cecinc.com

REVISION RECORD

NO	DATE	DESCRIPTION