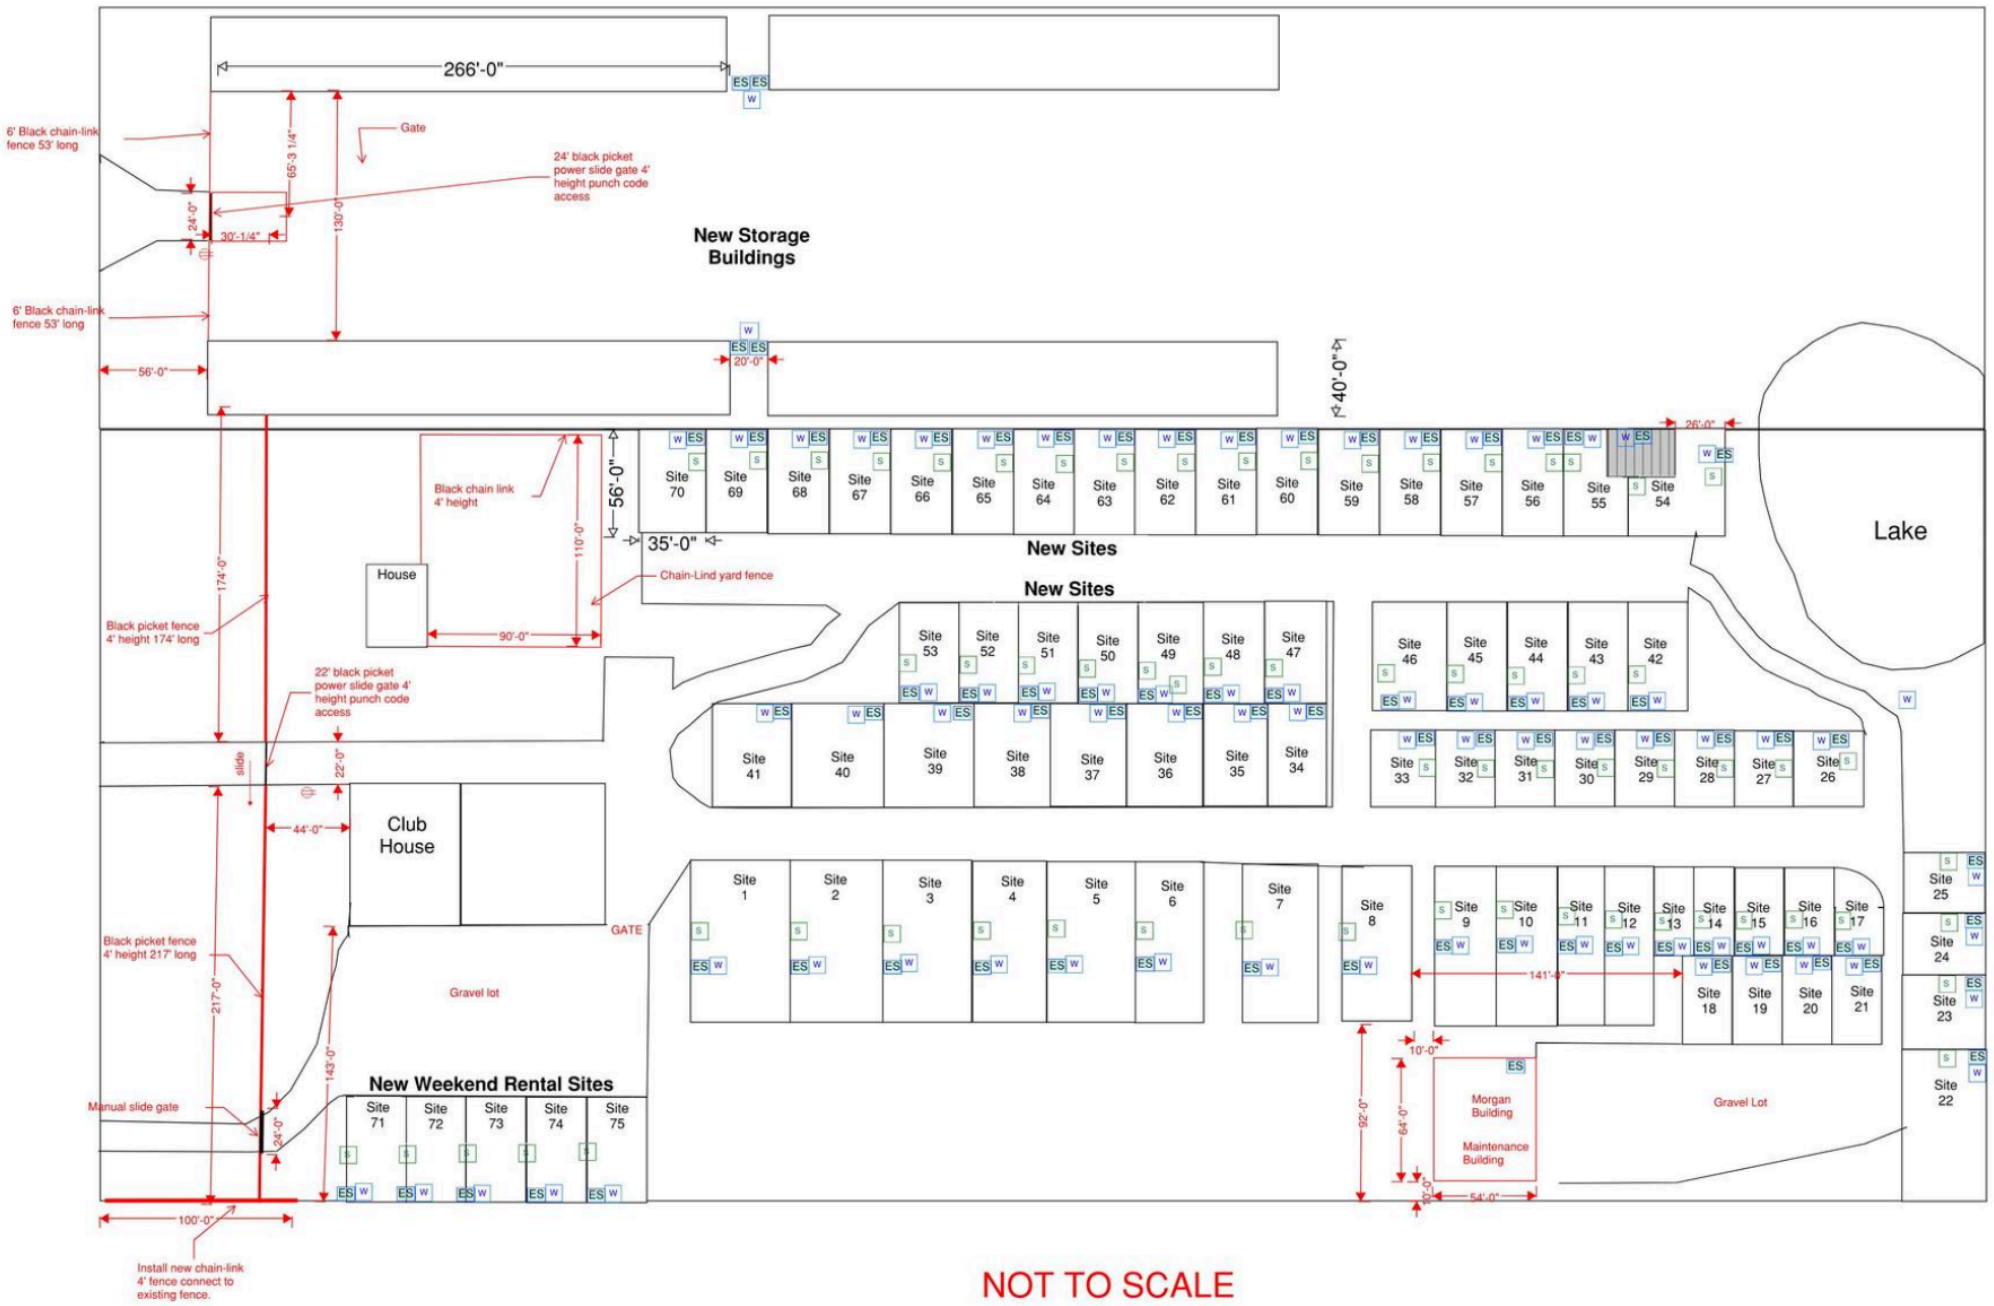
266'-0"
6' Black chain-link fence 53' long
65'-3 1/4"
Gate
24' black picket power slide gate 4' height punch code access
24'-0"
30'-1/4"
130'-0"
New Storage Buildings
6' Black chain-link fence 53' long
56'-0"
20'-0"
40'-0"
26'-0"
Lake
Black chain link 4' height
56'-0"
110'-0"
35'-0"
House
Chain-Lind yard fence
New Sites
Site 70
Site 69
Site 68
Site 67
Site 66
Site 65
Site 64
Site 63
Site 62
Site 61
Site 60
Site 59
Site 58
Site 57
Site 56
Site 55
Site 54
Site 53
Site 52
Site 51
Site 50
Site 49
Site 48
Site 47
Site 46
Site 45
Site 44
Site 43
Site 42
Site 41
Site 40
Site 39
Site 38
Site 37
Site 36
Site 35
Site 34
Site 33
Site 32
Site 31
Site 30
Site 29
Site 28
Site 27
Site 26
Black picket fence 4' height 174' long
174'-0"
22' black picket power slide gate 4' height punch code access
slide
22'-0"
44'-0"
Club House
Site 1
Site 2
Site 3
Site 4
Site 5
Site 6
Site 7
Site 8
Site 9
Site 10
Site 11
Site 12
Site 13
Site 14
Site 15
Site 16
Site 17
Site 18
Site 19
Site 20
Site 21
Site 22
Site 23
Site 24
Site 25
GATE
141'-0"
Black picket fence 4' height 217' long
217'-0"
Gravel lot
143'-0"
New Weekend Rental Sites
Site 71
Site 72
Site 73
Site 74
Site 75
Manual slide gate
24'-0"
10'-0"
92'-0"
64'-0"
Morgan Building
Maintenance Building
Gravel Lot
30'-0"
54'-0"
100'-0"
Install new chain-link 4' fence connect to existing fence.

NOT TO SCALE