
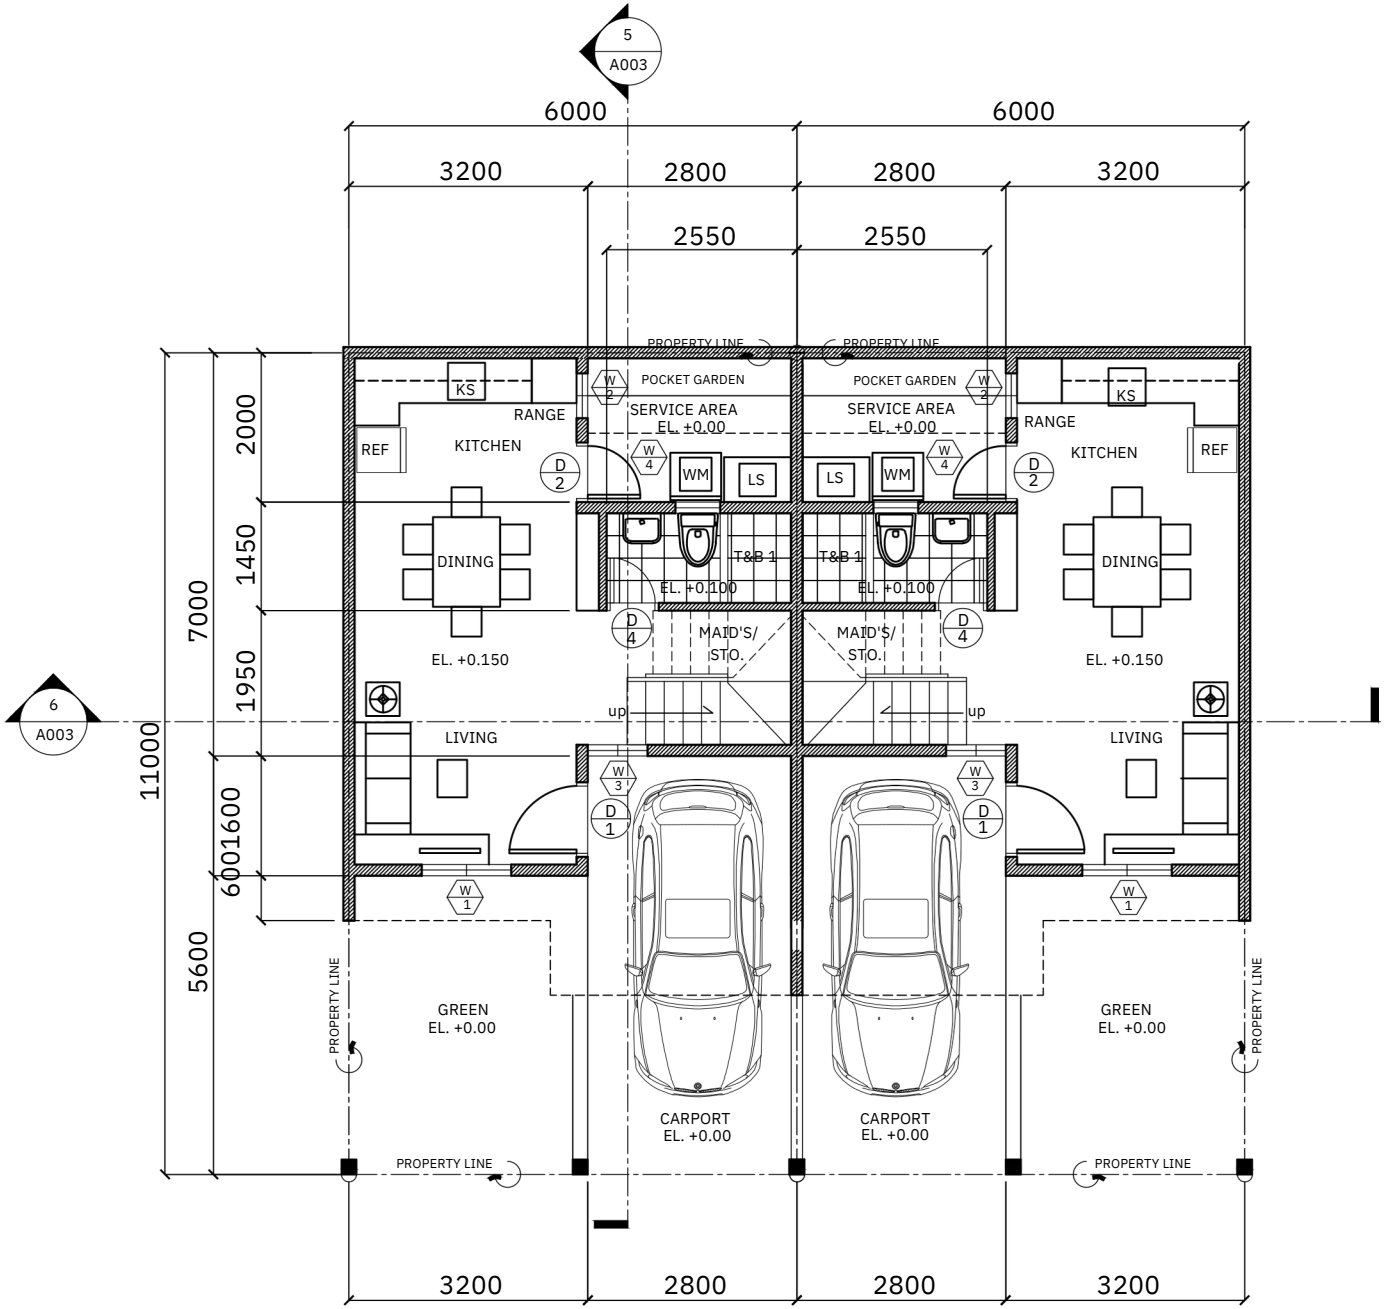


1
A002

GROUND FLOOR PLAN


SCALE 1: 100M

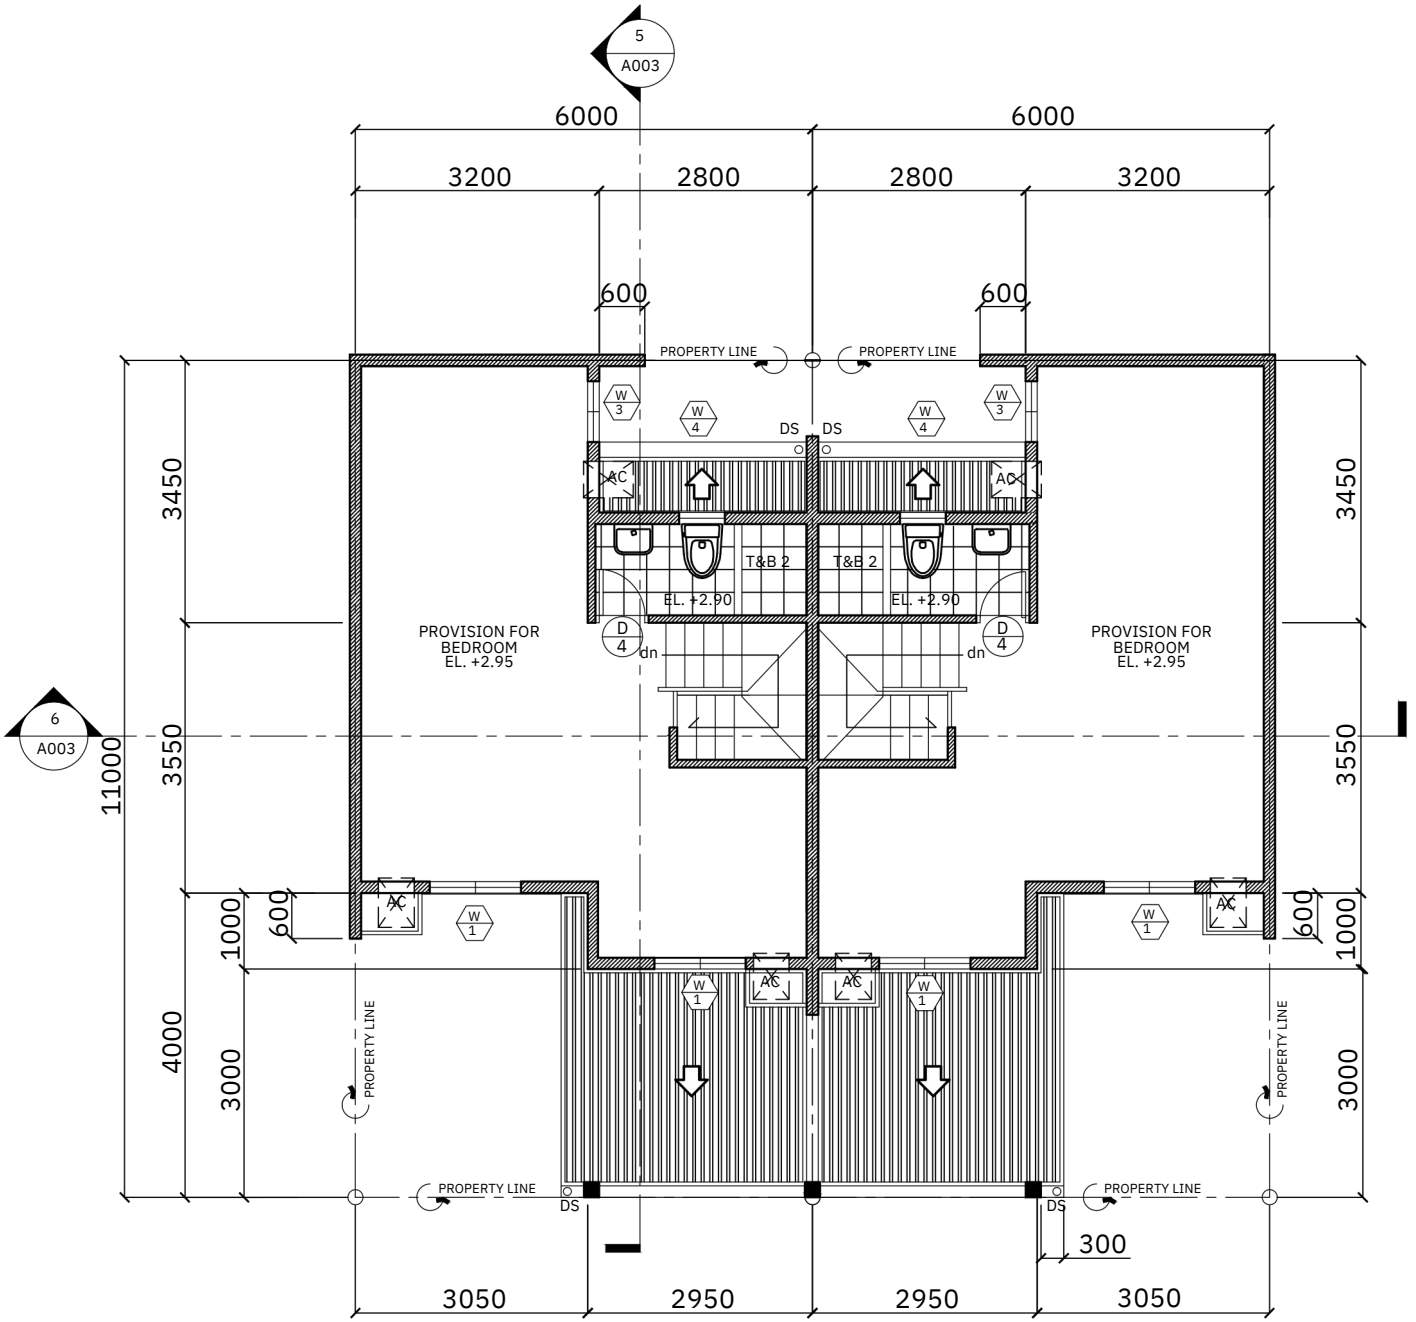

2
A002

SECOND FLOOR PLAN

SCALE 1: 100M

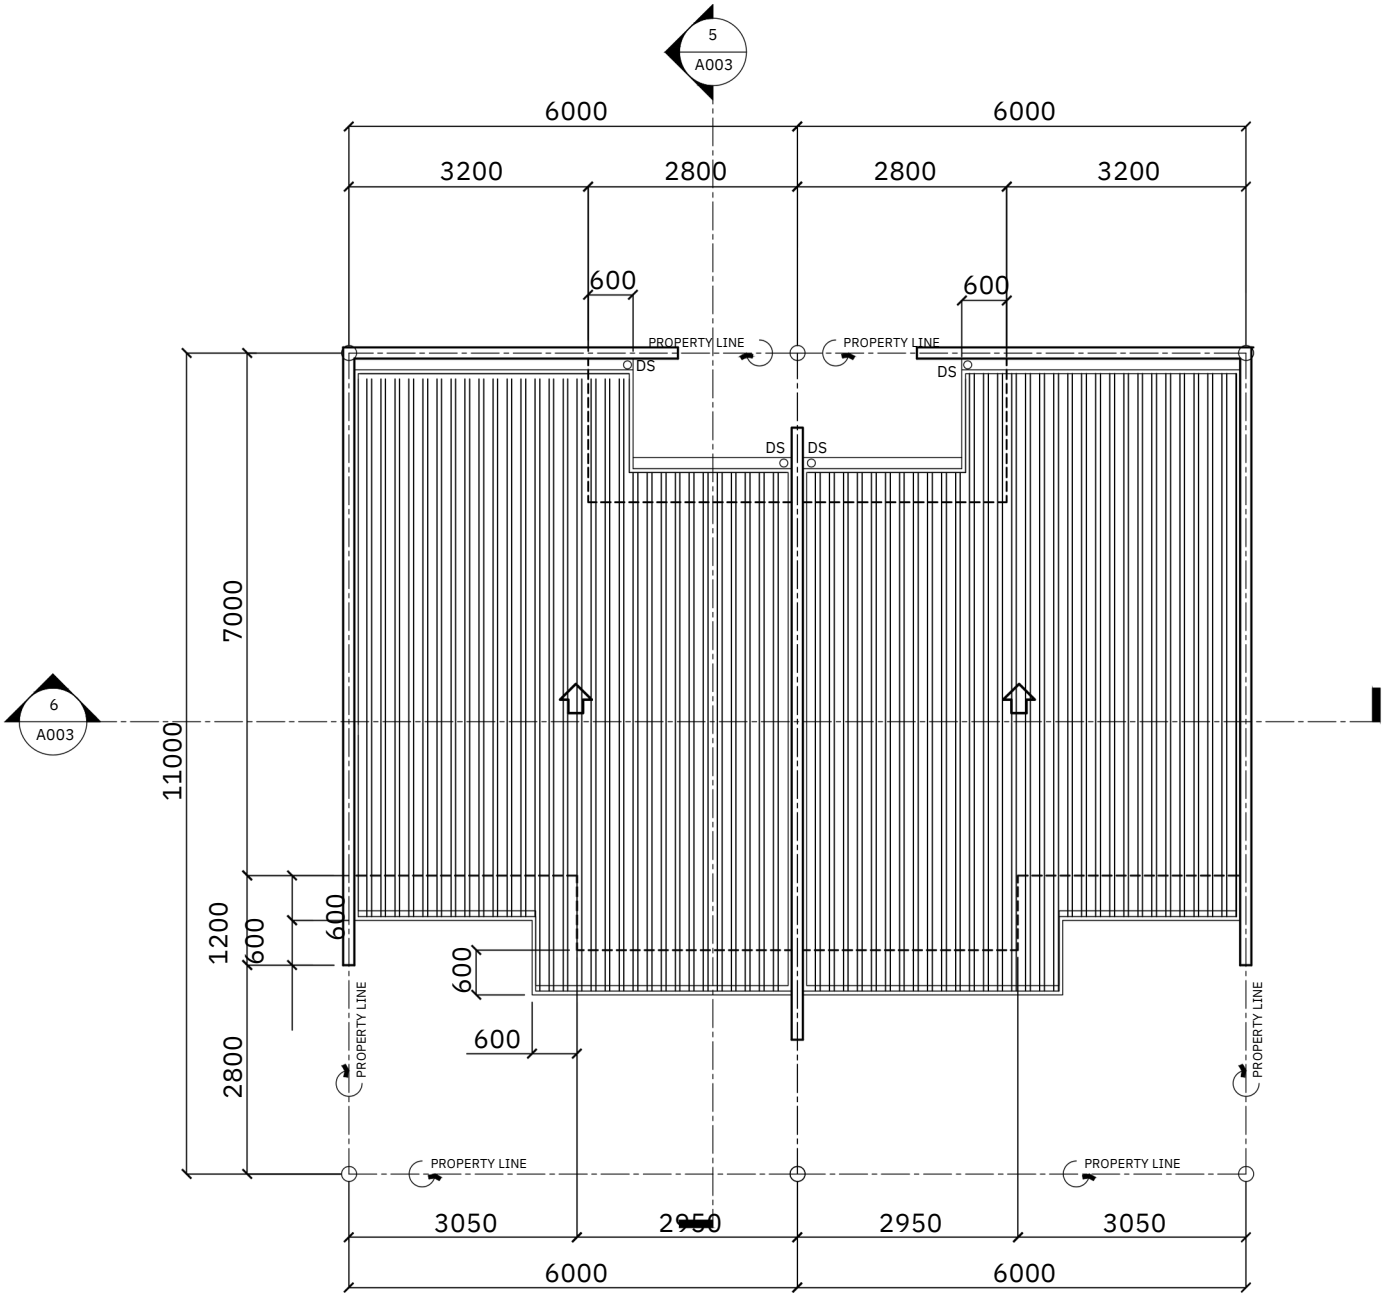

3
A002

ROOF PLAN

SCALE 1: 100M