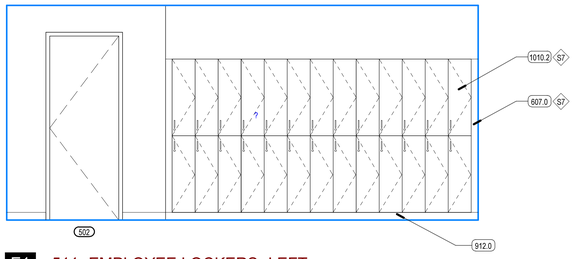

E1 511- EMPLOYEE LOCKERS -LEFT
SCALE: 3/8" = 1'-0"

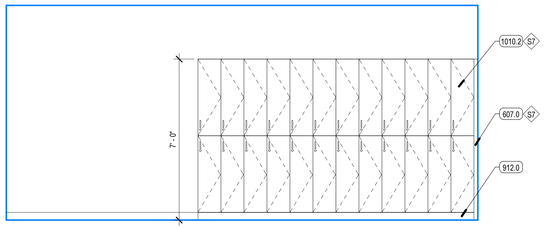

E2 511- EMPLOYEE LOCKERS - RIGHT
SCALE: 3/8" = 1'-0"

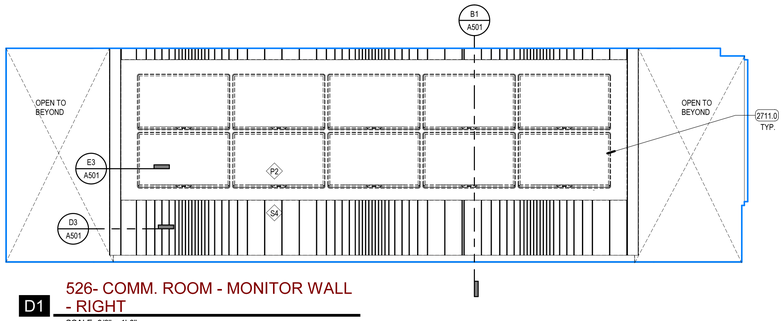

D1 526- COMM. ROOM - MONITOR WALL - RIGHT
SCALE: 3/8" = 1'-0"

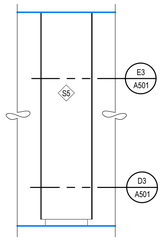

D3 526- COMM. ROOM - MONITOR WALL, END
SCALE: 3/8" = 1'-0"

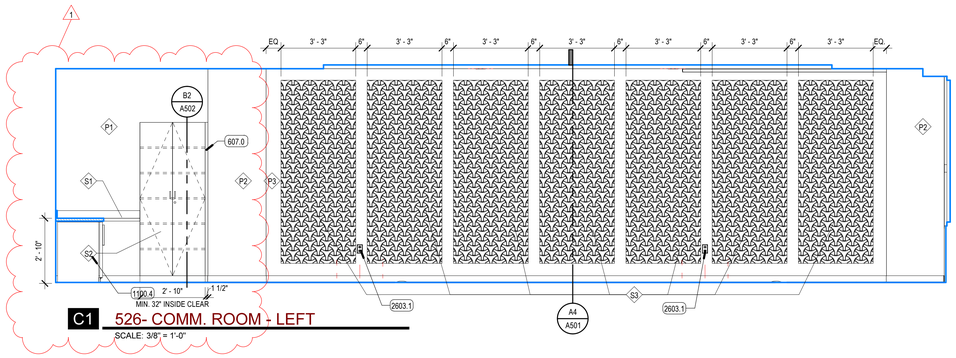

C1 526- COMM. ROOM - LEFT
SCALE: 3/8" = 1'-0"

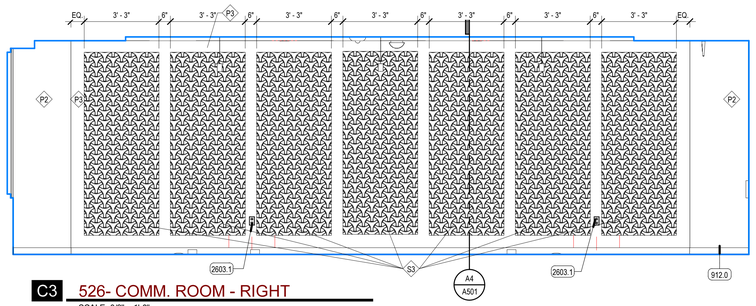

C3 526- COMM. ROOM - RIGHT
SCALE: 3/8" = 1'-0"

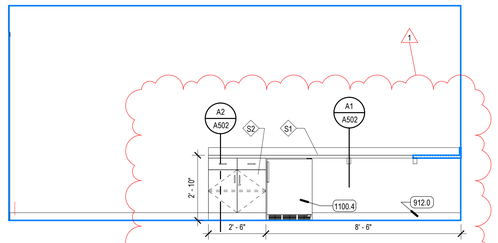

C5 526-COMM. ROOM-BREAK AREA
SCALE: 3/8" = 1'-0"

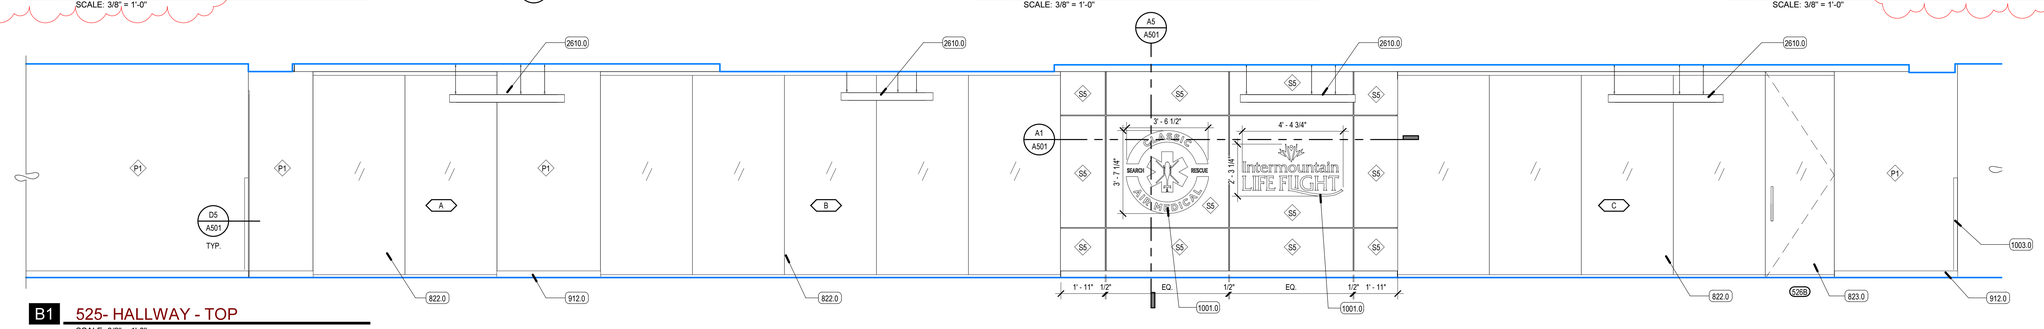

B1 525- HALLWAY - TOP
SCALE: 3/8" = 1'-0"

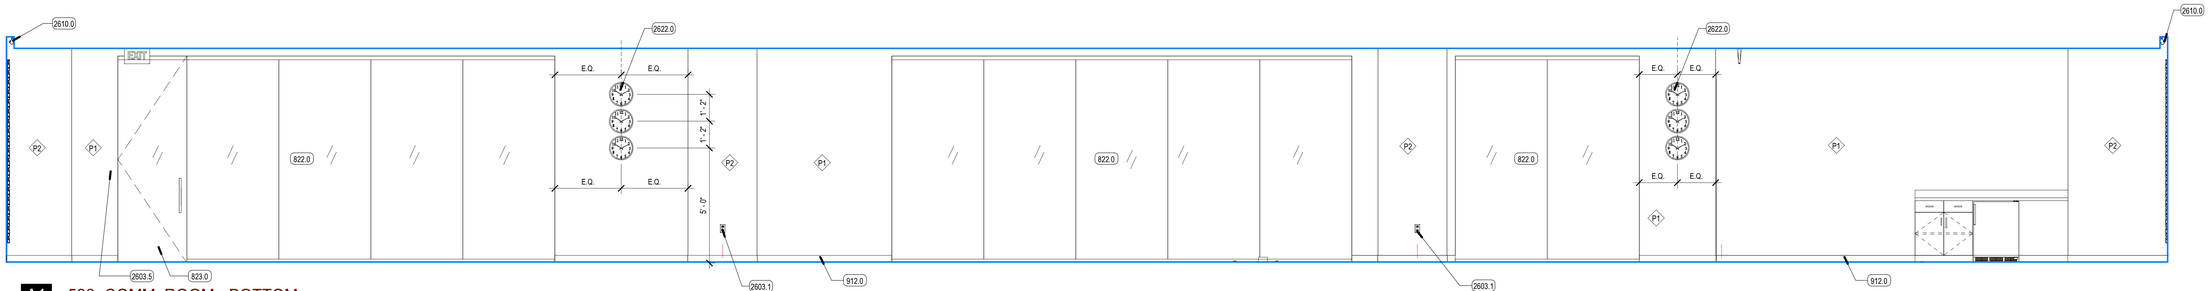

A1 526- COMM. ROOM - BOTTOM
SCALE: 3/8" = 1'-0"

INTERIOR ELEVATION SYMBOLS LEGEND

FINISH TAG

F — SINGLE FINISH SYMBOLS INDICATE WHERE FINISHES ARE DIFFERENT FROM GENERAL ROOM FINISHES, OR PROVIDE ADDITIONAL FINISH INFORMATION- SEE FINISH SCHEDULE

DOOR TAG

XXX — DOOR NUMBER - SEE DOOR SCHEDULE FOR INFORMATION

WINDOW TAG

XXXX — WINDOW MARKER - SEE WINDOW SCHEDULE FOR INFORMATION

KEYED NOTES

607.0	MILLWORK, FILLER PANEL
822.0	1/2" THICK TEMPERED BUTT-GLAZED PANEL SYSTEM
823.0	1/2" THICK, TEMPERED GLASS DOOR
912.0	SCHEDULED BASE
1001.0	SIGNAGE
1003.0	FLUSH CORNER GUARD
1010.2	LOCKERS, DOUBLE TIER. 12"W X 18"D
1100.4	REFRIGERATOR, NIC
2603.1	POWER OUTLET
2603.5	ELECTRIC SWITCH
2610.0	LIGHT FIXTURE
2622.0	CLOCK- ETHERNET POWERED AND CONTROLLED
2711.0	WALL MOUNTED VIDEO MONITOR, BY OWNER

VCBO ARCHITECTURE
524 SOUTH 600 EAST
SALT LAKE CITY, UT 84102
801.575.8800
VCBO.COM

STATE OF UTAH
JEFFERY PINEGAR
#12437
10/26/22
LICENSED ARCHITECT

REV	DATE	DESCRIPTION
1	11-02-22	ADDENDUM #1

VCBO NUMBER: 22015
CLIENT NUMBER: 00000
DATE: 2022 10 25

CLASSIC AIR - VCT 5TH FLOOR REMODEL

INTERMOUNTAIN HEALTHCARE
VALLEY CENTER TOWER - 5373 SOUTH GREEN STREET
MURRAY, UTAH
BID SET

INTERIOR ELEVATIONS

A401