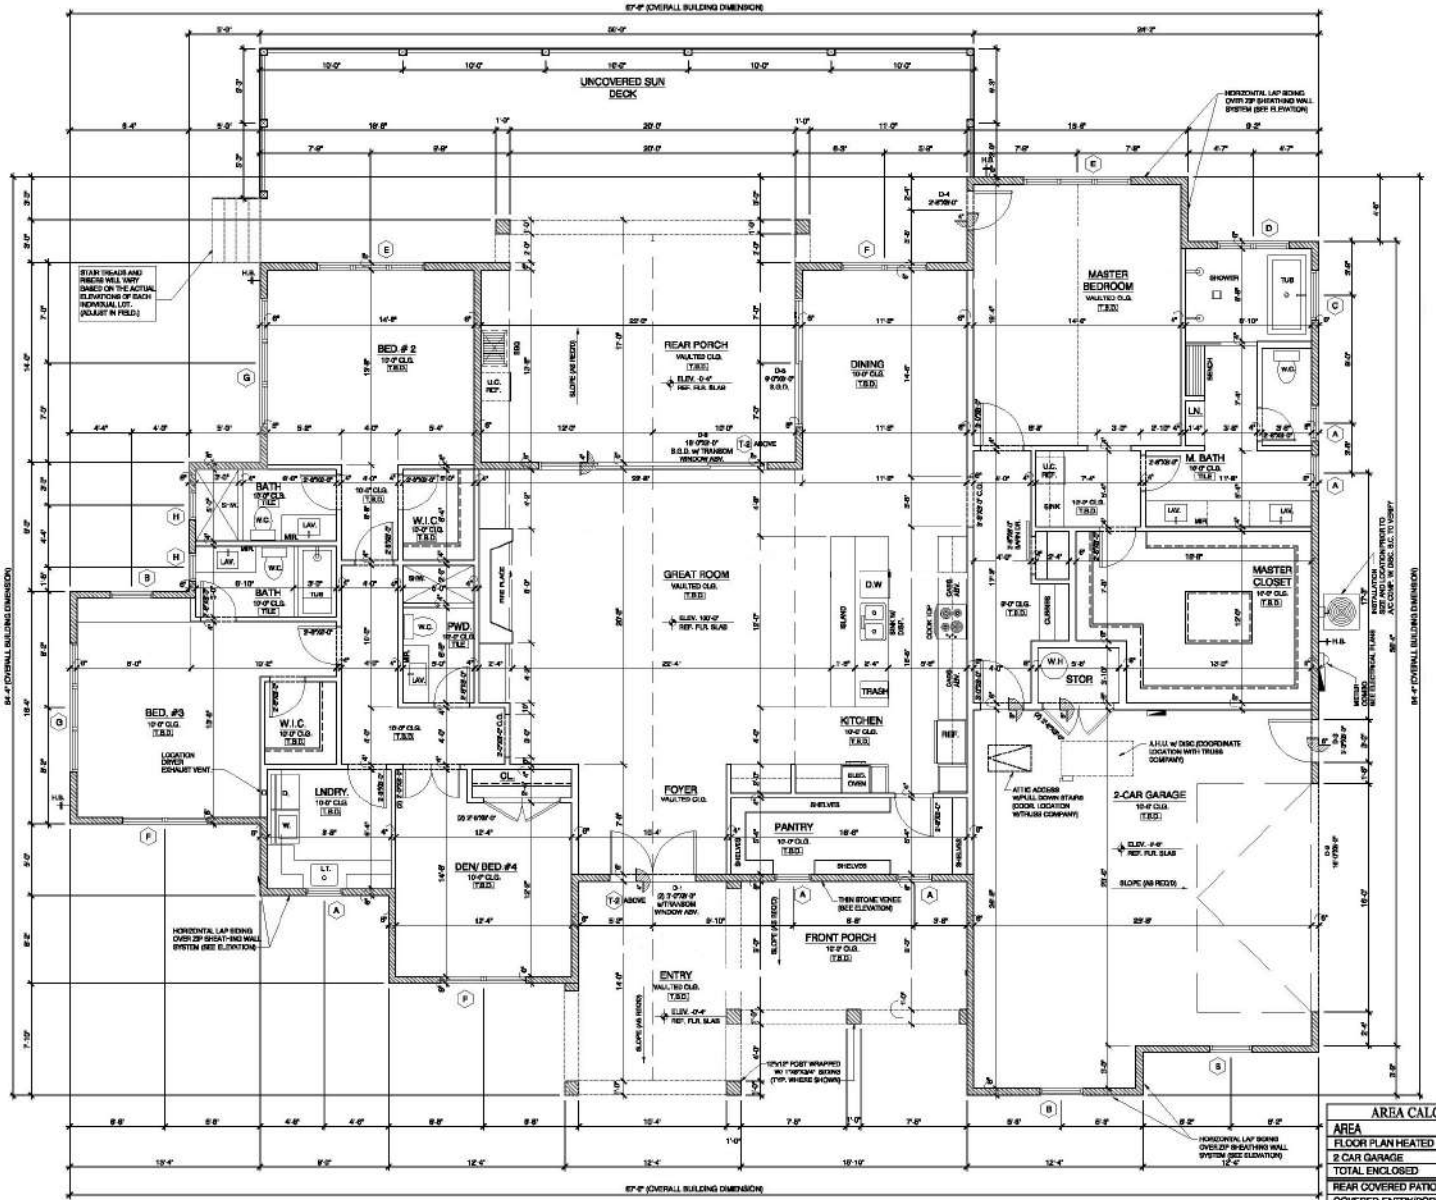

AREA CALCULATION	
AREA	SQ. FT.
FLOOR PLAN HEATED	3,065.00
2 CAR GARAGE	648.00
TOTAL ENCLOSED	3,713.00
REAR COVERED PATIO	374.00
COVERED ENTRY/PORCH	336.00
GRAND TOTAL (GROSS AREA)	4,423.00
UNCOVERED SUN DECK	681.00

FLOOR PLAN | SCALE: 1/4" = 1'-0" | 1

BUILDER:
CABIN DREAM HOMES, INC.

PROJECT:
THE ORCHARDS
JONATHAN MODEL
at Highway 64
HENDERSONVILLE, NORTH CAROLINA

REVISIONS:

#	DATE

ISSUE DATE: 02/21/25
PROJECT #: 22115
DRAWN BY: GAN
CHECKED BY: GAN

FLOOR PLAN,
NOT ISSUE FOR PERMIT

SHEET #:
A-2