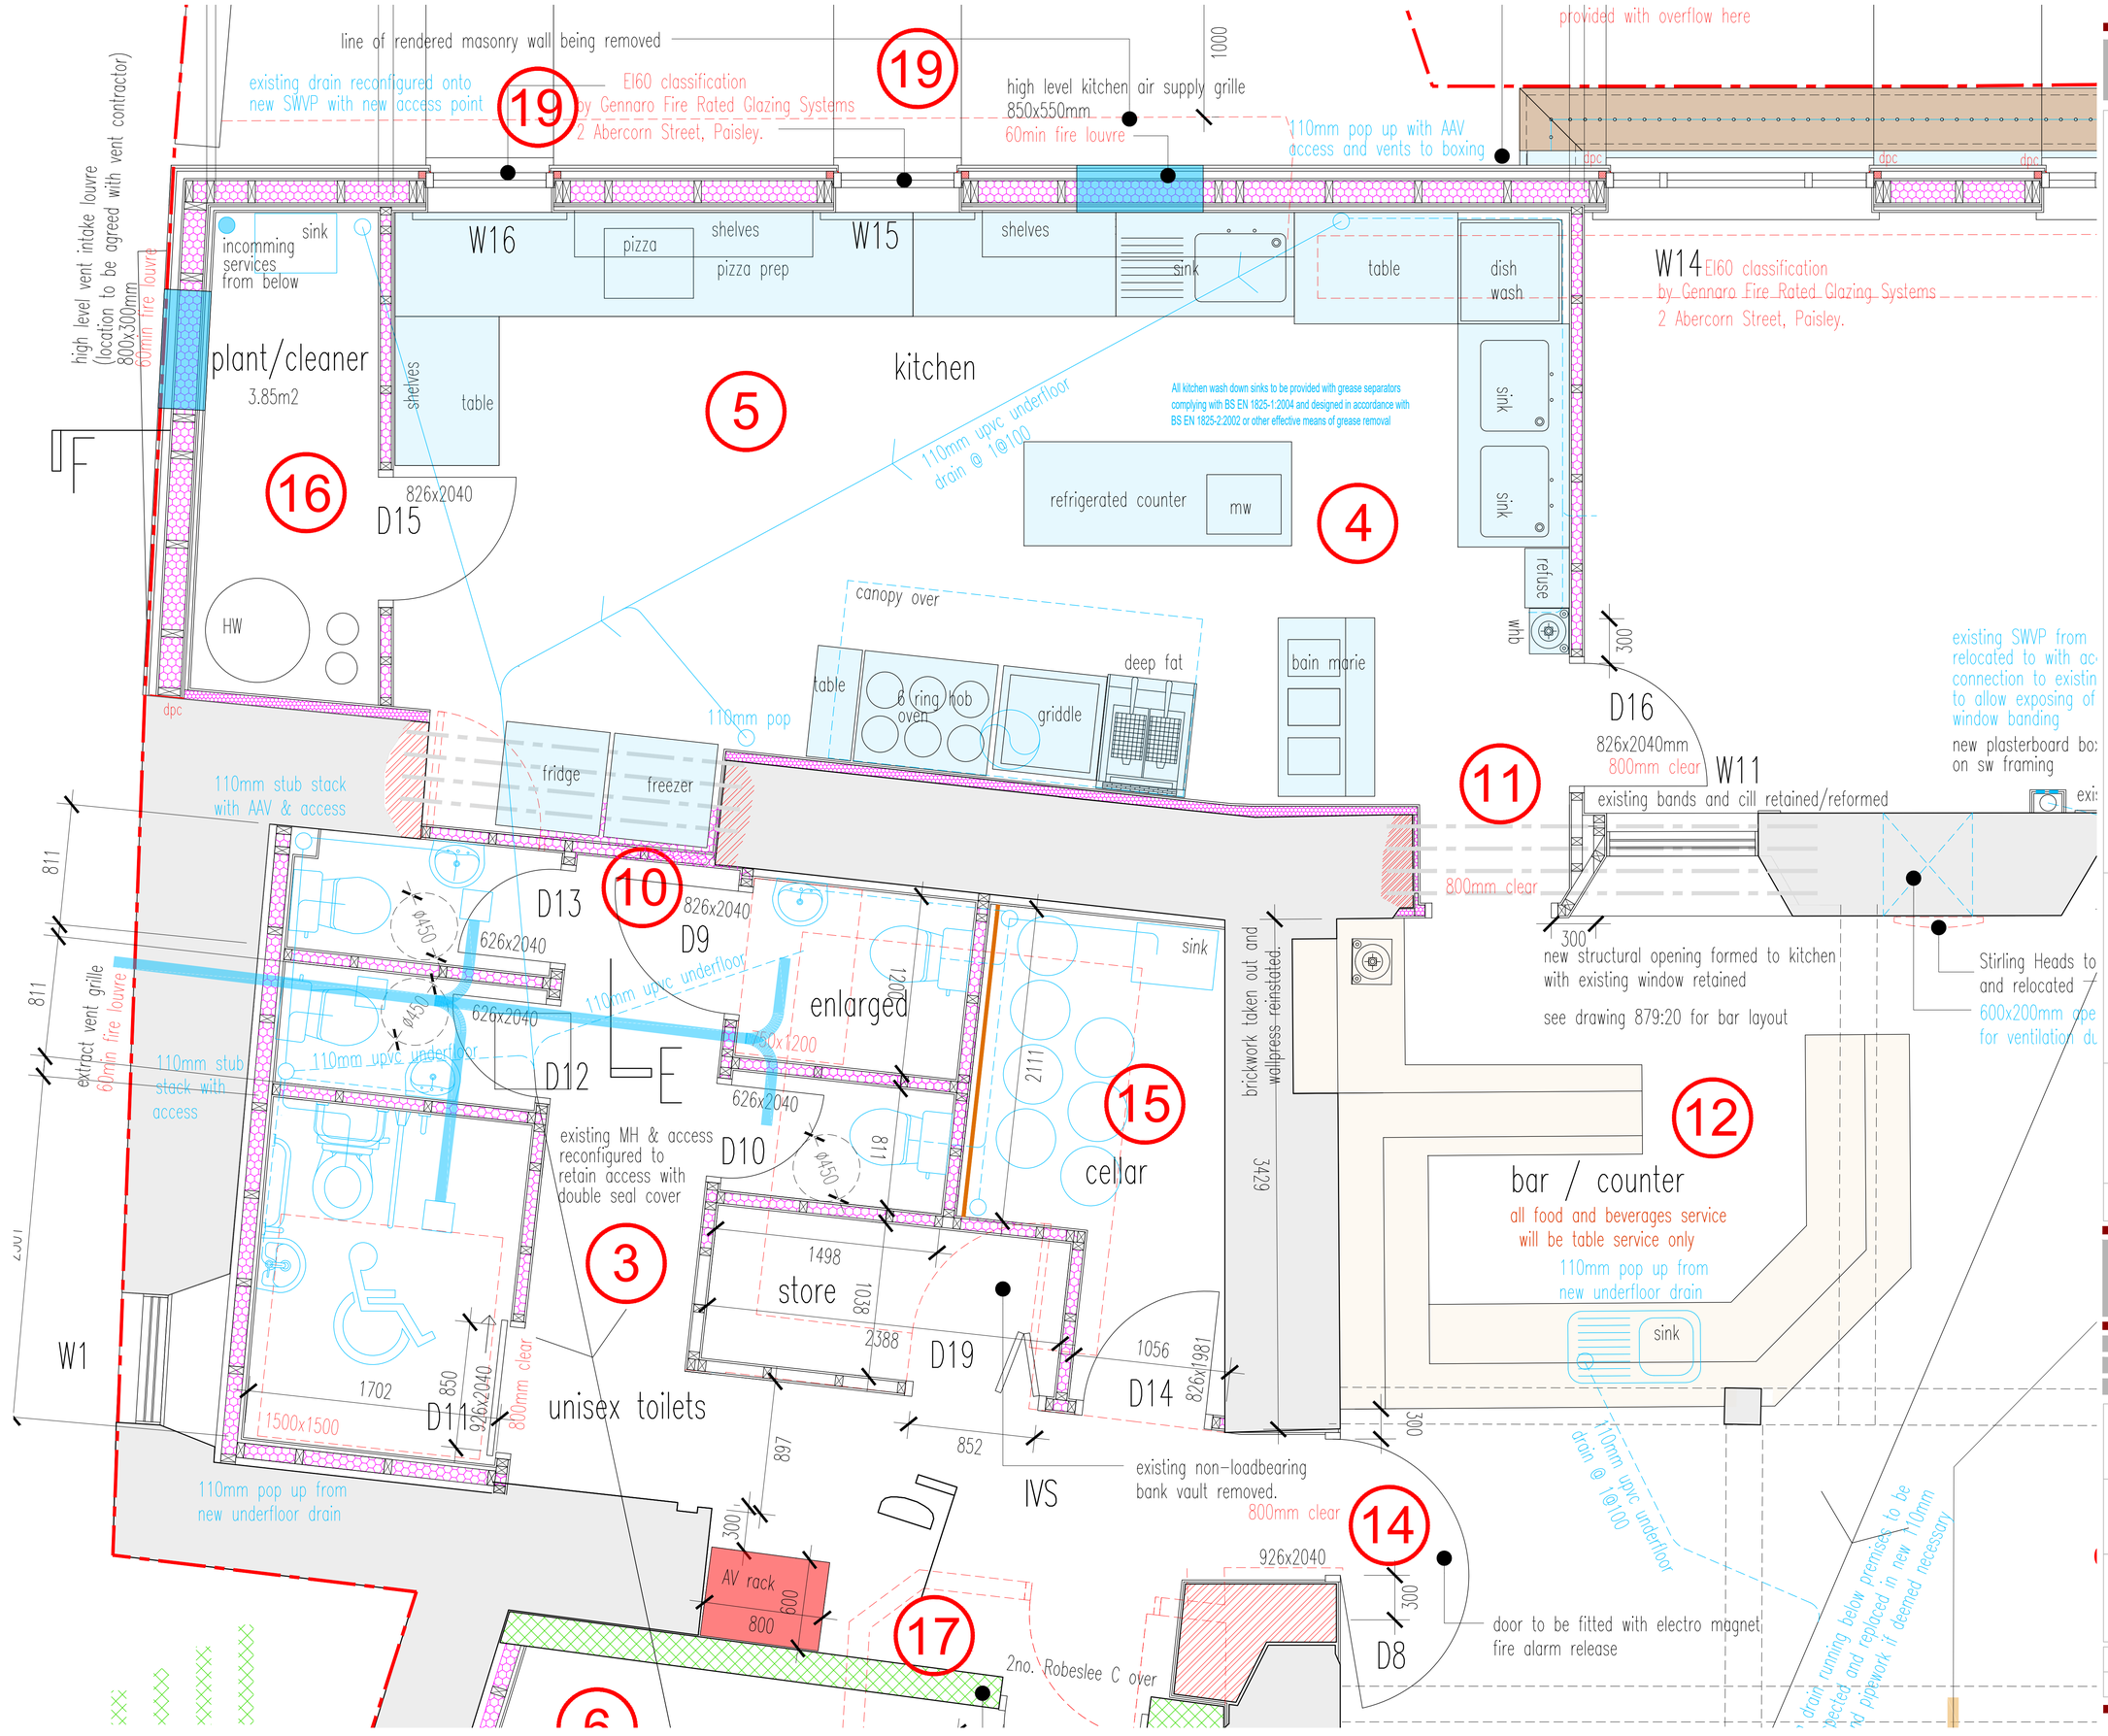

Do not scale from this drawing.
All dimensions to be checked on site prior to ordering of materials.

Revisions

A Proposed layout amended following decision to rebuild existing rear extension. MLO 24 November 2023
B Dry goods store deleted. MLO 27 Nov. 2023
C Layout adjusted following meeting 19/12/23.
D Proposals Further adjusted. 12/02/24
E AC Condenser unit relocated to low level rear wall. 26 Feb 2024
F Additional Notes added for Building Warrant application.
G Drawing generally updated. MLO 16 Jan.2025
H Door between kitchen and bar counter increased to give 0.8m clear opening and door between event space 1 and IVS reconfigured to provide 300mm space at leading edge.
J Kitchen Layout amended. MLO 23 July 2025
K Kitchen Layout amended. MLO 04 August 2025
L Kitchen Layout amended. MLO 01/09/25

THE BANK DUNBLANE 1835

1:50 scale (meters)
1:100 scale (meters)

Plot at A1

Lawrie Orr RIBA RIAS
Chartered Architect
47 Strathmore Avenue, Dunblane FK15 9HX
e: lawrie@lawrieorr.co.uk t: 01786 824434 m: 07932 713553
w: www.lawrieorr.co.uk

Project
Proposed Development of Former Bank into Multi-Functional Arts and Hospitality Venue 63, High Street, Dunblane FK15 0EJ

Drawing Title
Sketch Kitchen Plan

Client
Dunblane Square Limited

Scale 1:20 date November 2023
Drawing number: 879:05L