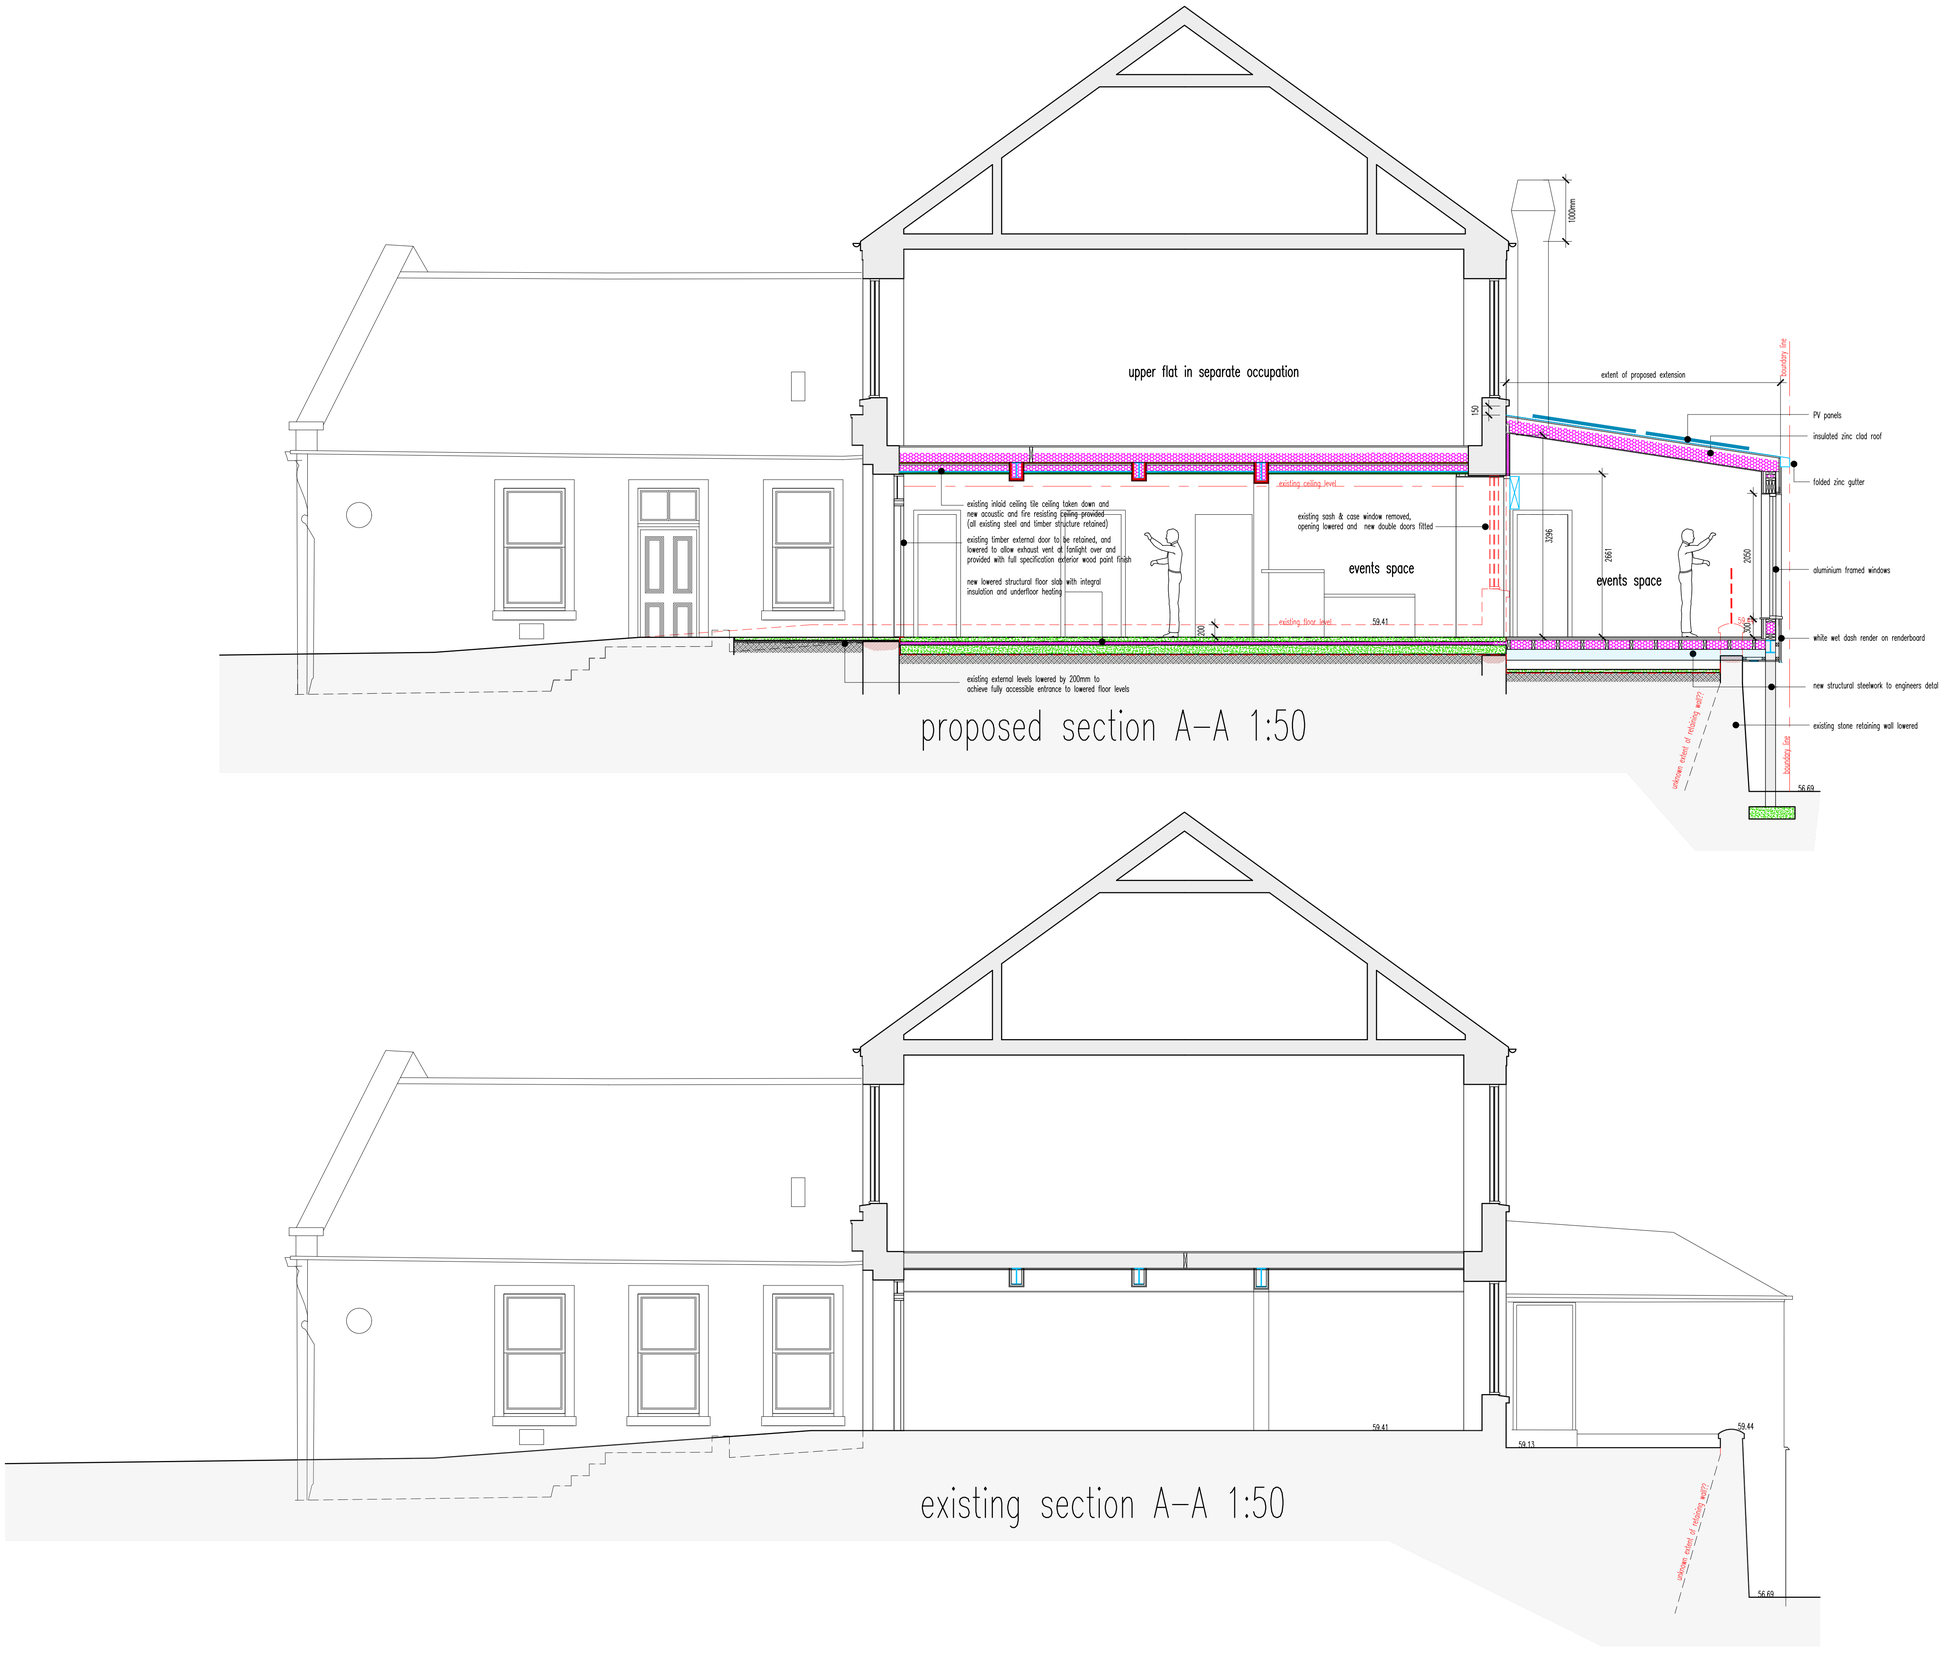

Do not scale from this drawing.
All dimensions to be checked on site prior to ordering of materials.

Revisions

A Proposed section amended to raise eaves height MLO 20/11/23

B Further detail added for Planning & LBC applications MLO 23/11/23

C Layout adjusted following meeting 19 December 2023.

D Proposals Further adjusted. 12 February 2024.

THE BANK DUNBLANE 1835

0 1 2 3 4 5
1:50 scale (meters)

0 1 2 3 4 5 6 7 8 9 10
1:100 scale (meters)

Plot at A1

Lawrie Orr RIBA RIAS
Chartered Architect

47 Strathmore Avenue, Dunblane FK15 9HX
e: lawrie@lawrieorr.co.uk t: 01786 824434 m: 07932 713553
w: www.lawrieorr.co.uk

Project
Proposed Development of Former Bank into Multi-Functional Arts and Hospitality Venue
63, High Street, Dunblane FK15 0EJ

Drawing Title
Existing and Proposed Main Building Sections

Client
Dunblane Square Limited

Scale 1:50 date October 2023

Drawing number: 879:03D