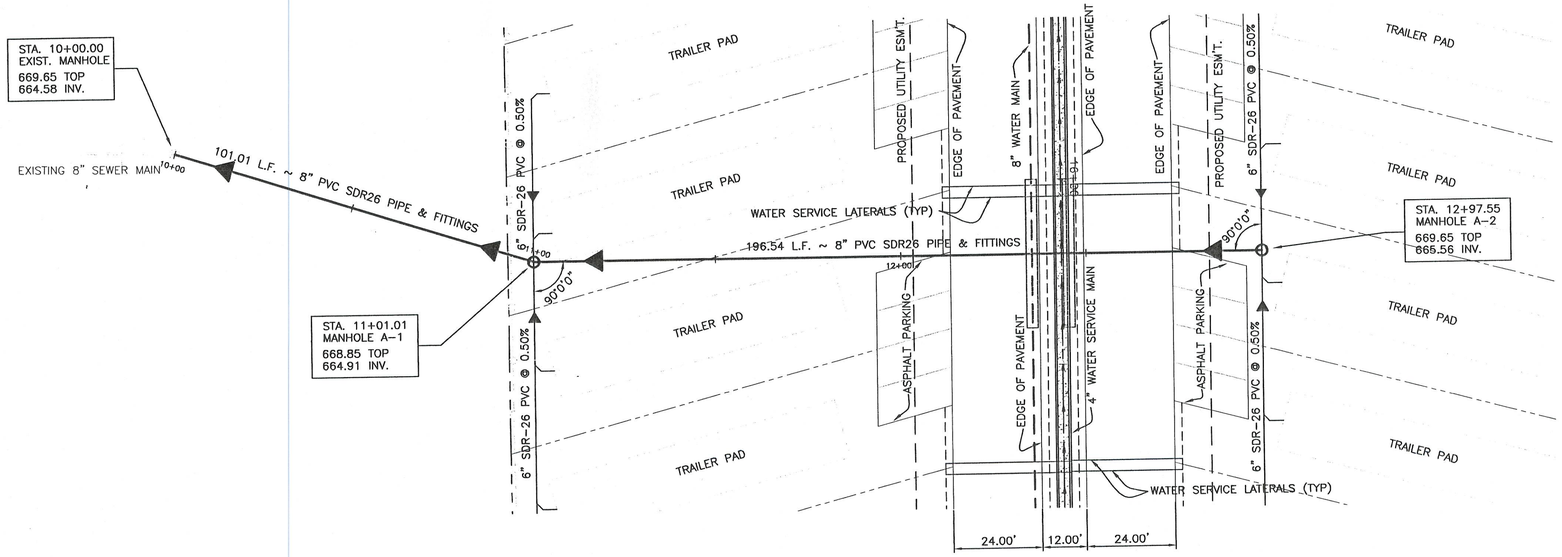

SCALE: 1" = 20' HORZ.
1" = 5' VERT.

NOTE:
FOR UTILITY CONSTRUCTION, ALL MATERIALS AND CONSTRUCTION PROCEDURES WITHIN THE SCOPE OF THIS CONTRACT SHALL BE APPROVED BY NEW BRAUNFELS UTILITIES AND COMPLY WITH THE CURRENT NEW BRAUNFELS UTILITIES "CONNECTION/CONSTRUCTION POLICY".

CONTRACTOR AND/OR CONTRACTOR'S INDEPENDENTLY RETAINED EMPLOYEE OR SAFETY CONSULTANT SHALL IMPLEMENT A TRENCH SAFETY PROGRAM IN ACCORDANCE WITH OSHA STANDARDS GOVERNING THE PRESENCE AND ACTIVITIES OF INDIVIDUALS WORKING IN AND AROUND TRENCH EXCAVATION.

ALL UTILITIES SHOWN ARE APPROXIMATE LOCATION ONLY AND ARE TO BE VERIFIED IN THE FIELD BY THE CONTRACTOR PRIOR TO BEGINNING CONSTRUCTION.

NO OPEN DITCH WILL BE ALLOWED OVER NIGHT.

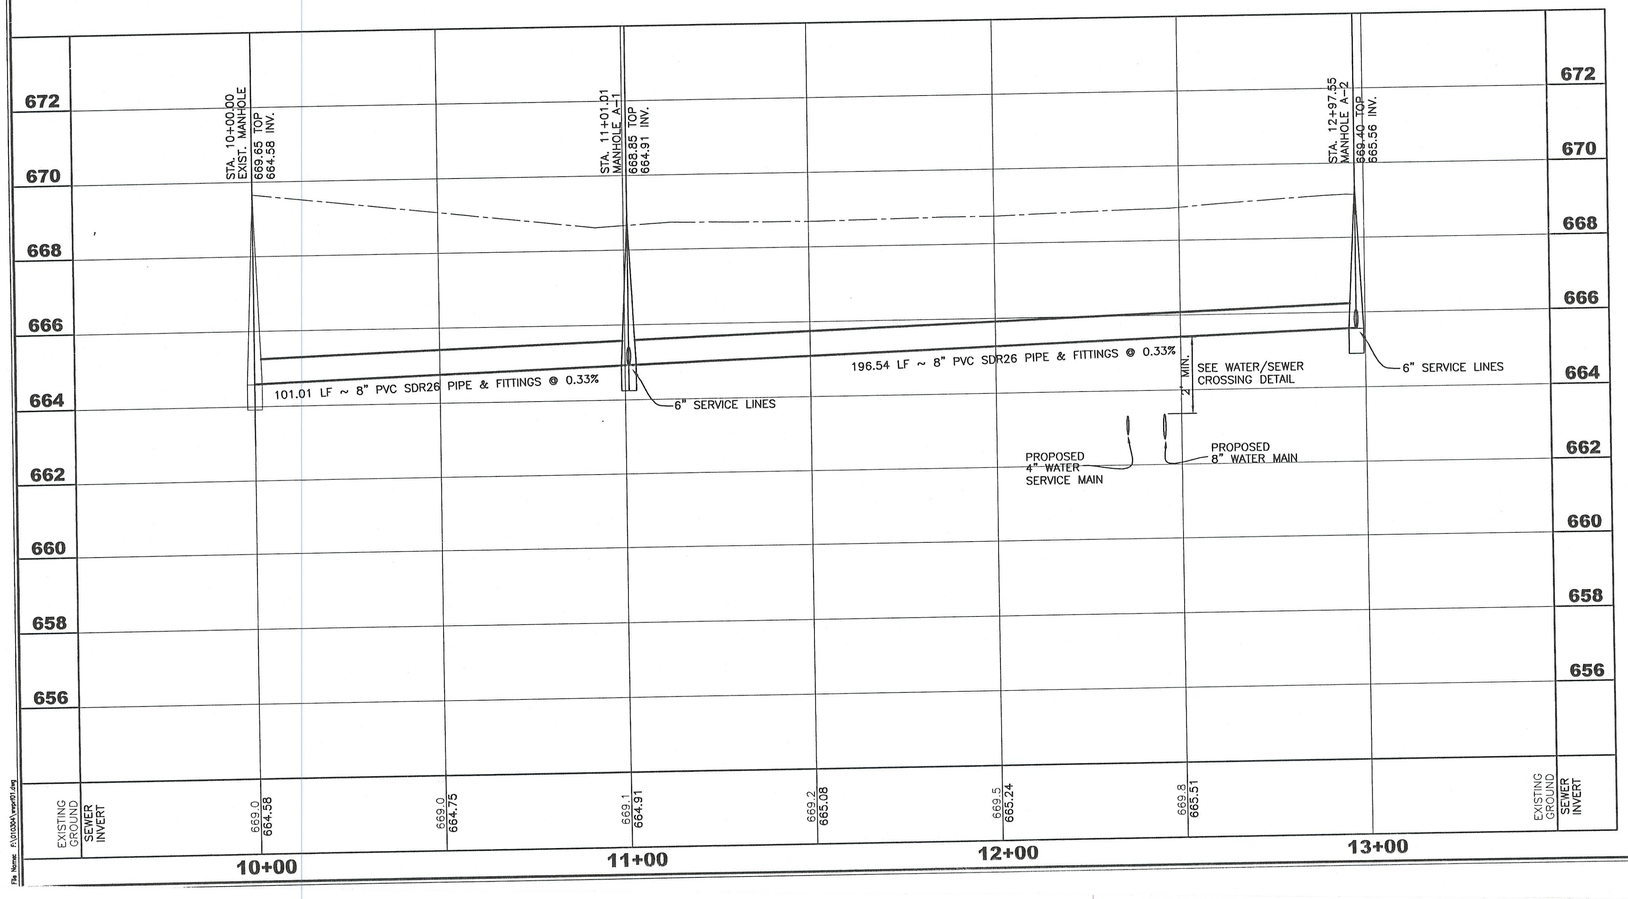

REVISIONS

DATE	DESCRIPTION

STATE OF TEXAS
DARYL D. PAWELEK
84770
LICENSED
PROFESSIONAL ENGINEER
8/12/04

PLAN & PROFILE SEWER LINE "A"
STA. 10+00 - STA. 12+97.55
WAYSIDE MOBILE HOME PARK
NEW BRAUNFELS, TEXAS

THE Schultz Group, INC.
CONSULTING ENGINEERS & LAND SURVEYORS
2461 LOOP 337 NEW BRAUNFELS, TEXAS 78130
PHONE (830) 606-3913 FAX (830) 625-2204

DRAWN BY: RTS
CHECKED BY: DDP
DATE: JUNE 2004
JOB NO.: 010304
C4