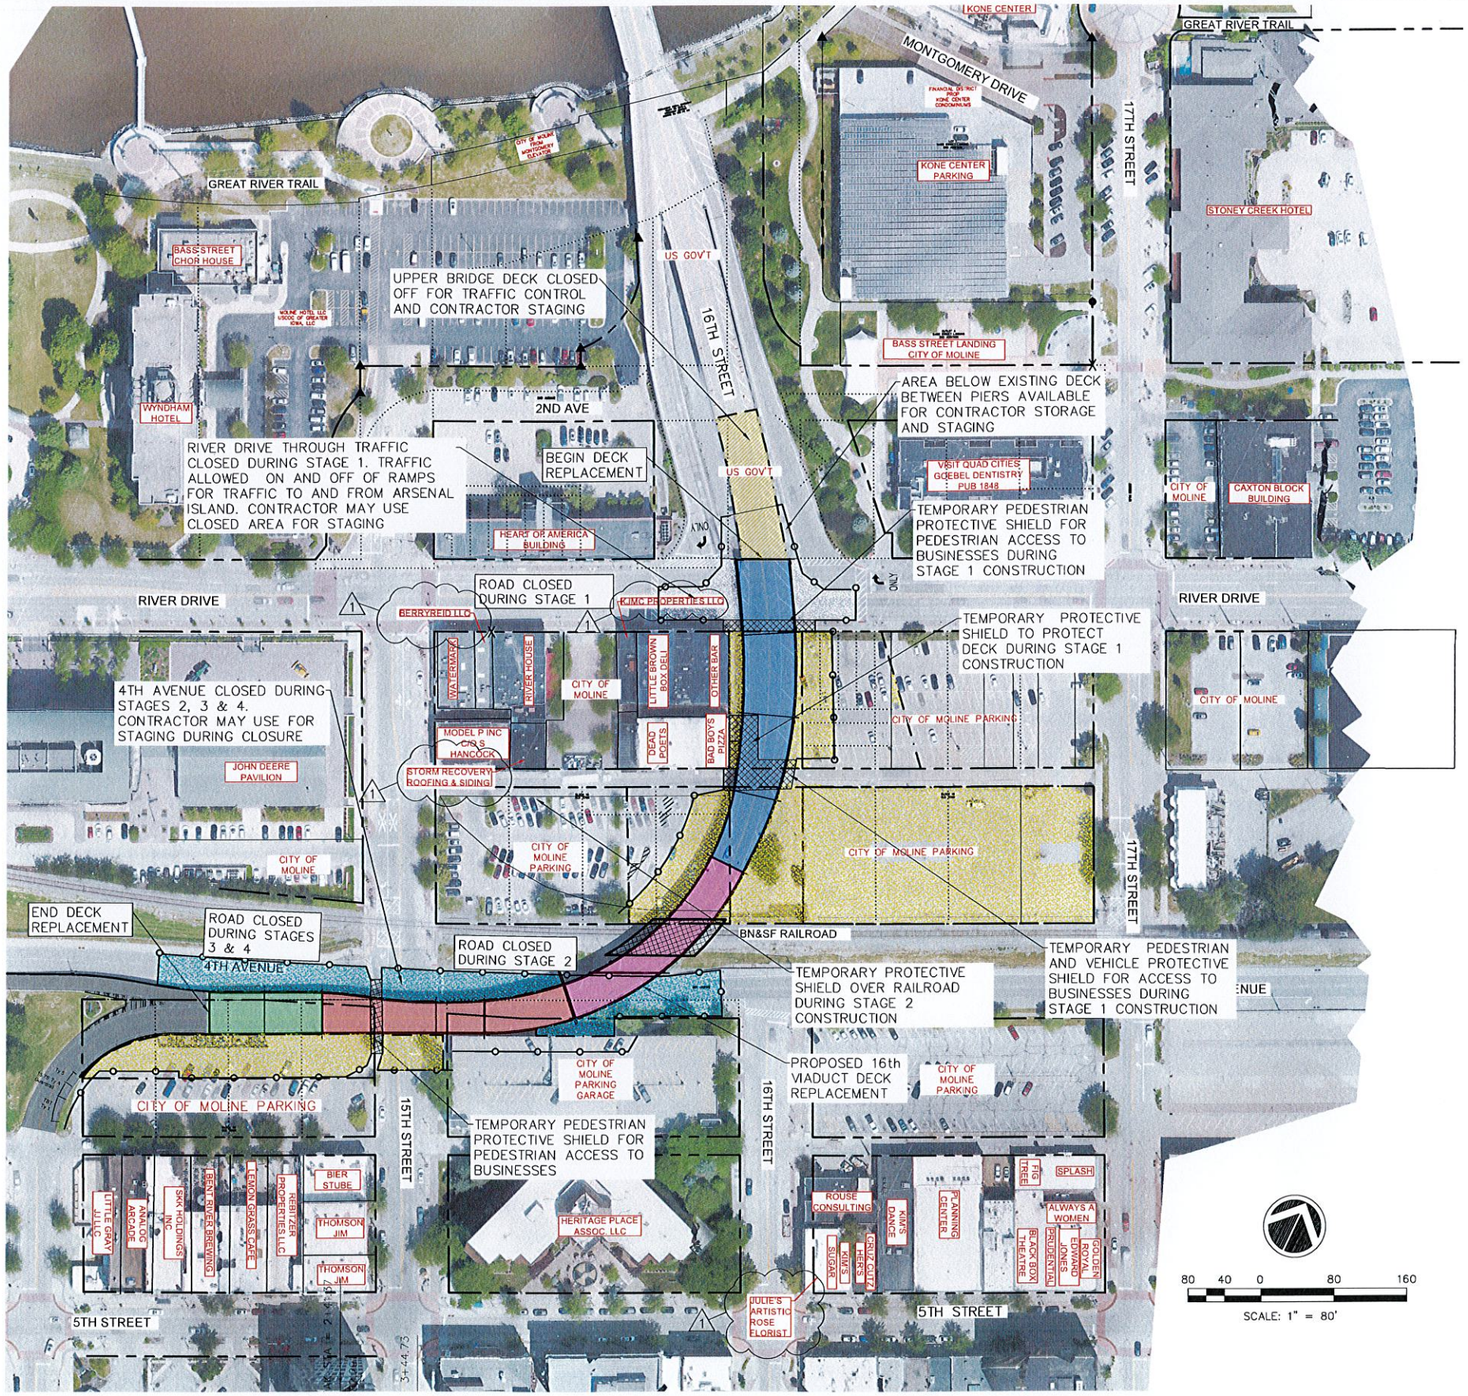

- STAGE 1 DECK REPLACEMENT
- STAGE 2 DECK REPLACEMENT
- STAGE 3 DECK REPLACEMENT
- STAGE 4 DECK REPLACEMENT
- EXISTING RIGHT OF WAY
- TEMPORARY CONSTRUCTION FENCE
- PARCEL
- COVERED PEDESTRIAN ACCESS STRUCTURE
- APPROACH PAVEMENT REPLACEMENT
- EXISTING EASEMENT
- PROPERTY LINE
- RESTRICTED PUBLIC ACCESS ON CITY OF MOLINE PROPERTY FOR CONTRACTOR ACCESS AND STAGING AREAS.
- RESTRICTED PUBLIC ACCESS ON GOVERNMENT PROPERTY FOR CONTRACTOR ACCESS AND STAGING AREAS.

DESIGNED	—	REVISED	— 06/04/25 ⚠
DRAWN	—	REVISED	—
CHECKED	— JBF, LRR	REVISED	—
DATE	— 05/01/2025	REVISED	—

IMEG
123 36TH AVENUE ROCK ISLAND, IL 61201
PH: 309.788.0673 FAX: 309.788.2687 www.imegcorp.com
Illinois Design Firm Registration # 184.007439-0014
© COPYRIGHT - 2025 ALL RIGHTS RESERVED

CITY OF MOLINE
PUBLIC WORKS DEPARTMENT
ENGINEERING DIVISION
(309) 524-2350
3635 4TH AVENUE, MOLINE, IL 61265

OVERALL CONTRACTOR ACCESS MAP
16TH STREET VIADUCT REHABILITATION
MOLINE, ILLINOIS

SCALE: AS SHOWN | SHEET NO. 7 OF 119 SHEETS

STATE OF ILLINOIS	COUNTY	TOTAL SHEETS	SHEET NO.
CITY OF MOLINE	ROCK ISLAND	119	7
16TH STREET VIADUCT			
ILLINOIS	IMEG PROJECT 24005856.00		

Tuesday, June 3, 2025 11:02:08 AM
C:\2023\23001427.00\DESIGN\CIVIL\CAD\VIADUCT\23001427.00- ACCESS AND STAGES.DWG

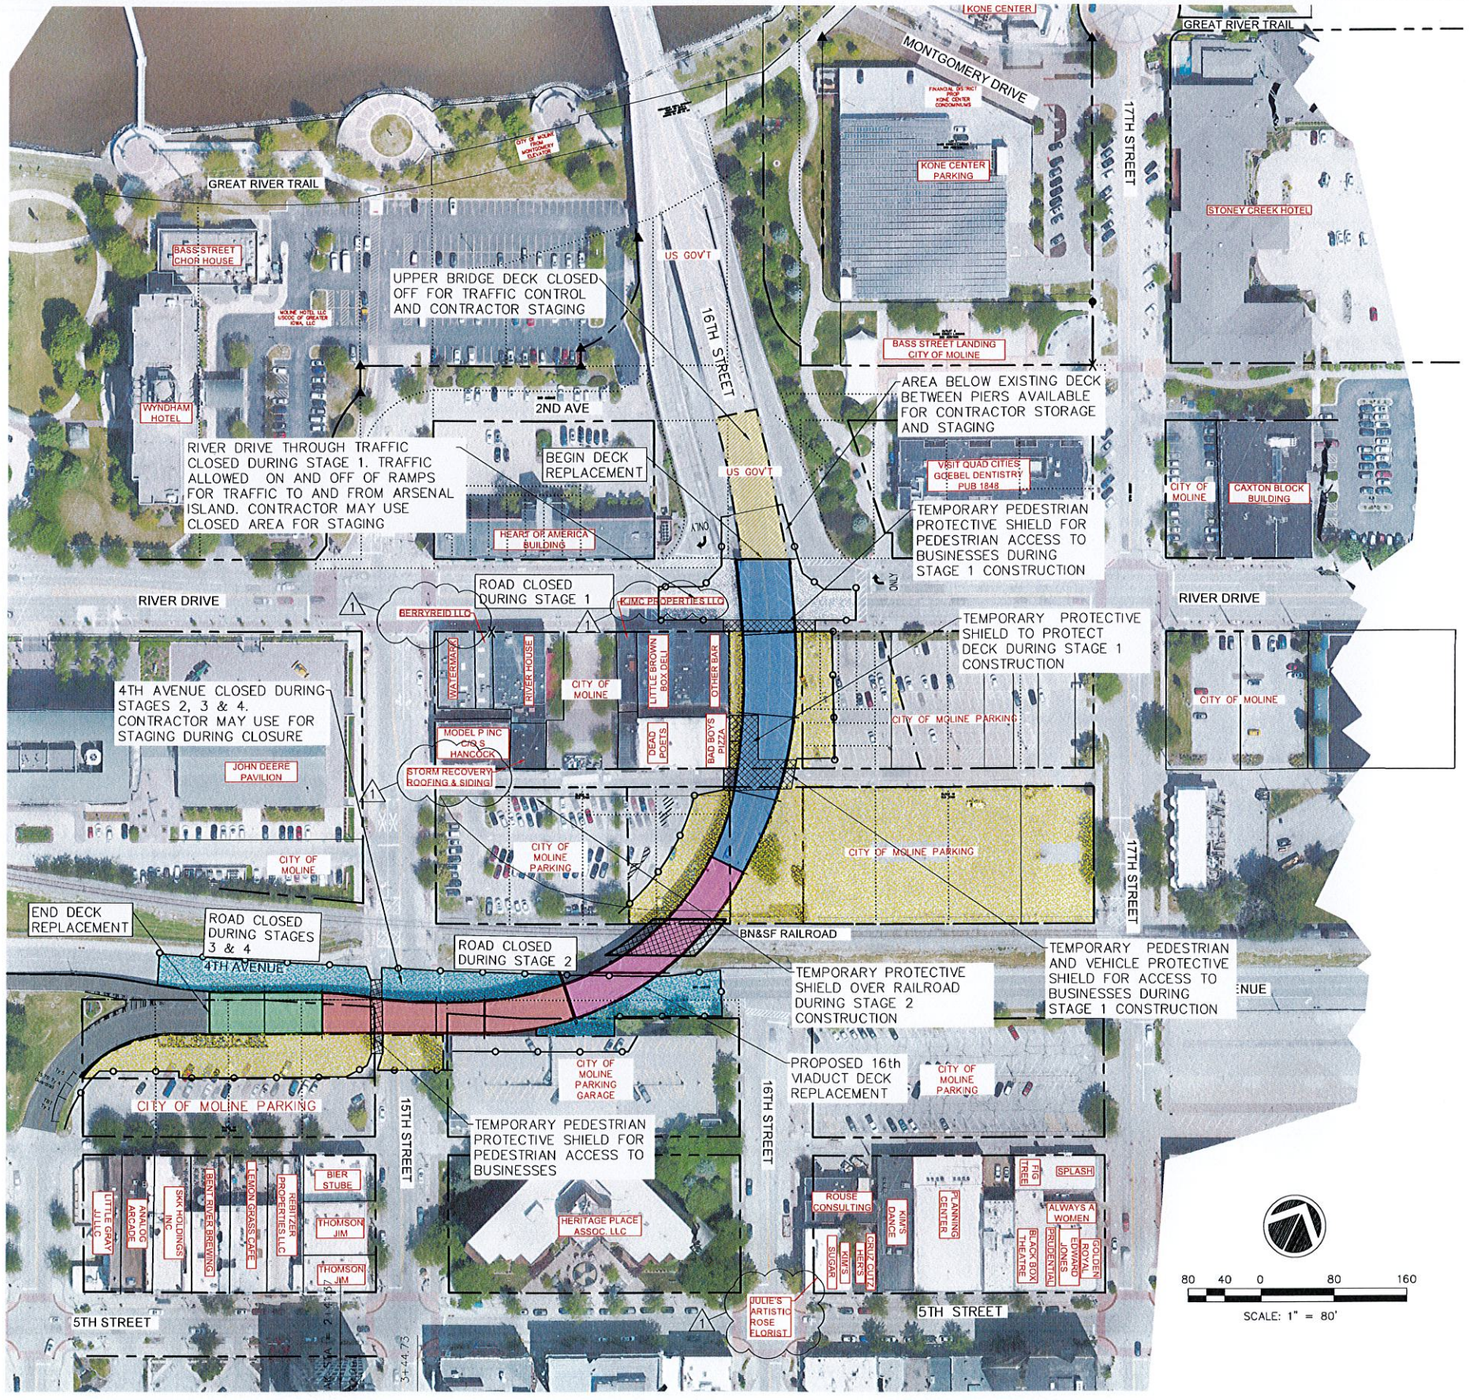

DESIGNED	—	REVISED	— 06/04/25 ⚠
DRAWN	—	REVISED	—
CHECKED	— JBF, LRR	REVISED	—
DATE	— 05/01/2025	REVISED	—

IMEG
© COPYRIGHT - 2025 - ALL RIGHTS RESERVED

CITY OF MOLINE
PUBLIC WORKS DEPARTMENT
ENGINEERING DIVISION
(309) 524-2350
3635 4TH AVENUE, MOLINE, IL 61265

OVERALL CONTRACTOR ACCESS MAP
16TH STREET VIADUCT REHABILITATION
MOLINE, ILLINOIS

SCALE AS SHOWN | SHEET NO. 7 OF 119 SHEETS

STATE OF ILLINOIS	COUNTY	TOTAL SHEETS	SHEET NO.
CITY OF MOLINE	ROCK ISLAND	119	7
16TH STREET VIADUCT			
ILLINOIS	IMEG PROJECT 24005856.00		

Tuesday, June 3, 2025 11:02:08 AM
C:\2023\23001427.00\PERSONAL\CIVIL\CSD\VIADUCT\23001427.00- ACCESS AND STAGES.DWG