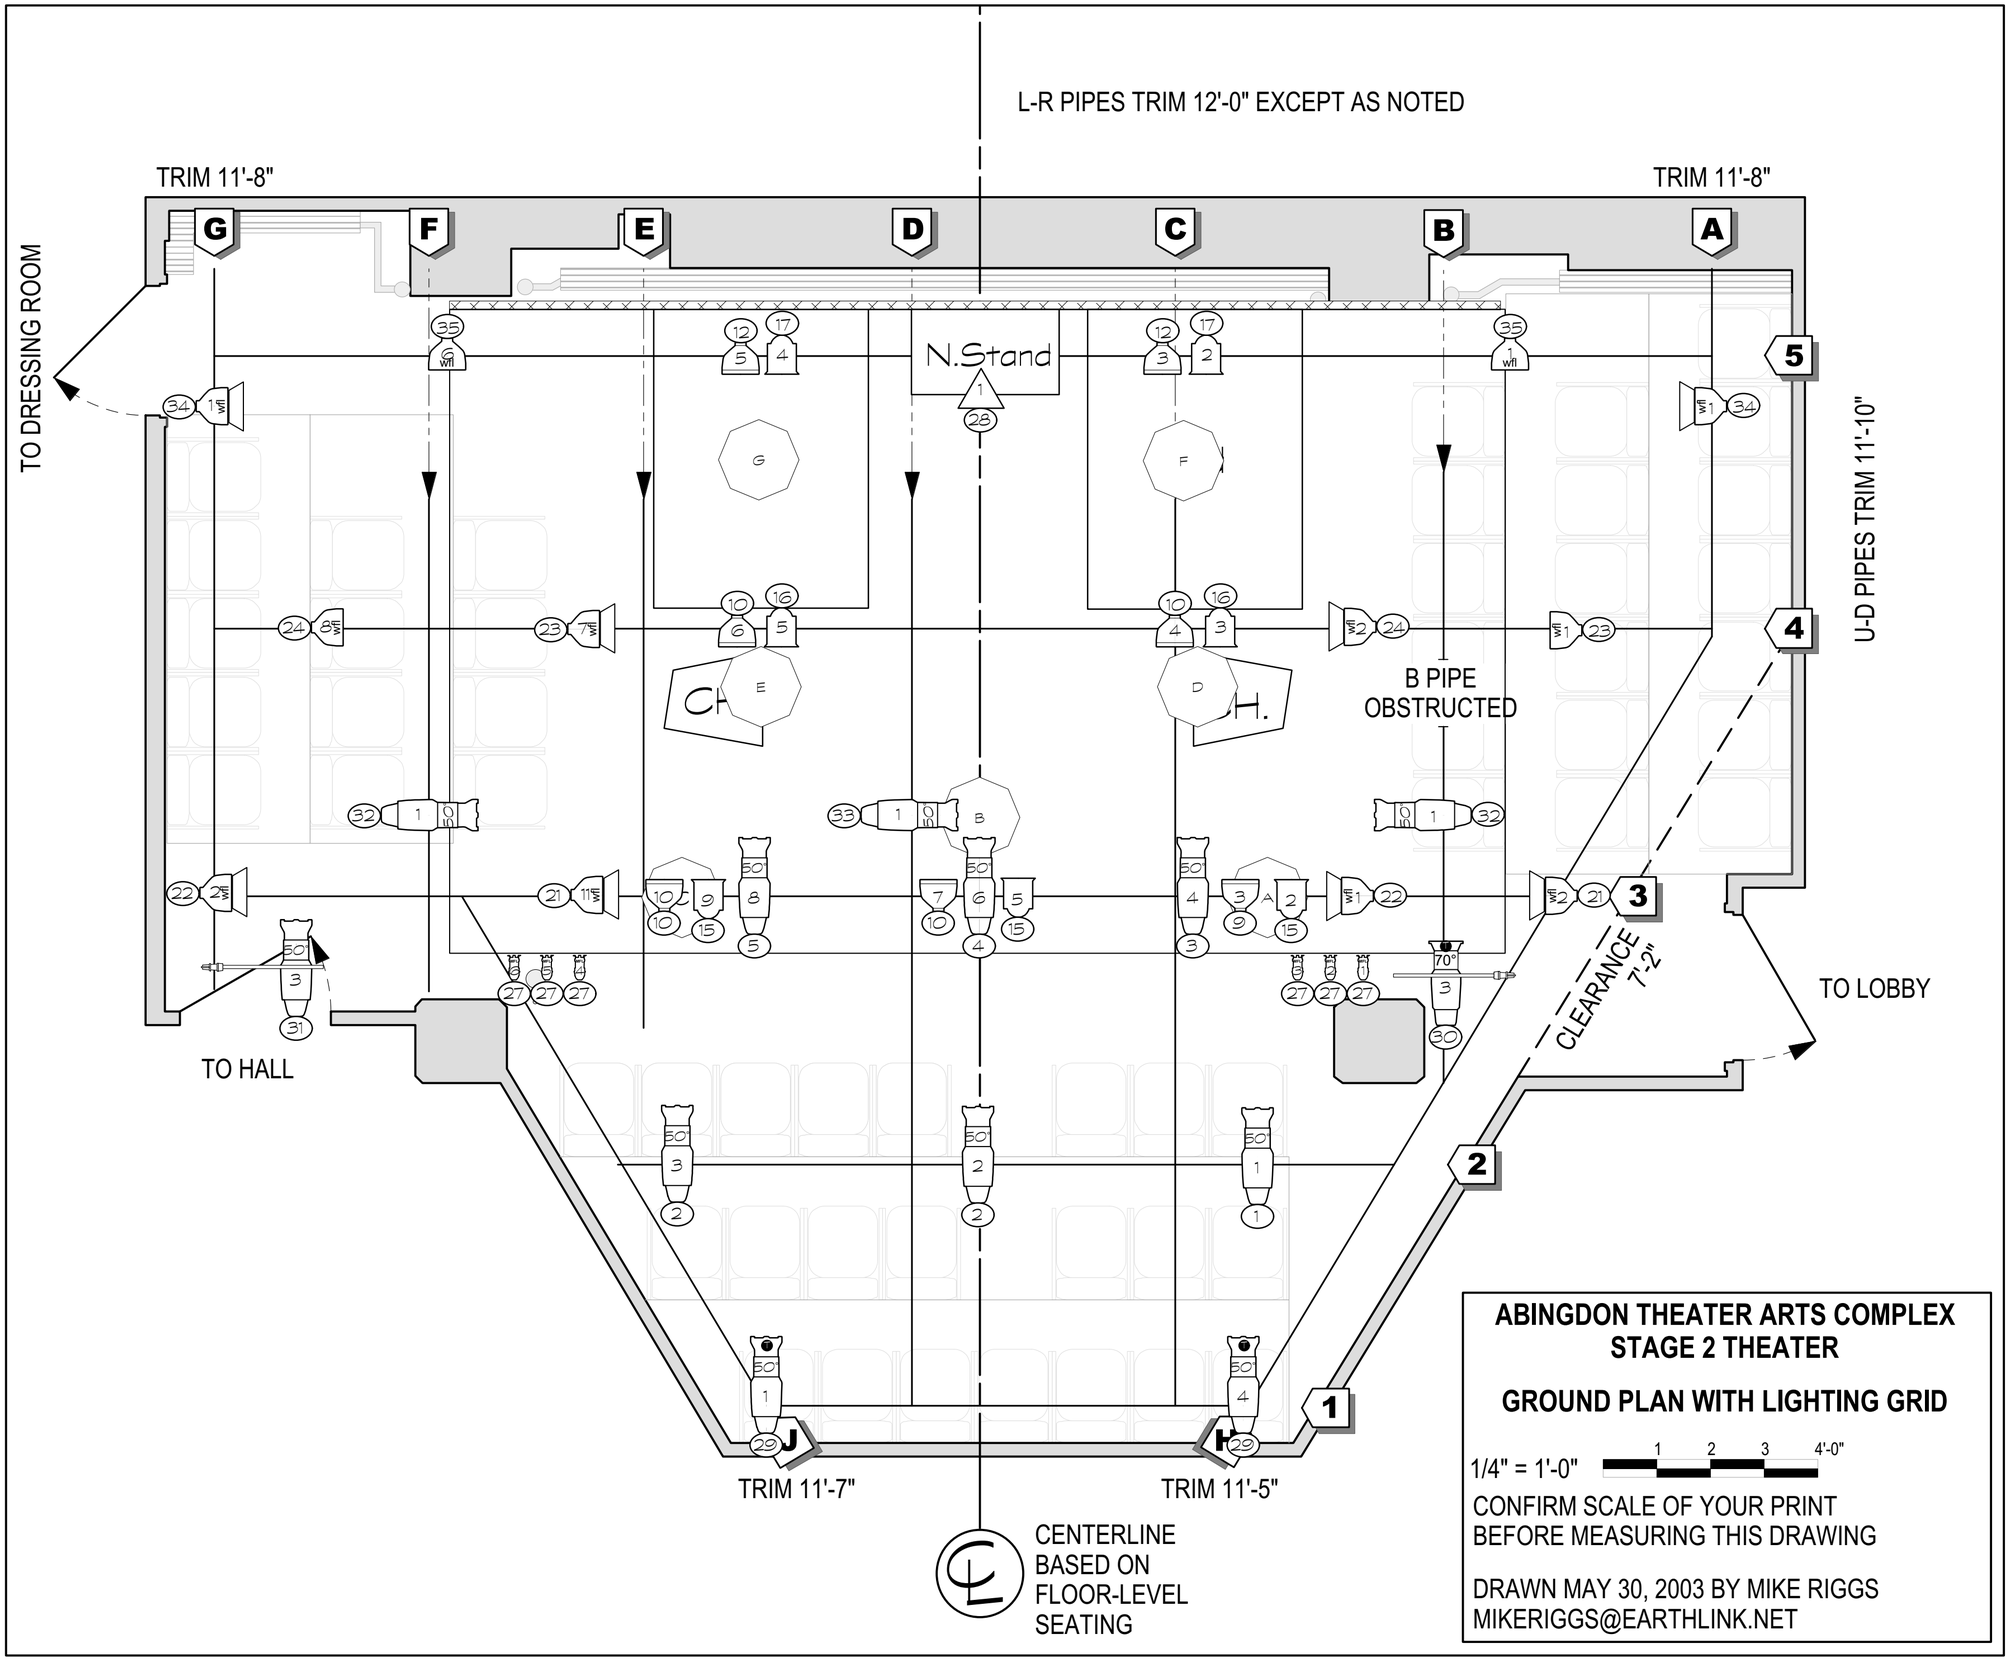

ABINGDON THEATER ARTS COMPLEX
STAGE 2 THEATER

GROUND PLAN WITH LIGHTING GRID

1/4" = 1'-0"

CONFIRM SCALE OF YOUR PRINT
BEFORE MEASURING THIS DRAWING

DRAWN MAY 30, 2003 BY MIKE RIGGS
MIKERIGGS@EARTHLINK.NET