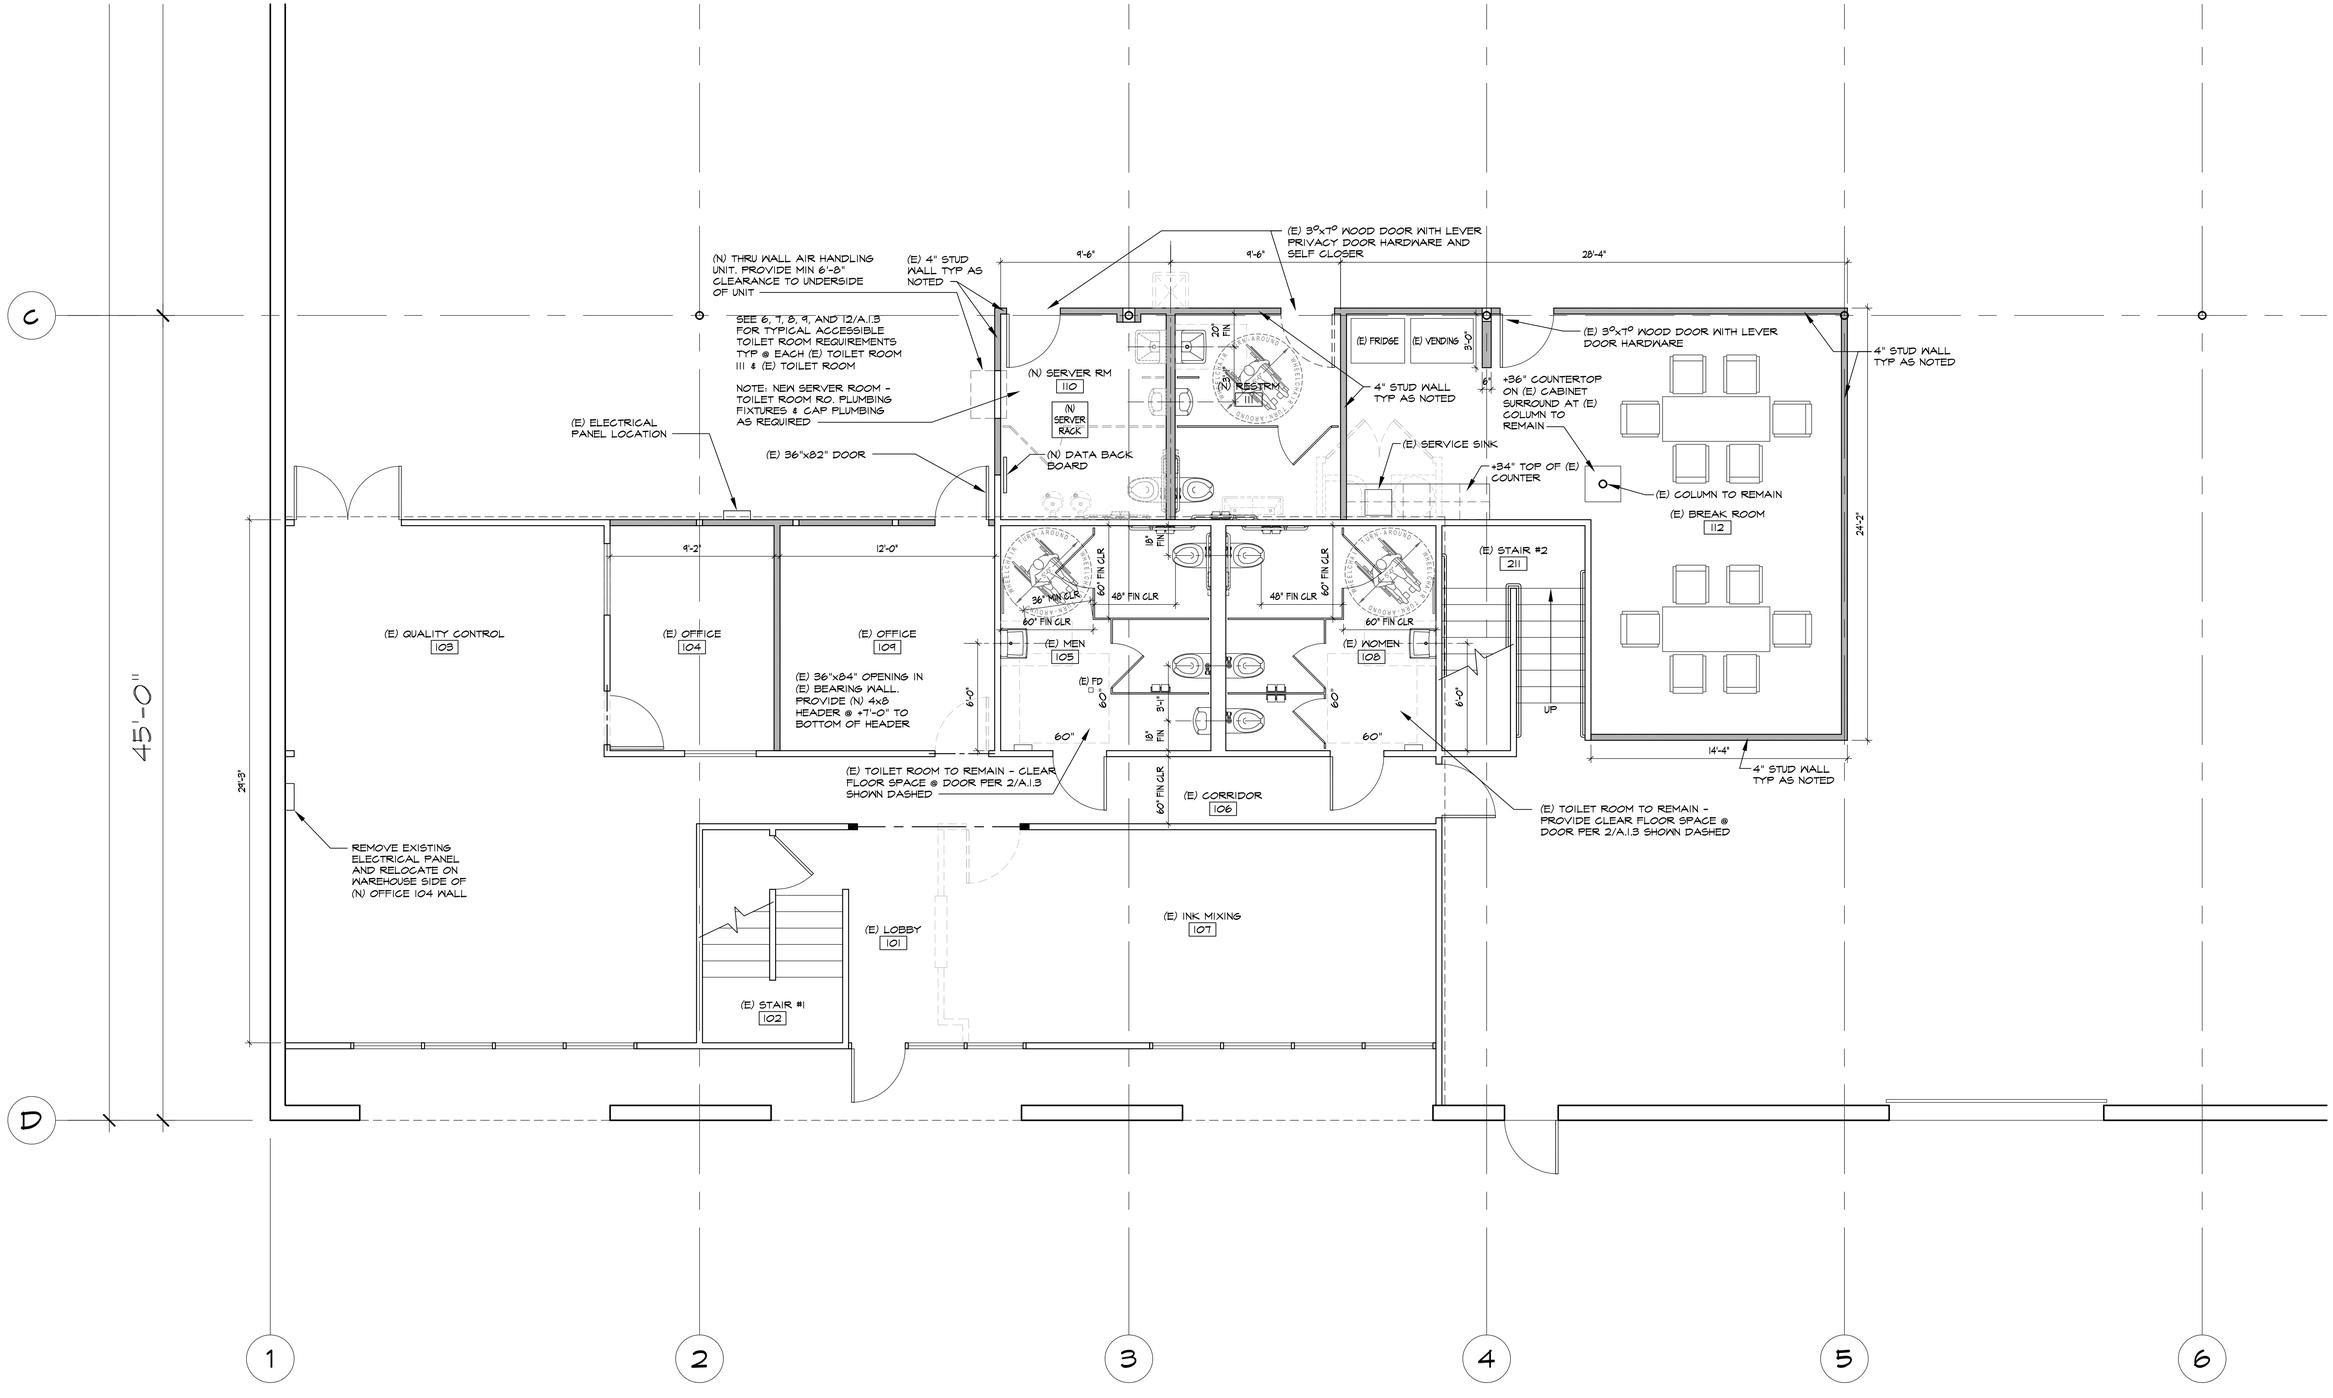

OFFICE FIRST FLOOR PLAN - 6861 WALKER STREET
3/16" = 1'-0" SCALE