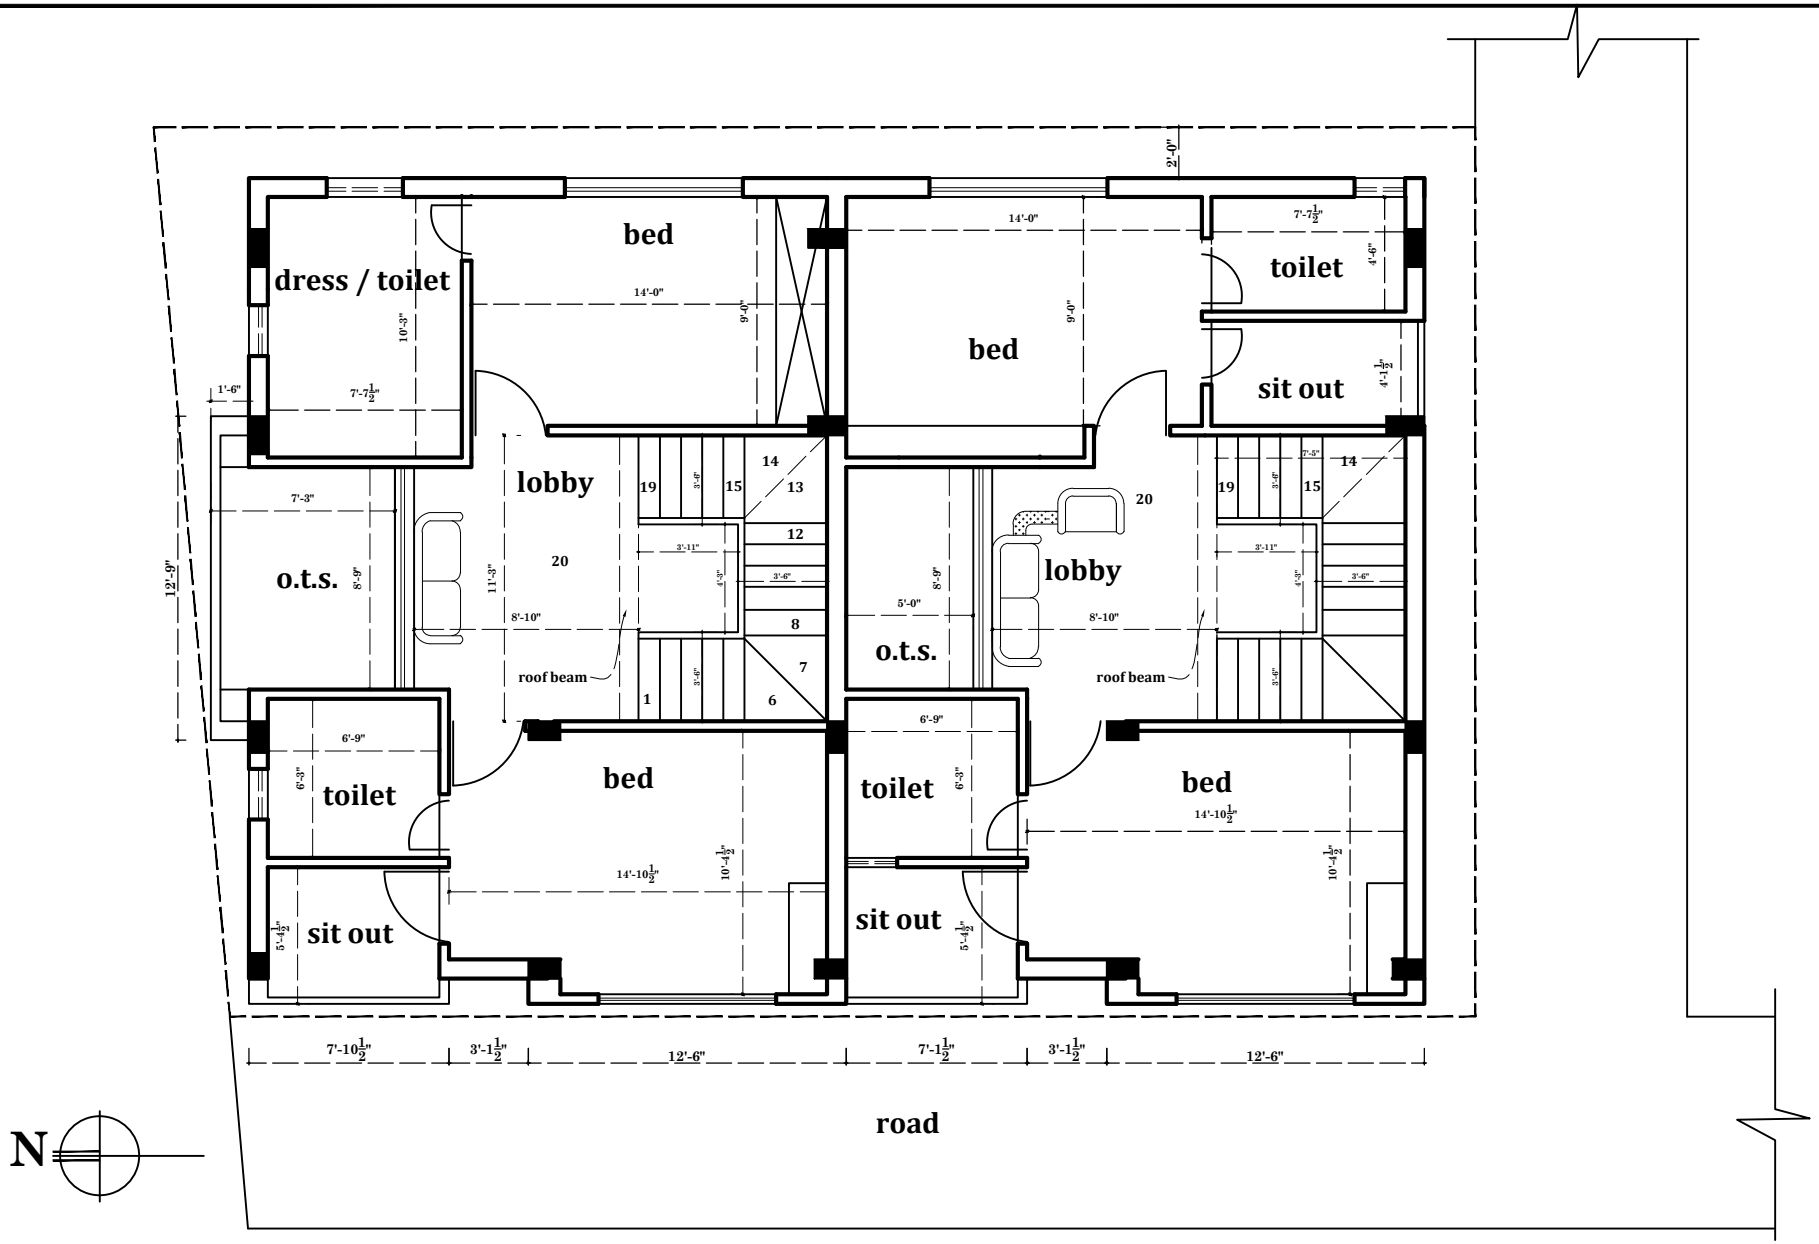

REVISED FIRST FLOOR PLAN - 1516 Sft.

Client : Mrs.B.Sowmiya,

Engineer W/O Mr.T.Ravishankar.