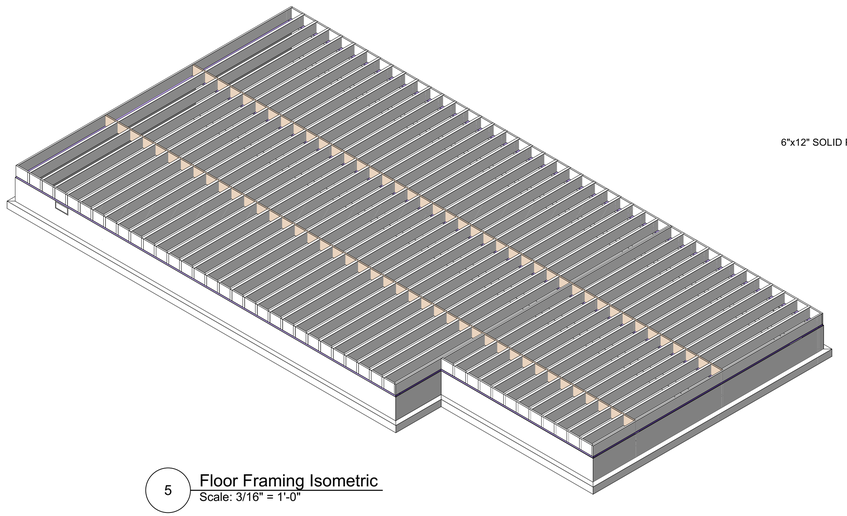

5 Floor Framing Isometric
Scale: 3/16" = 1'-0"

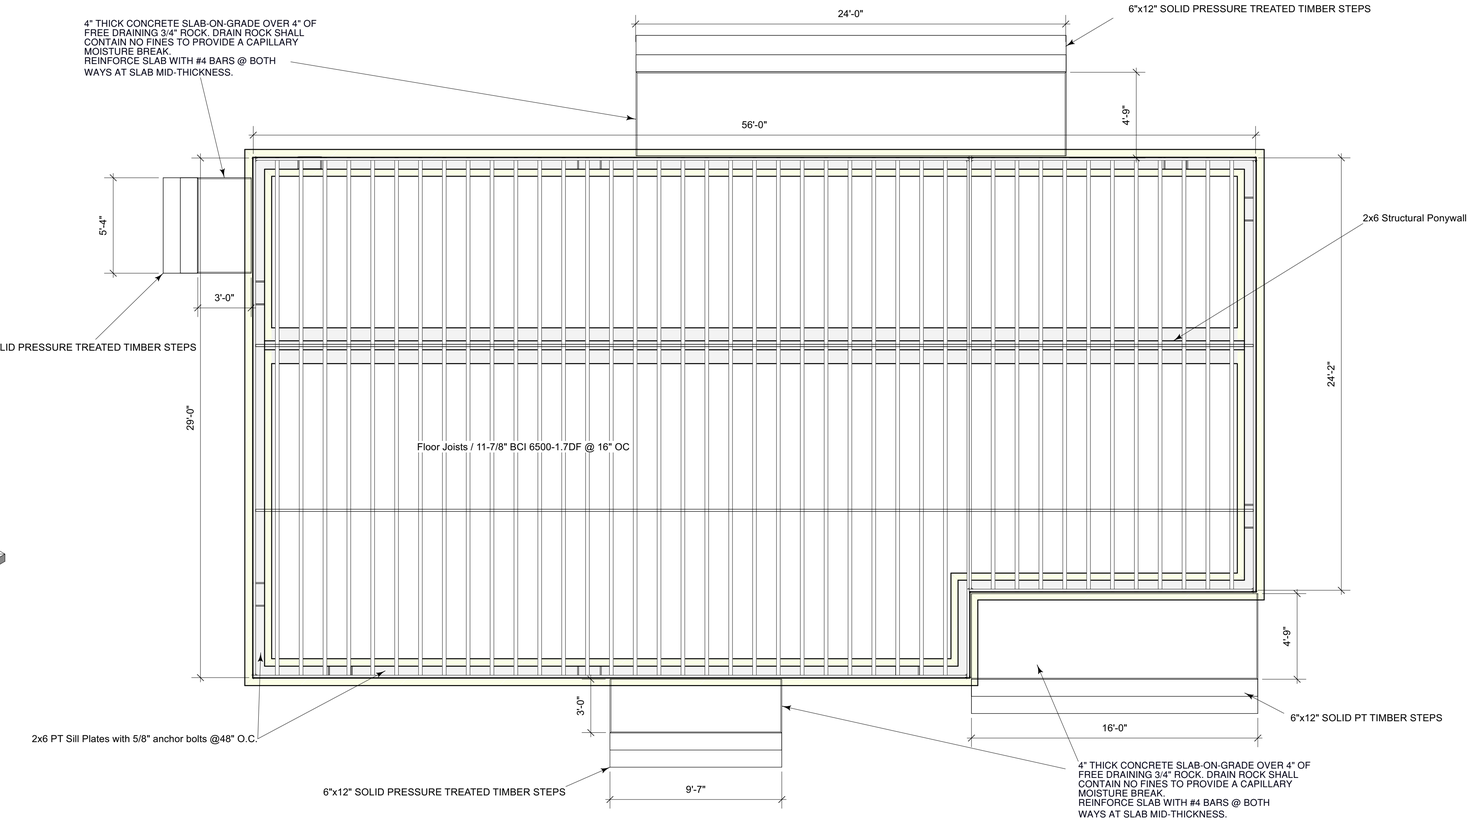

1 Floor Framing
Scale: 1/4" = 1'-0"

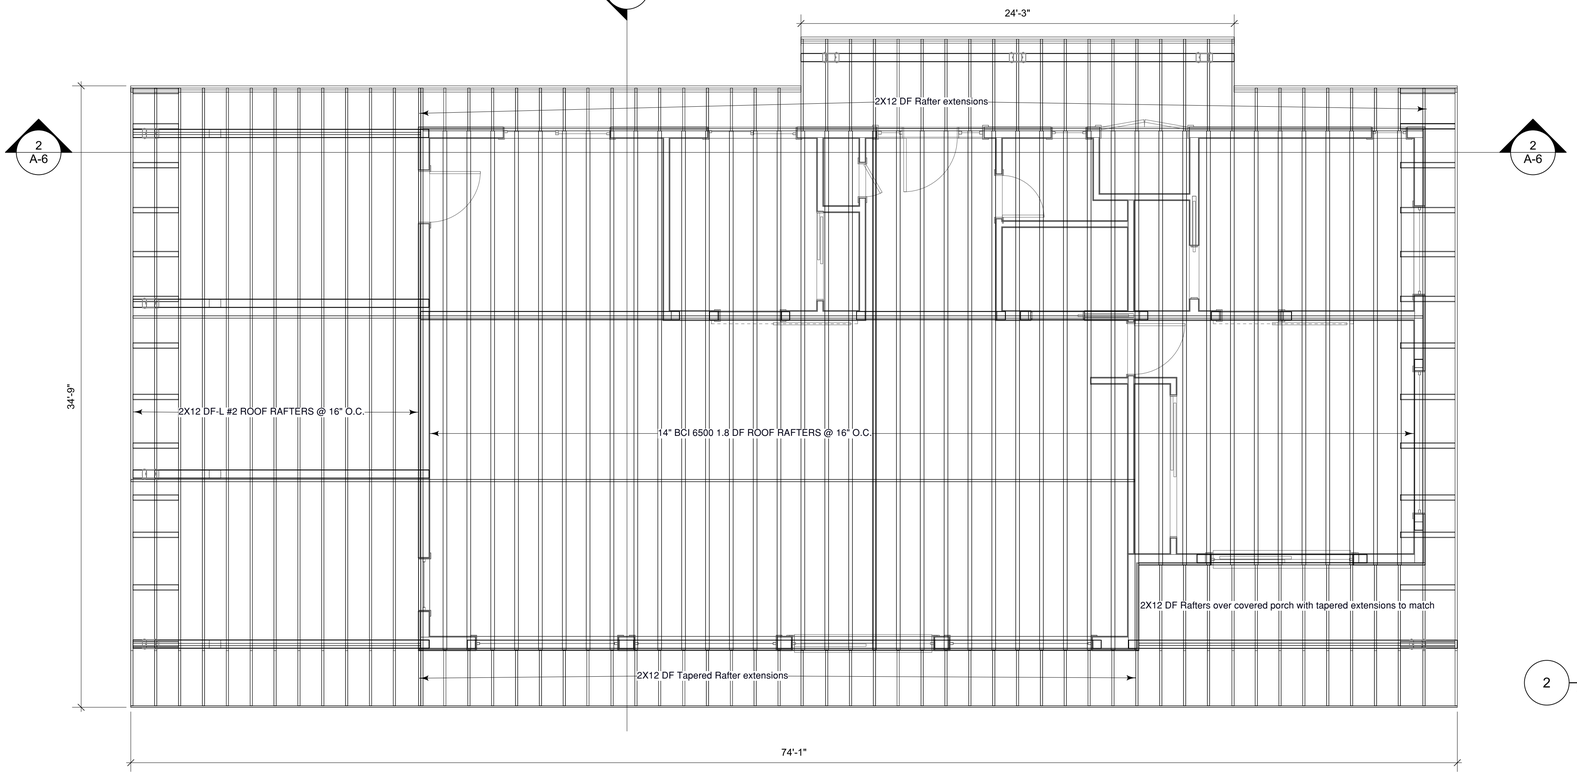

2 Roof Framing
Scale: 1/4" = 1'-0"

Sheet Number: A-5

Date: 8/4/21

Drawn by: TC

Sheet Title: Framing

Scale: As Noted

Project Title: Chartrand / DeBusk House Project

Project Address: 44 Inclusivity Lane
Glenwood WA 98619

TC CONTRACTING