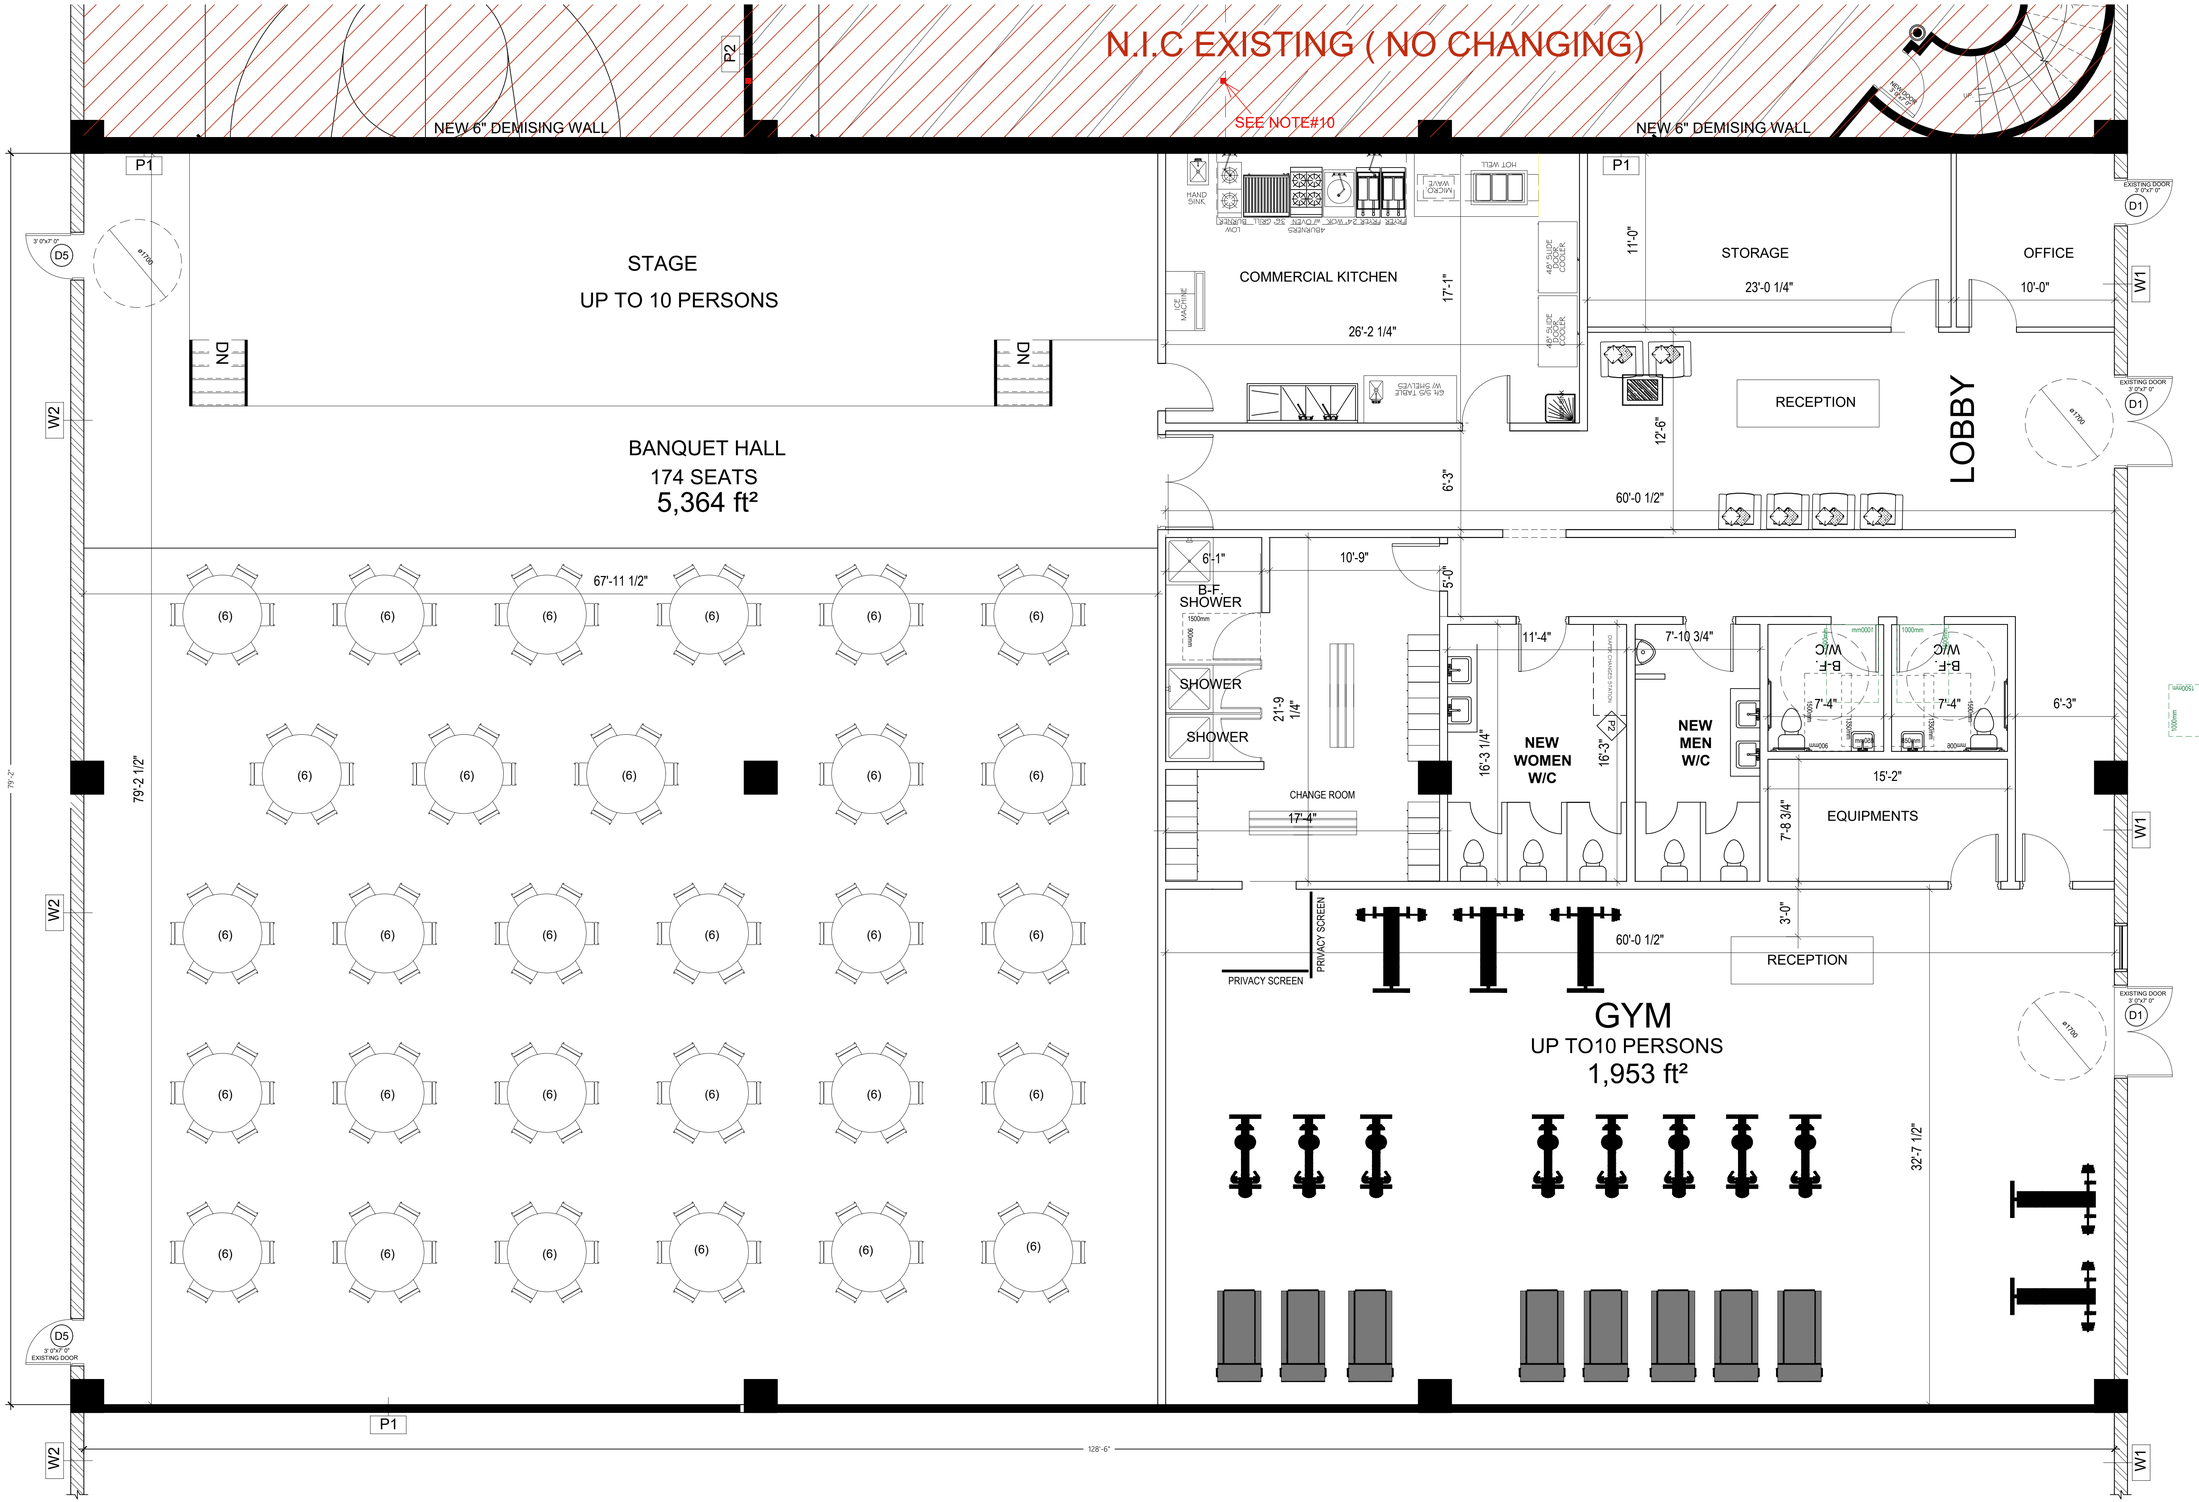

1
A.04

MAIN FLOOR PLAN - PROPOSED

SCALE:1/4"=1' 0"