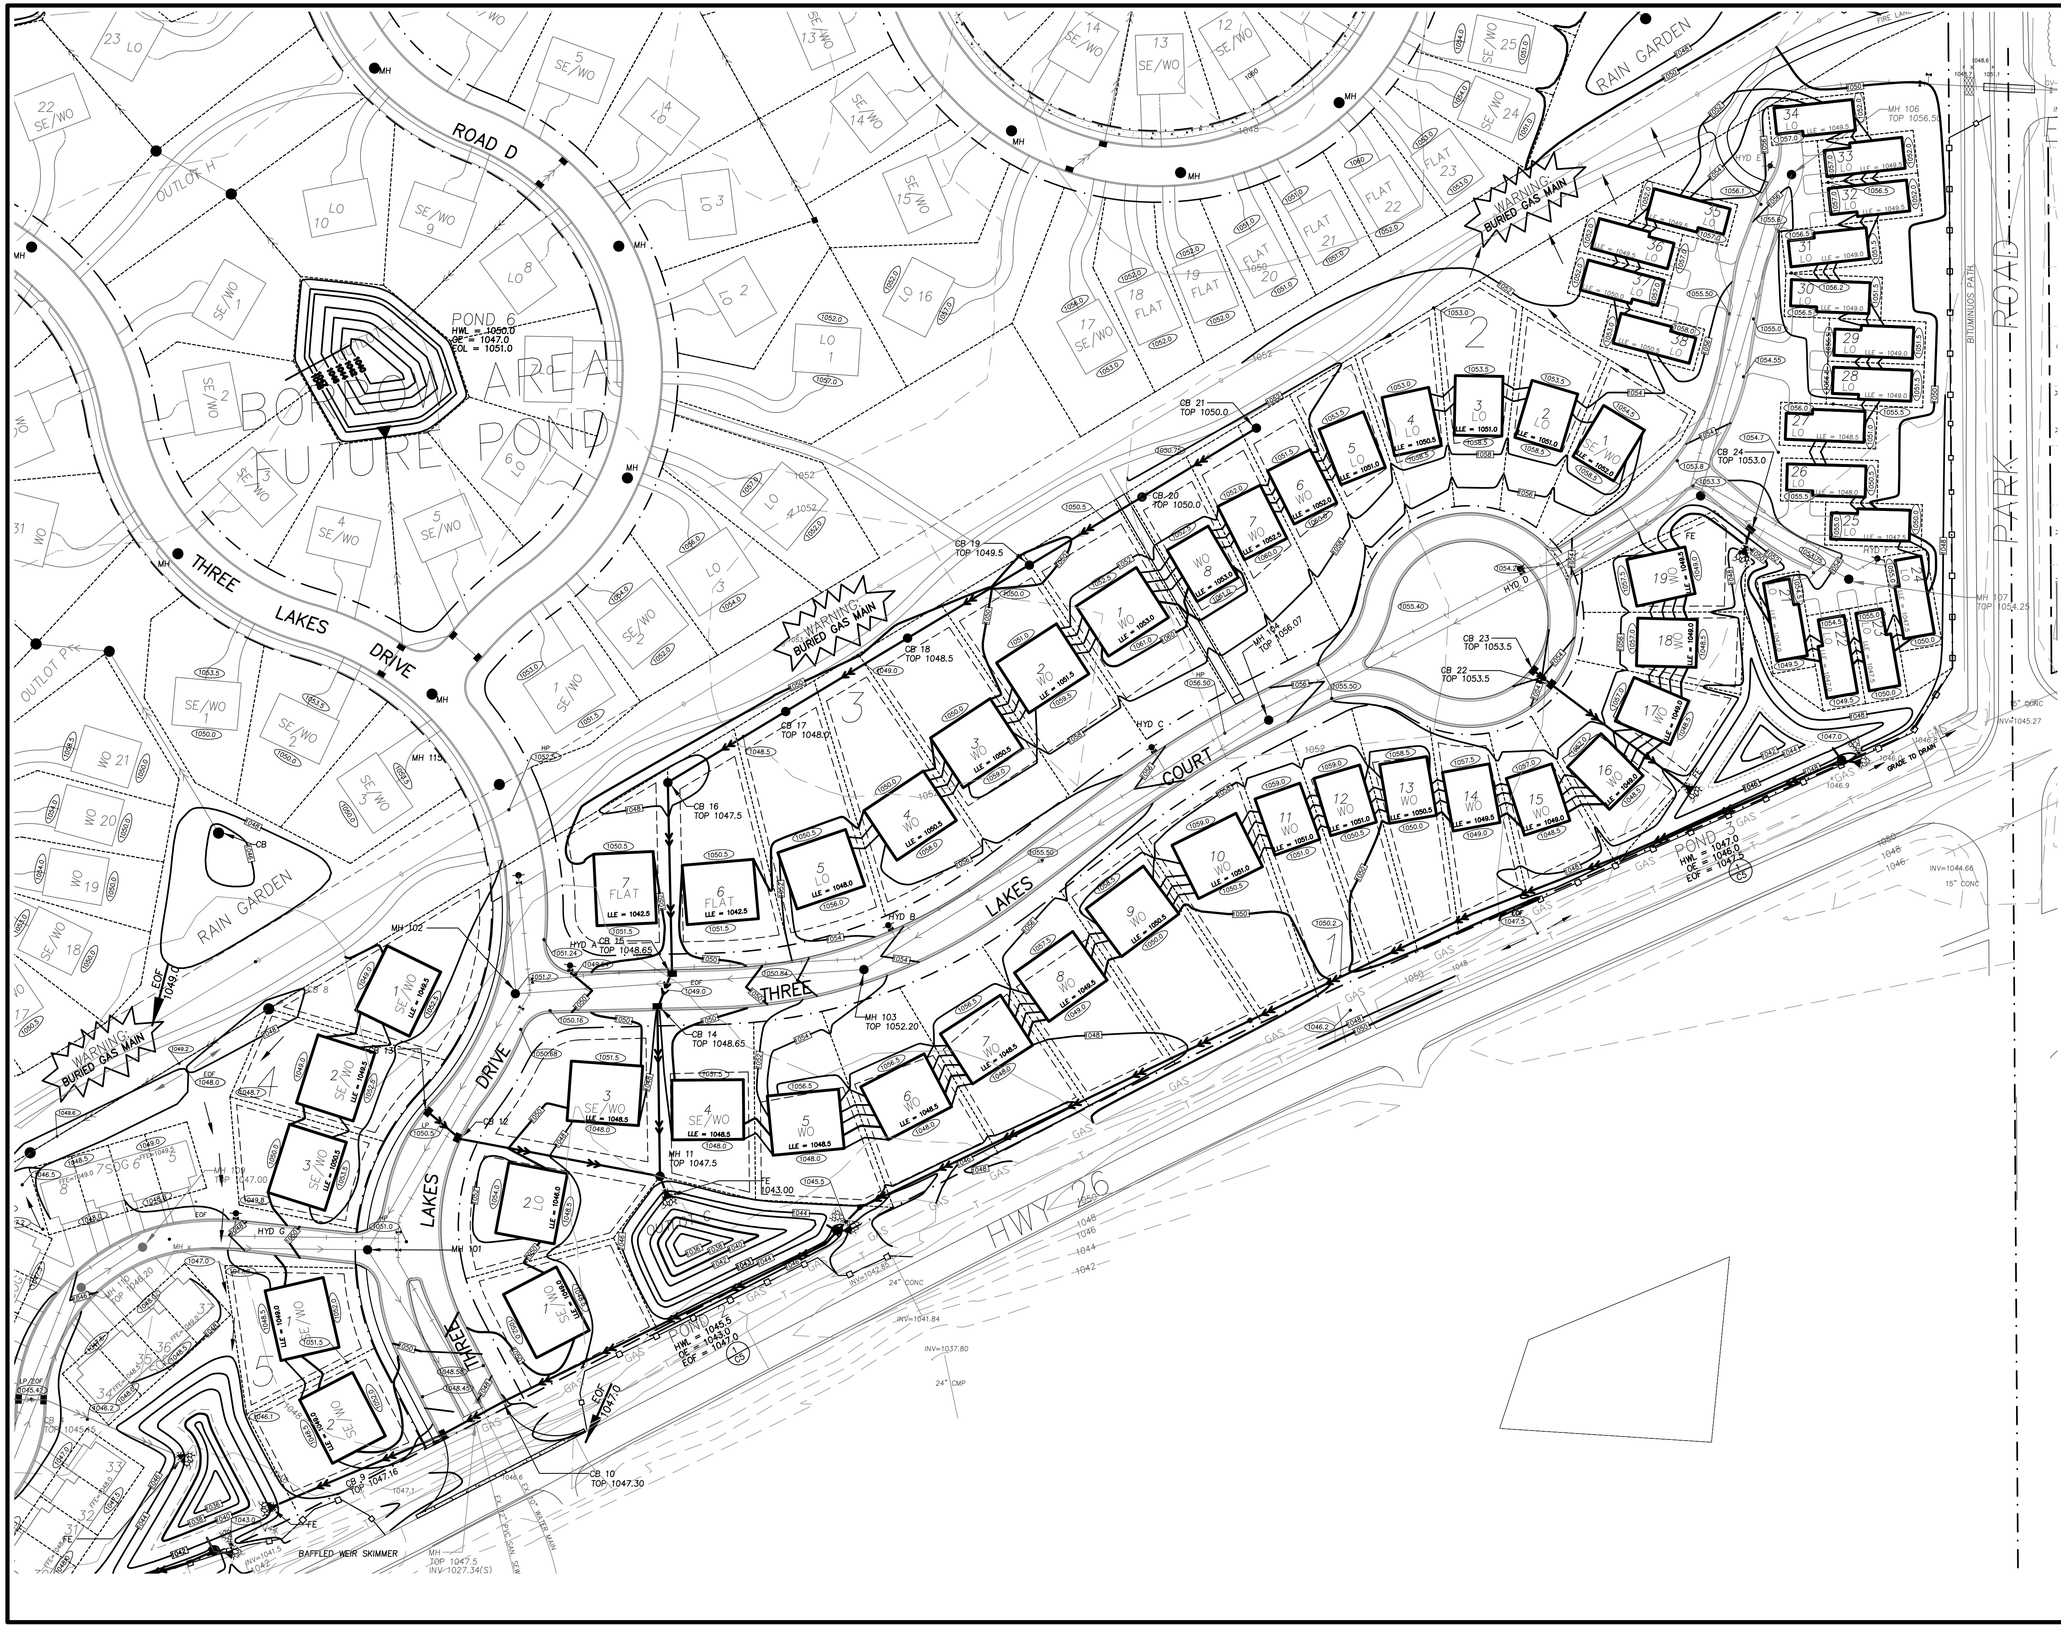

LEGEND

- PROPOSED MANHOLE
- PROPOSED CATCH BASIN
- PROPOSED HYDRANT
- PROPOSED GATE VALVE
- PROPOSED FLARED END
- PROPOSED STORM SEWER
- PROPOSED SANITARY SEWER
- PROPOSED WATERMAIN
- PROPOSED CONCRETE
- PROPOSED STD. DUTY BITUMINOUS
- PROPOSED HEAVY DUTY BITUMINOUS
- PROPOSED CONTOUR
- PROPOSED ELEVATION
- SILT FENCE
- CONSTRUCTION LIMITS
- BOUNDARY/ROW/BLOCK LINE
- EASEMENT
- LOT LINE
- BUILDING/PARKING SETBACK LINE
- SOIL BORING
- DRAINAGE ARROW
- W — EXISTING WATERMAIN
- S — EXISTING SANITARY SEWER
- ST — EXISTING STORM SEWER
- G — EXISTING BURIED GAS LINE
- E — EXISTING BURIED ELECTRIC LINE
- T — EXISTING BURIED TELEPHONE LINE
- TV — EXISTING BURIED TELEVISION LINE
- 980 — EXISTING CONTOUR
- x 995.50 EXISTING ELEVATION

N

0 30 60 120 180
Scale in Feet

Rehder & Associates, Inc.
Civil Engineers, Planners and Land Surveyors
3440 Federal Drive, Suite 240 • Eagan, Minnesota 55122
651-452-5051 • Fax: 651-452-0797 • email: info@rehder.com

PROJECT NO.: 051-1131.053 DRAWING FILE: 1131053.DWG

I hereby certify that this plan was prepared by me or under my direct supervision and that I am a duly Licensed Professional Engineer under the laws of the State of Minnesota.

Name Benton G. Ford Date 10-17-05 Reg. No. 24392

7-18-05	PRELIMINARY PLAT
8-23-05	THREE LAKES GRADING PLAN, PHASE 1
10-17-05	GRADING PERMIT
6-15-06	REVISION
6-23-06	REVISED PER COUNTY COMMENTS
7-12-06	CITY COMMENTS ON CONSTRUCTION DOCUMENTS

Issued

GRADING & EROSION CONTROL PLAN
THREE LAKES
CITY OF MADISON LAKE

SHEET NUMBER

C2