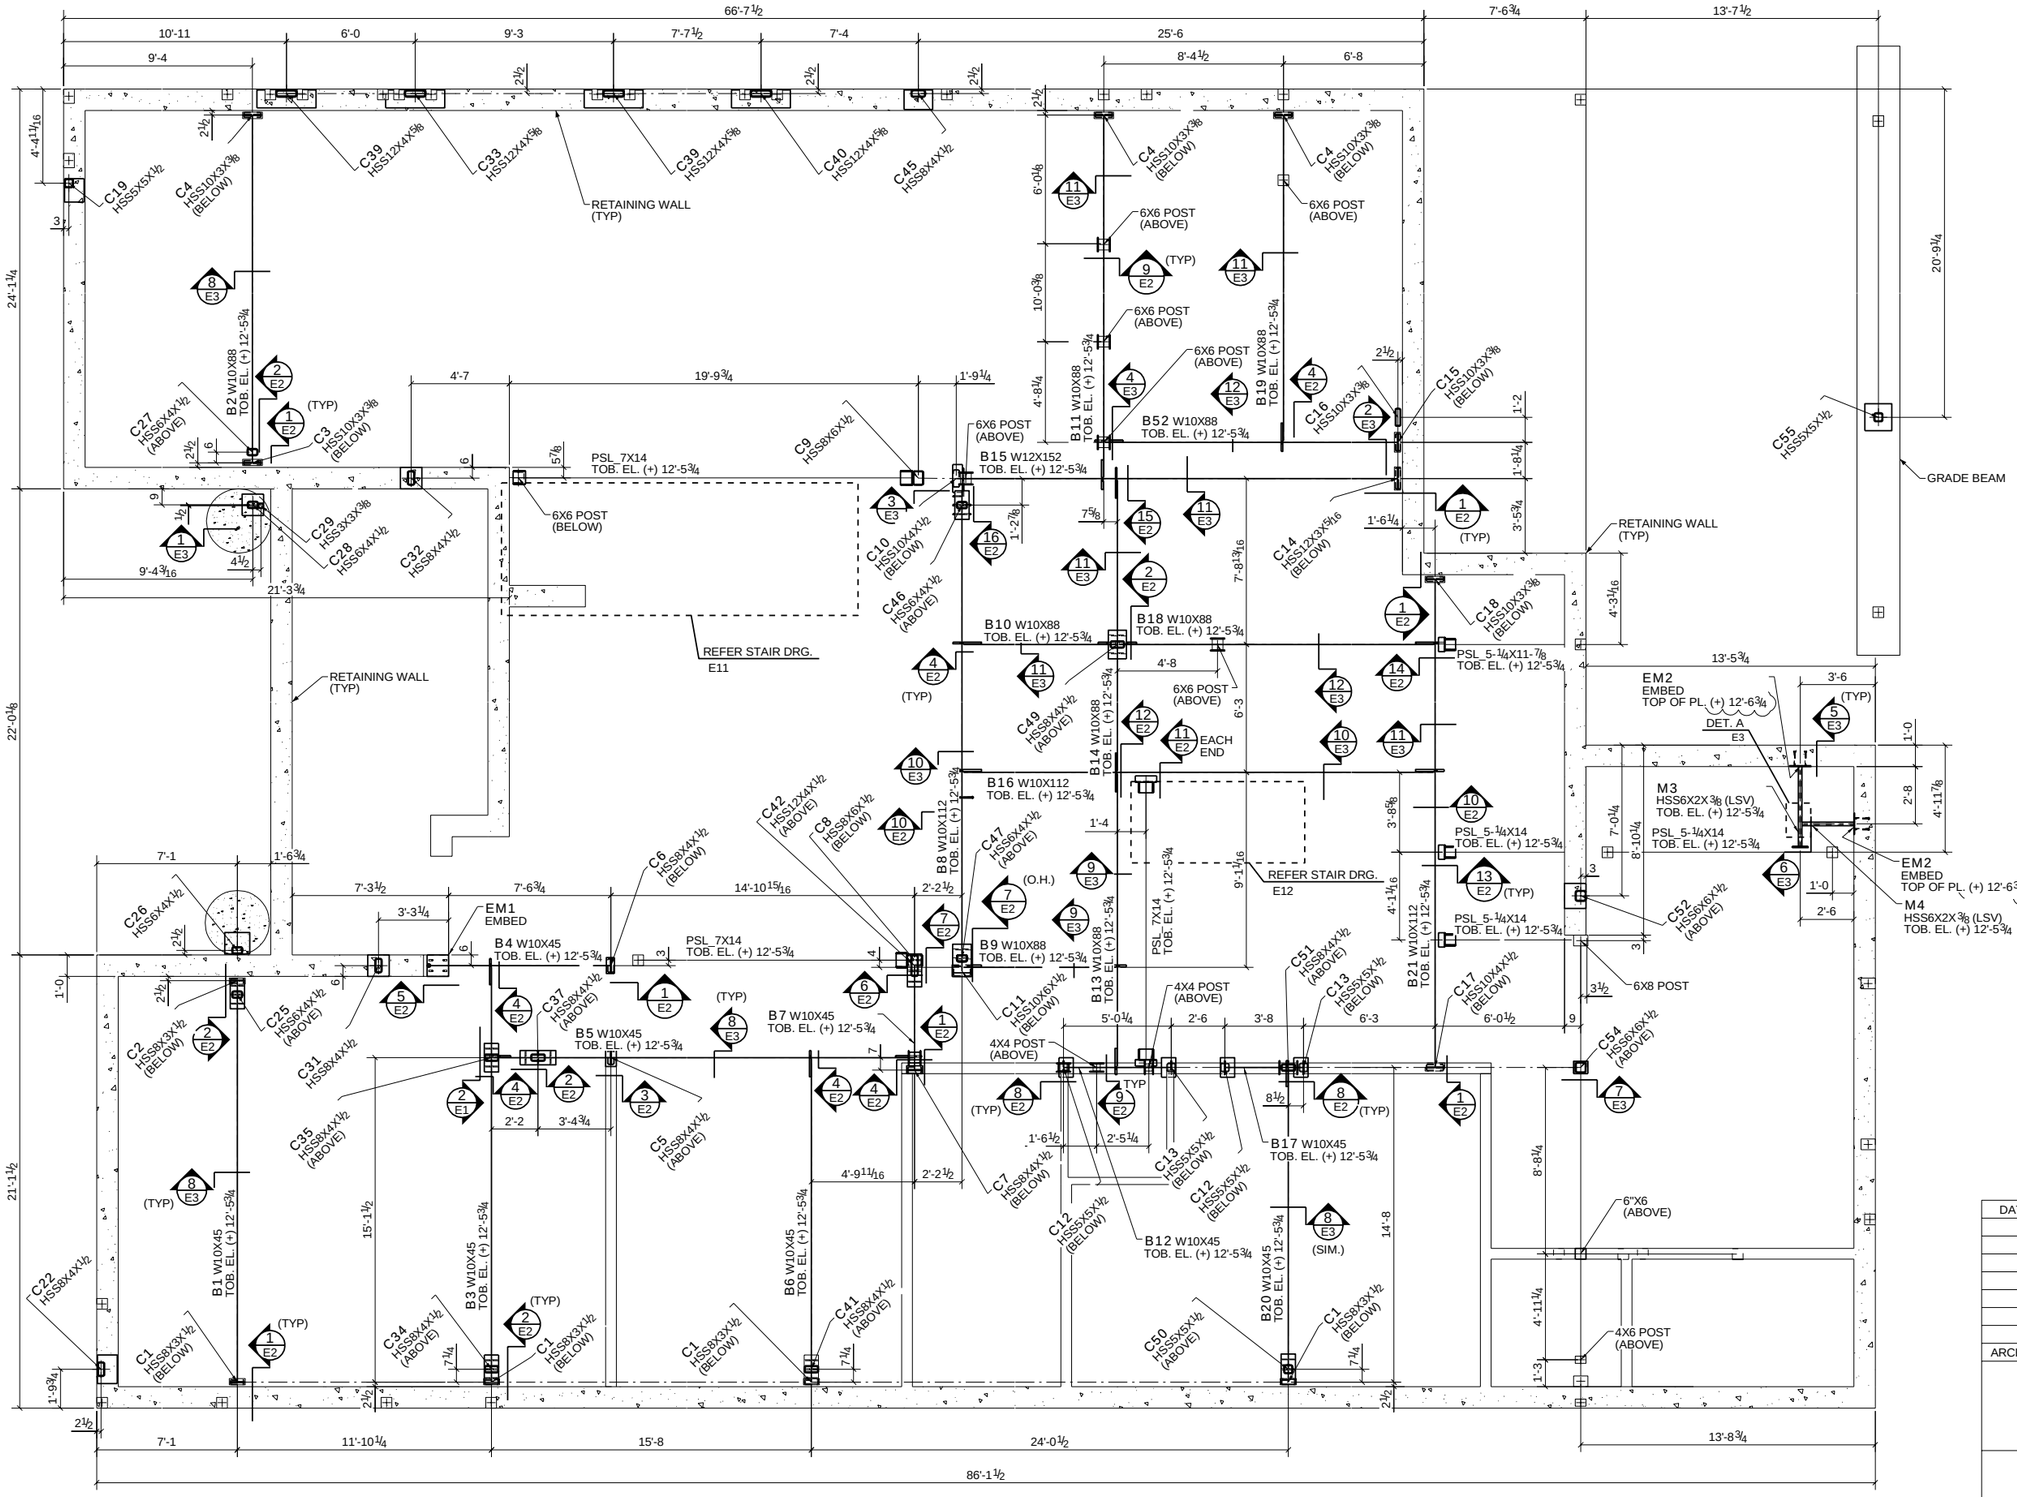

APPROVER NOTE:-

ALL DIMENSION AND ELEVATION ARE ASSUMED.
PLEASE VERIFY/PROVIDE ALL DIMENSION AND ELEVATION.

NOTES:-

ALL ELEVATION ARE GIVEN FROM EL. (±) 0'-0 = 52.61

BASEMENT FRAMING LAYOUT PLAN @ MAIN FLOOR LEVEL
(REF: A-2.0 & S-2)

(PLAN NORTH) (TRUE NORTH)

DATE	NO.	REVISION/DESCRIPTION
		NOTES

ARCHITECT:- BRANDON ARCHITECT | STRUCTURAL ENGG:- FMH ENGINEERING

PROJ NO:- J190053
ELECTRODE :- E70XX
PROJECT :-
ZAHEDI RESIDENCE
GLATEA TER, CORONA
DETAILS OF :-
BASEMENT FRAMING LAYOUT PLAN @ MAIN FLOOR LEVEL

DETAILER	CHECKER	FOR APPROVAL DATE: _ _ _ _ _	FOR CONST. DATE: _ _ _ _ _	SHEET # E1

Rev Info not filled