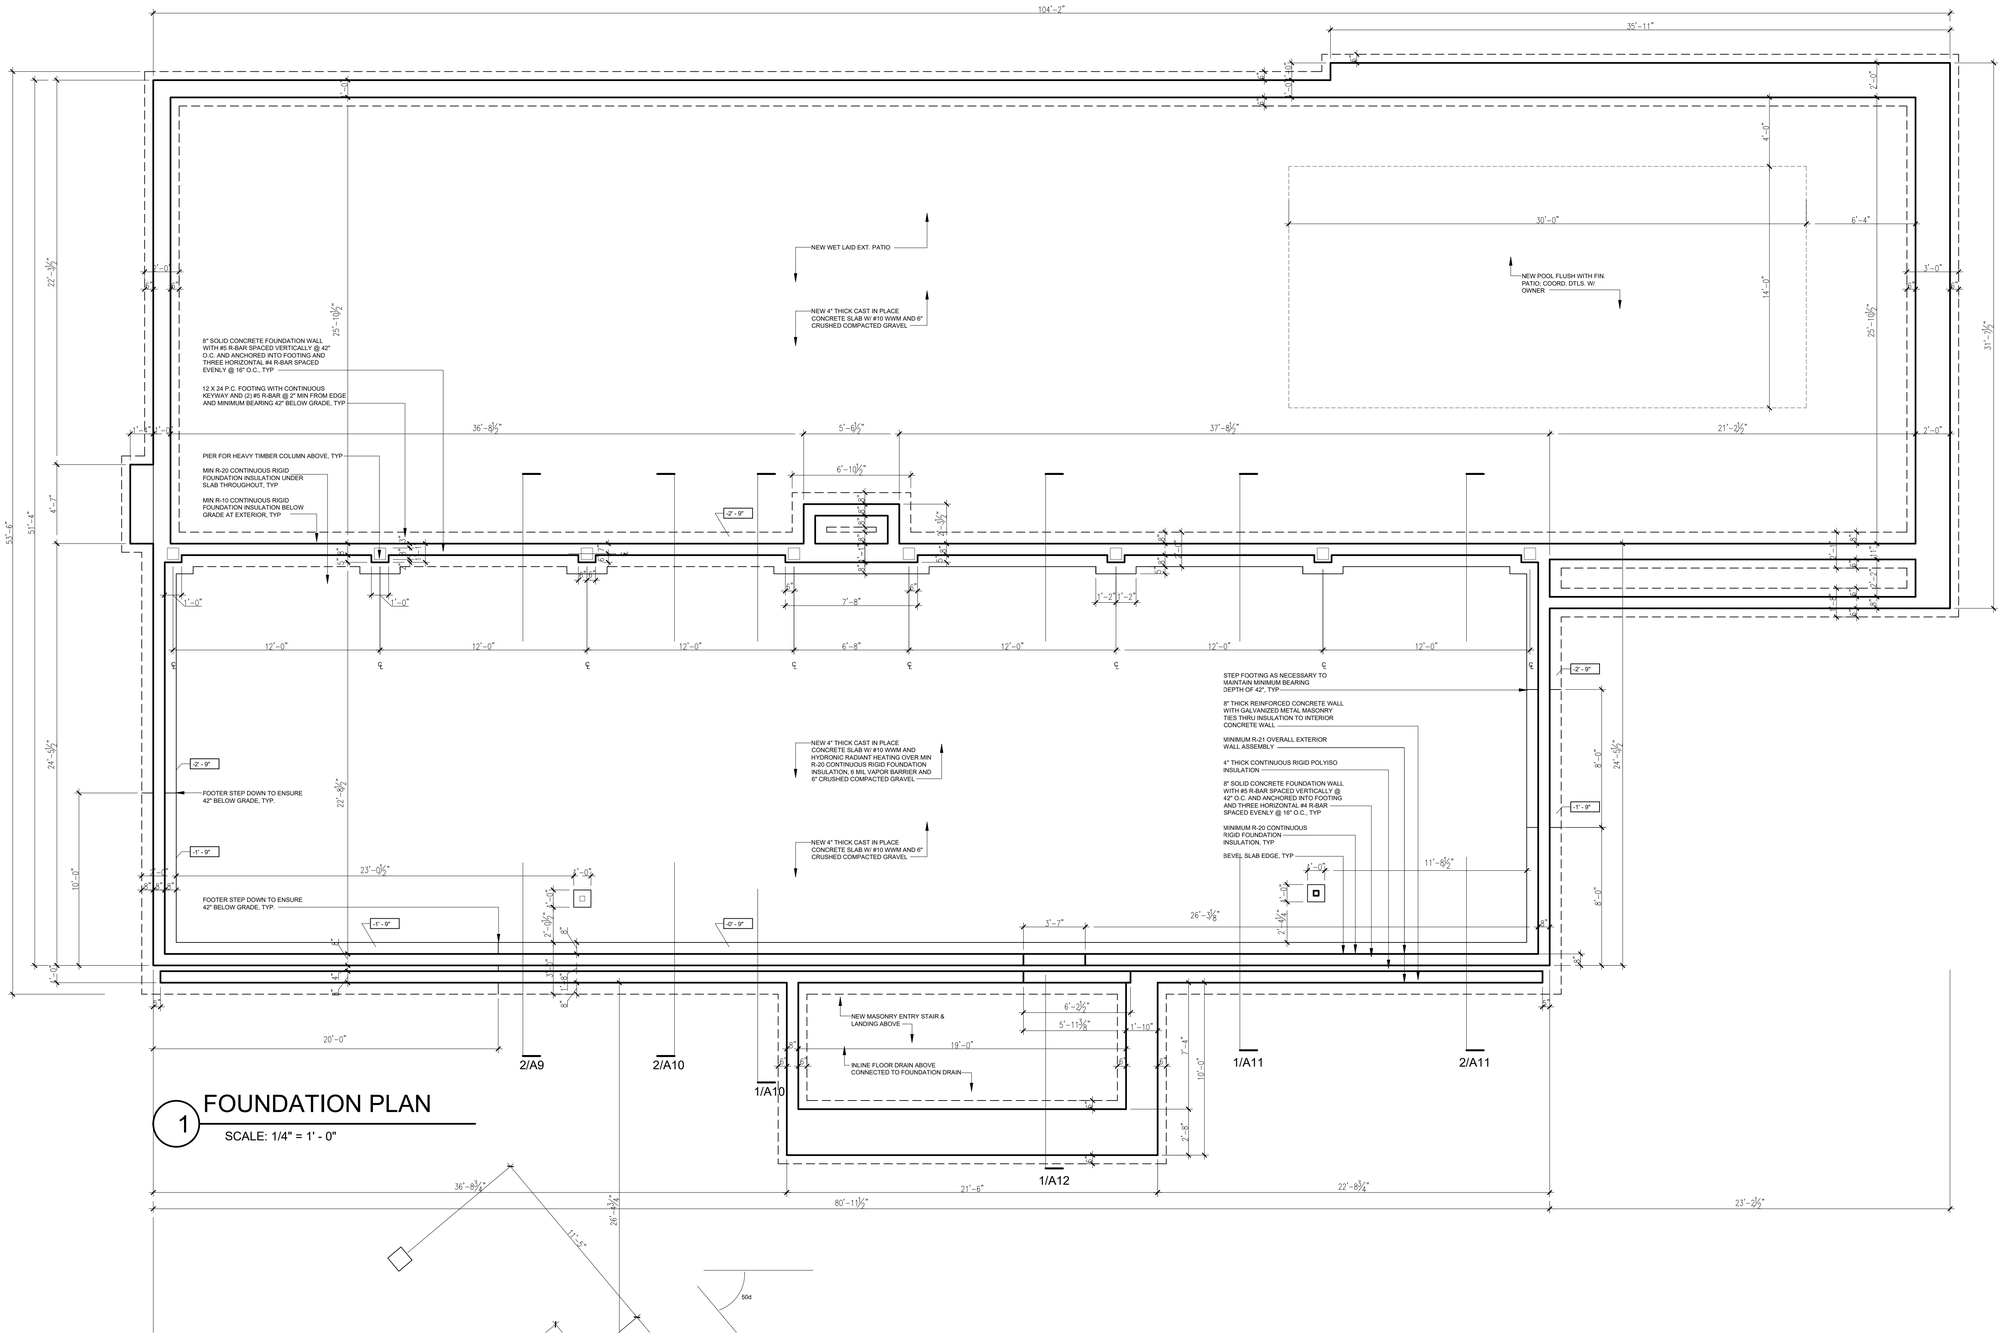

1 FOUNDATION PLAN

SCALE: 1/4" = 1' - 0"

ARCHITECT
P.O. BOX 208 8893 E. ben@bcewforcreative.com
2810 OLD YORK RD. BUCKSHAVEN, NJ 08807
BENJAMIN WALMER - N.Y. LICENSE #031585
BROADLOOM ARCHITECTURE DPC

OWNER
OWNER MAILING ADDRESS:
DEMIAN REPUCCI
285 RIVERSIDE DR #2F
NEW YORK, NY 10025

DRAWING
PROPOSED FOUNDATION PLAN

ISSUE:	DATE:
PERMIT SUBMISSION	10.04.2021
ISSUE FOR PRICING	12.02.2021
ISSUE FOR FOUNDATION	04.10.2022

PROJECT
REPUCCI RESIDENCE
DEMIAN REPUCCI
LOT 3, 625 CLUM HILL ROAD
ELKA PARK, NY 12427
BLOCK: 182.00-3-33 LOT: 3
DRAWN BY: BW CHECKED BY: BW

FOUNDATION PLAN

DWG No: **A2** 2 OF XX