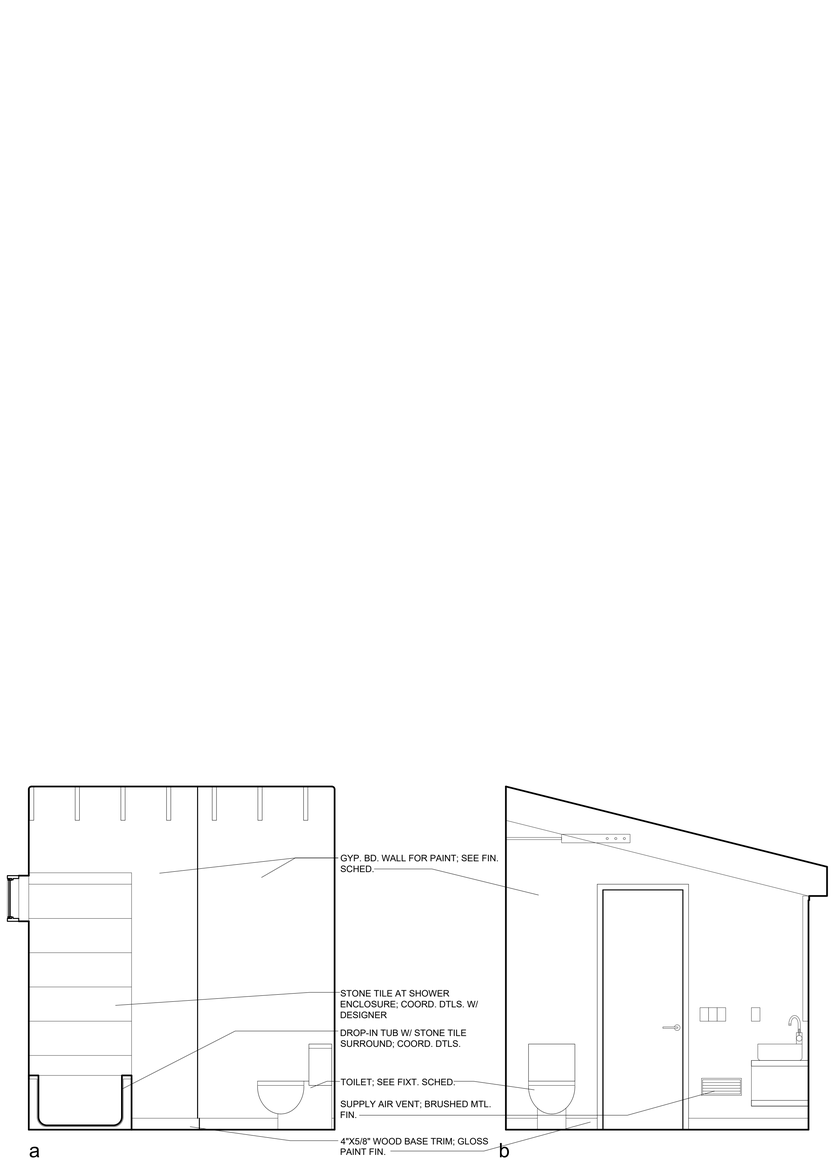

1 ELEVATIONS - BATHROOM 4

SCALE: 1/2" = 1' - 0"

ARCHITECT:
P. 908. 208. 8983 E. ben@broadloomcreative.com
296 ½ OLD YORK RD. BRIDGEWATER, NJ 08807
BENJAMIN WALMER - N.Y. LICENSE #031585
BROADLOOM ARCHITECTURE DPC

NOTES:
OWNER MAILING ADDRESS:
DEMIAN REPUCCI
255 RIVERSIDE DR #2F
NEW YORK, NY 10025

DRAWING:
BUILDING & WALL SECTIONS

ISSUE	DATE
PERMIT SUBMISSION	10.04.2021
ISSUE FOR PRICING	12.02.2021
ISSUE FOR FOUNDATION	04.10.2022
FOUNDATION UPDATE	05.12.2022

PROJECT:
REPUCCI RESIDENCE
DEMIAN REPUCCI
LOT 3 SCHUYLHILL ROAD
LEKA PARK, NY 12427
BLOCK: 182.00-3-33 LOT: 3
DRAWN BY: BW CHECKED BY: BW

BUILDING & WALL SECTIONS

DWG No: 20 OF 26

A20