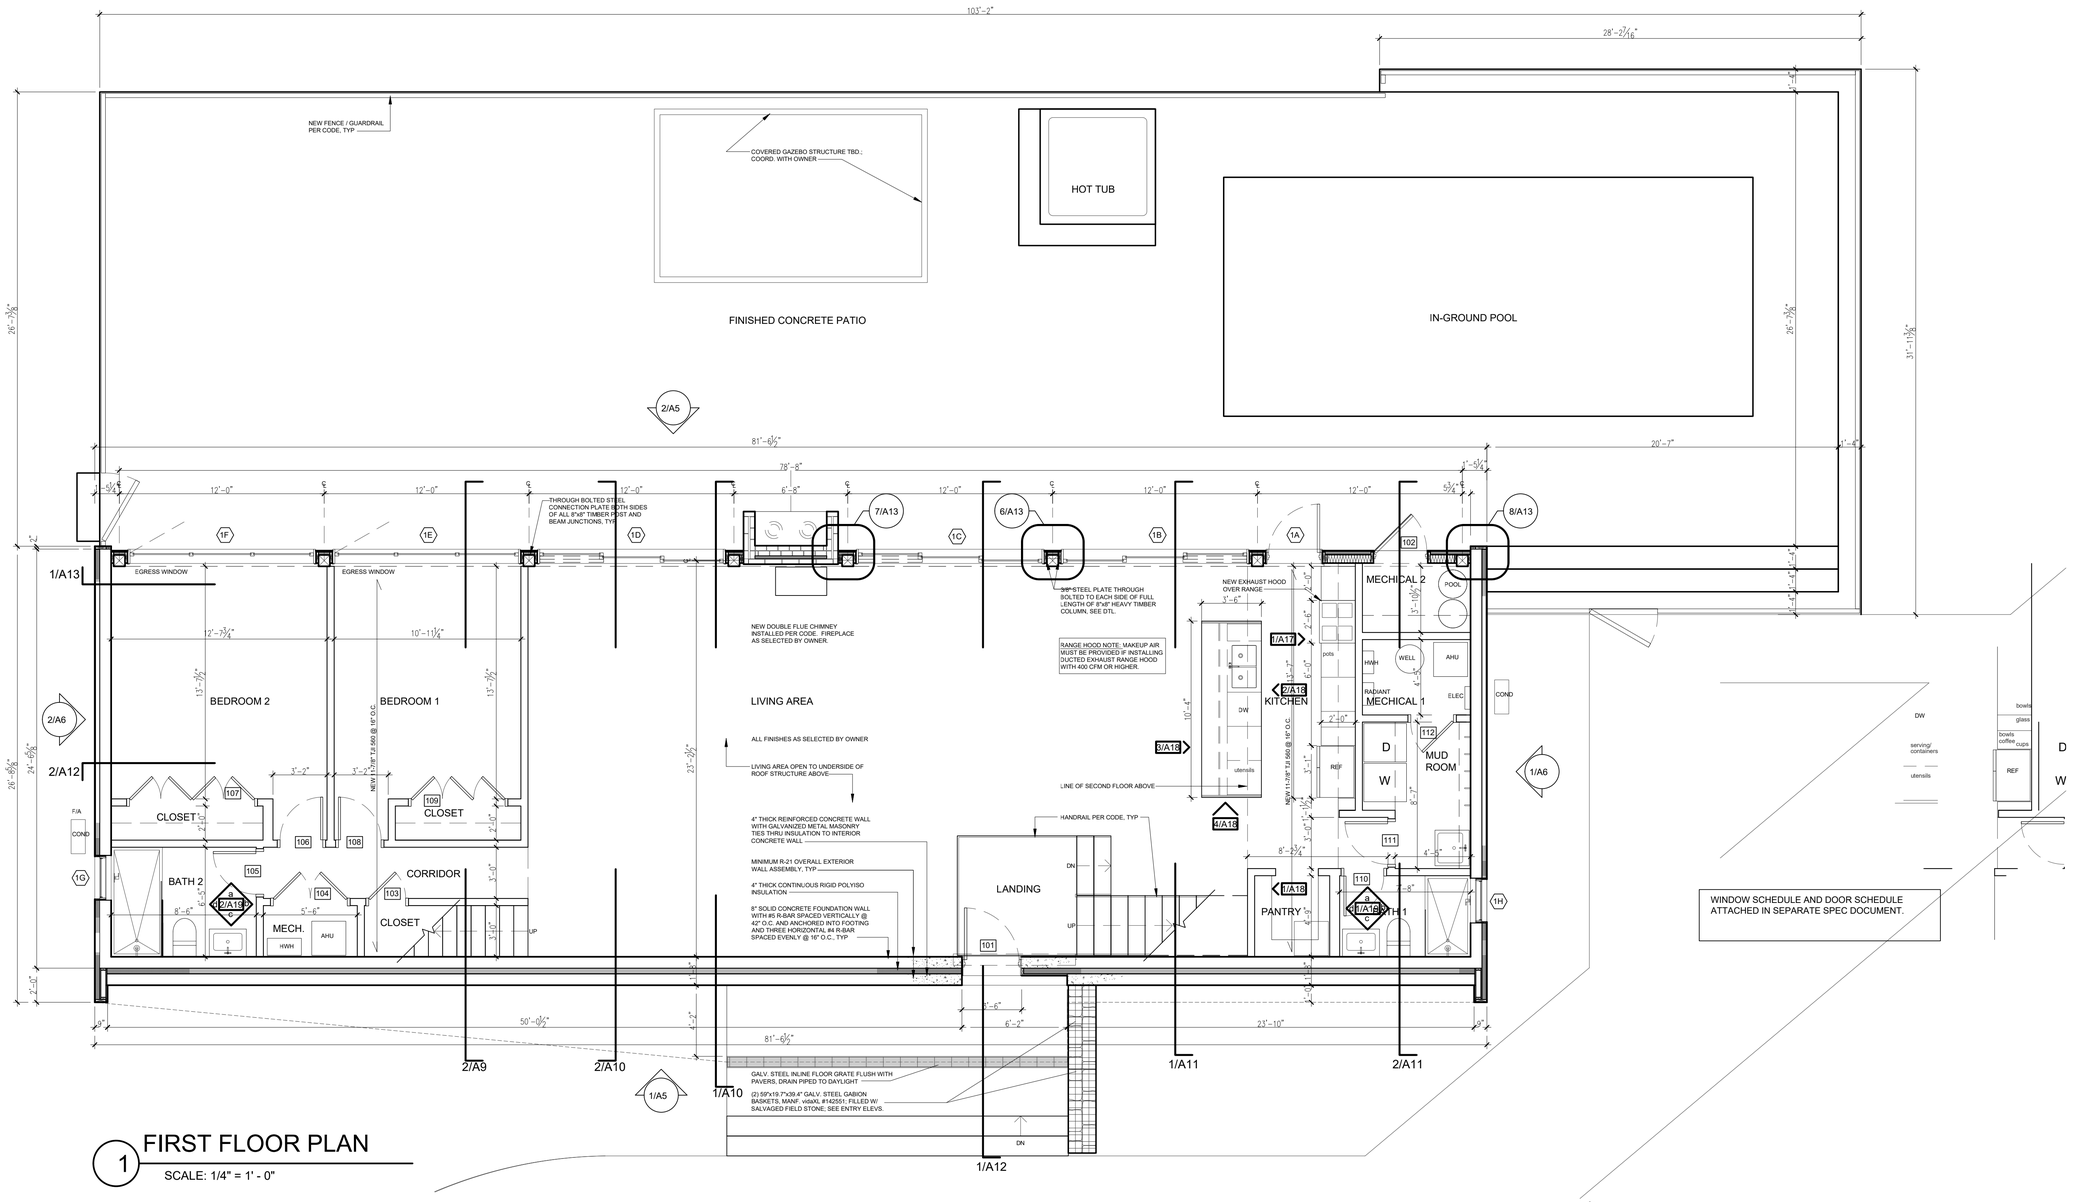

WINDOW SCHEDULE AND DOOR SCHEDULE ATTACHED IN SEPARATE SPEC DOCUMENT.

1 FIRST FLOOR PLAN

SCALE: 1/4" = 1' - 0"

ARCHITECT:
P: 908.208.8983 E: ben@broadloomcreative.com
296 ½ OLD YORK RD. BRIDGEWATER, NJ 08807
BENJAMIN WALMER - N.Y. LICENSE #031585
BROADLOOM ARCHITECTURE DPC

NOTES:
OWNER MAILING ADDRESS:
DEMIAN REPUCCI
285 RIVERSIDE DR #2F
NEW YORK, NY 10025

DRAWING:
PROPOSED FIRST FLOOR PLAN

DATE:	ISSUE:
10.04.2021	PERMIT SUBMISSION
12.02.2021	ISSUE FOR PRICING
04.10.2022	ISSUE FOR FOUNDATION

PROJECT:
REPUCCI RESIDENCE
DEMIAN REPUCCI
LOT 3, 625 CLUM HILL ROAD
ELKA PARK, NY 12427
BLOCK: 1.00, SECTION: 33.01, LOT: 3
DRAWN BY: BW CHECKED BY: BW

FIRST FLOOR PLAN

DWG No: **A3** 3 OF XX